


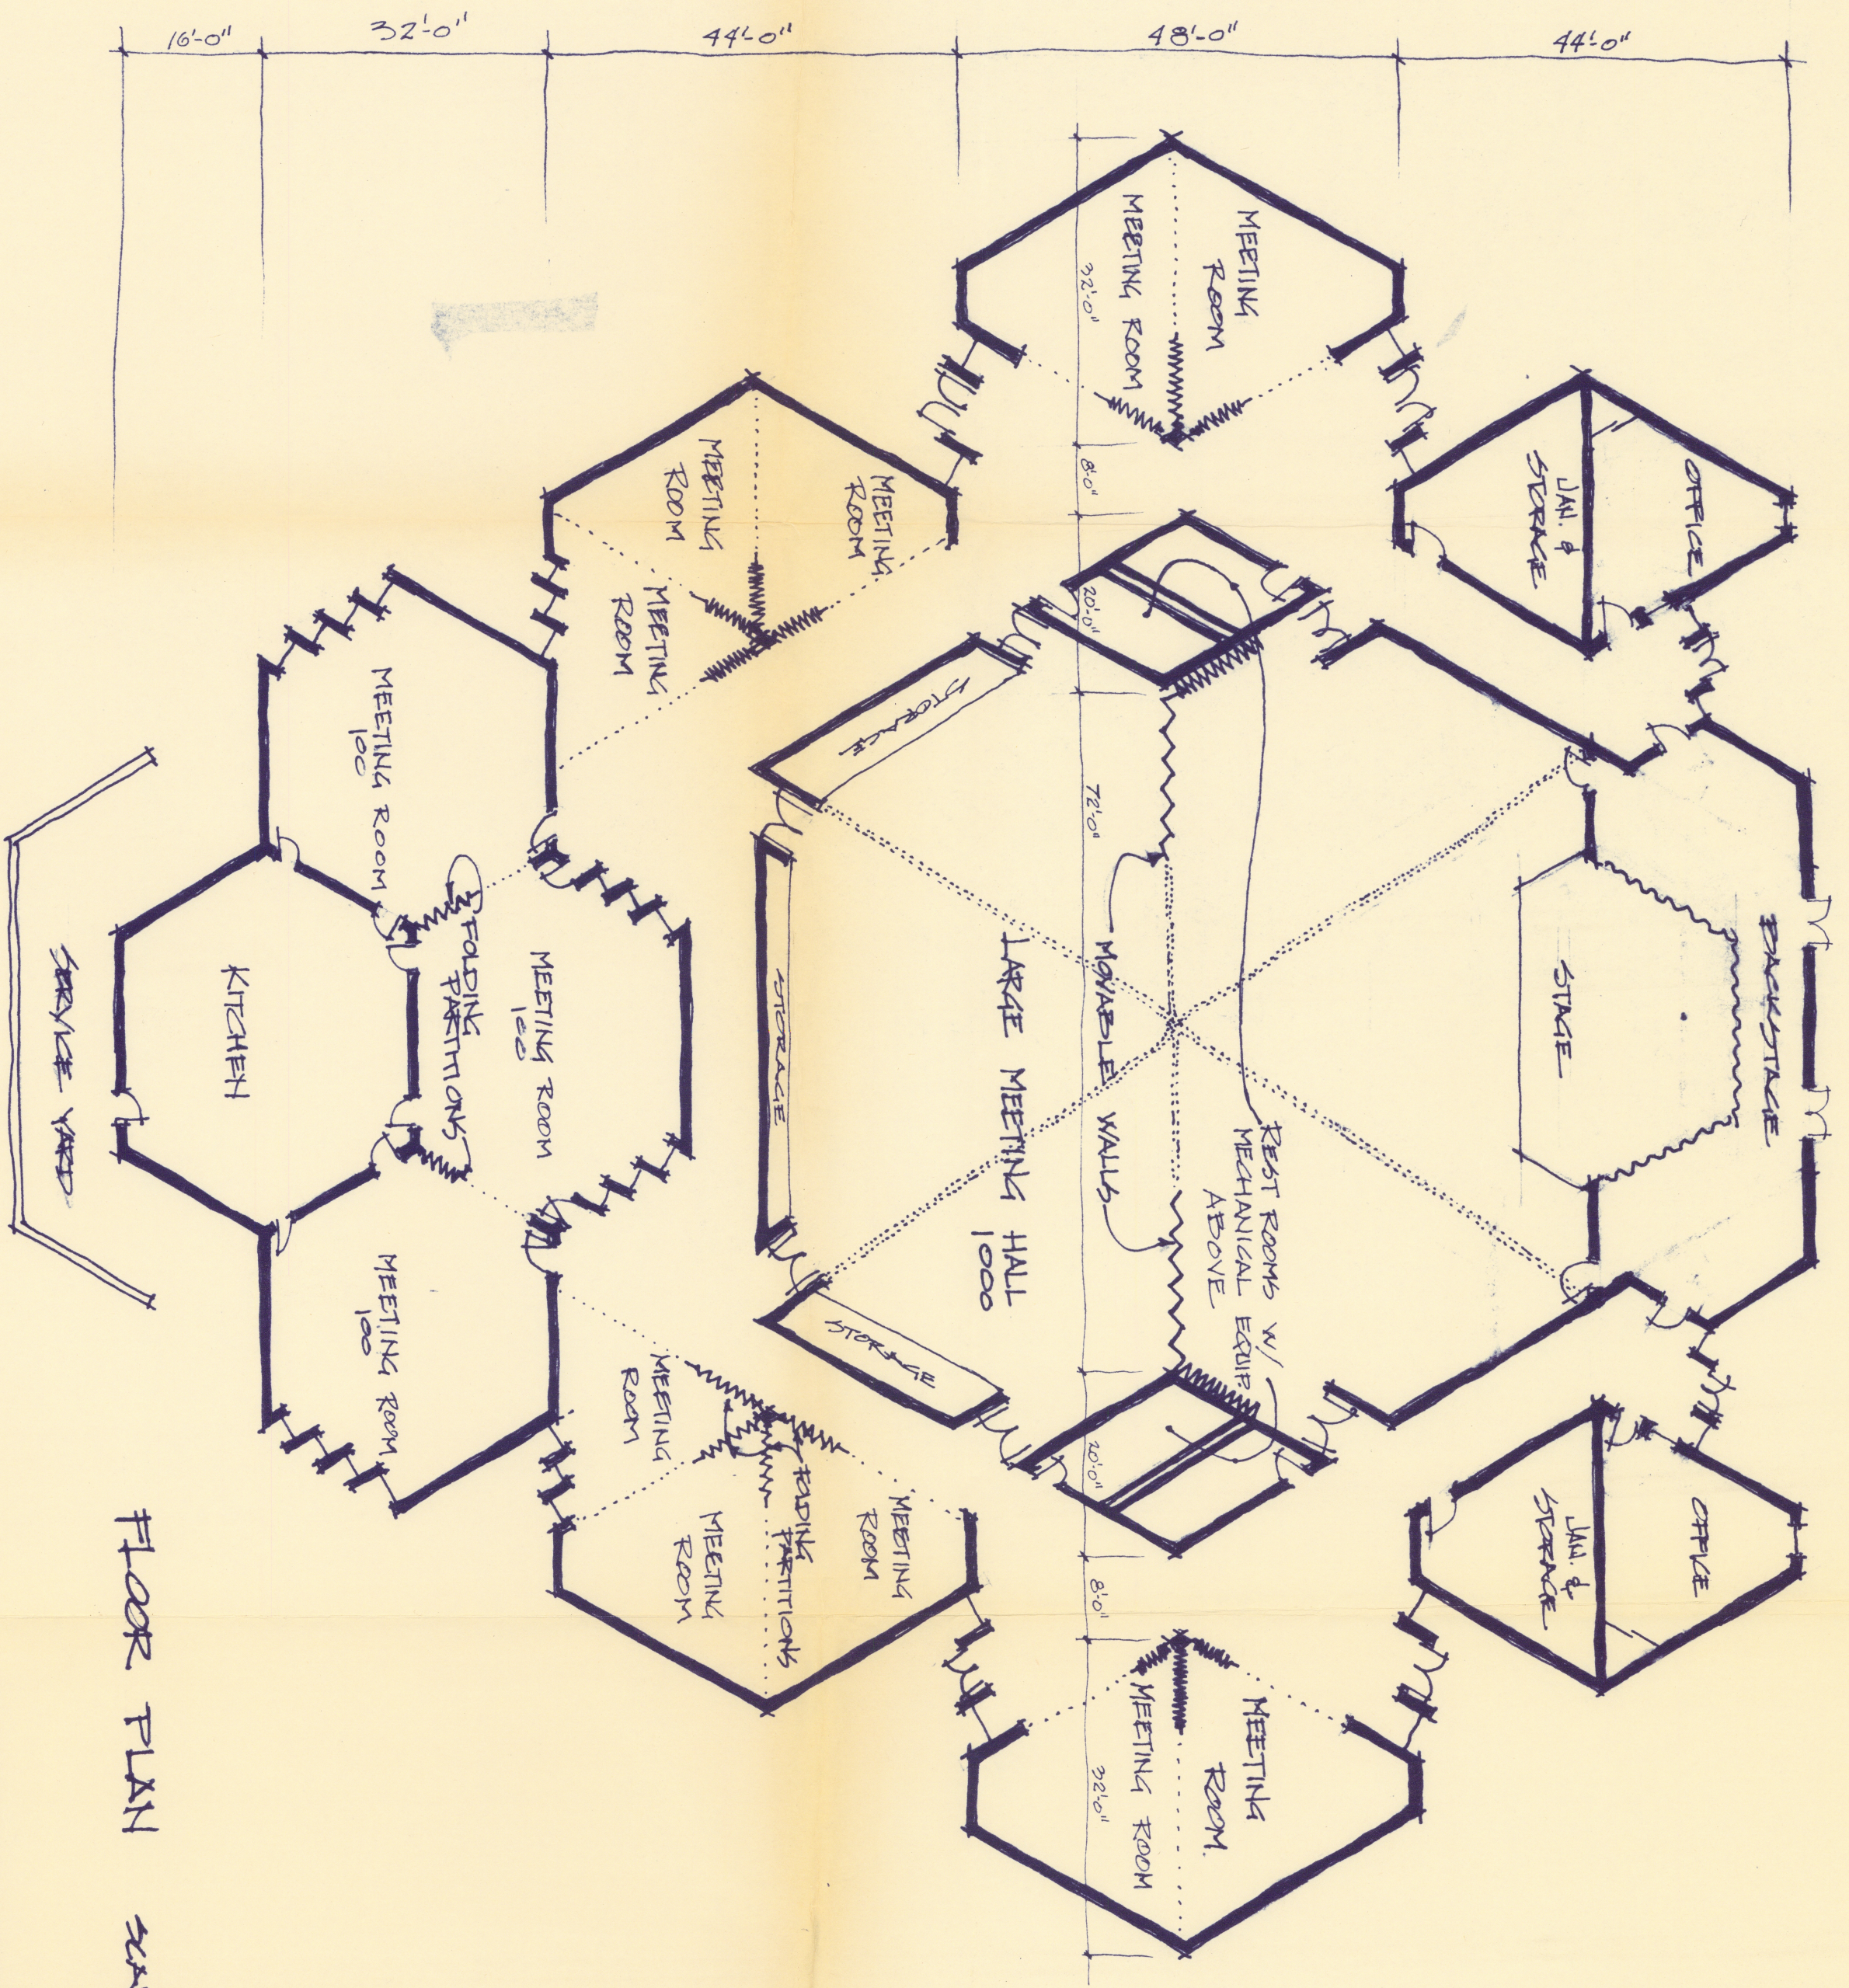

FLOOR PLAN SCALE 1/16" = 1'-0"

PROJECT NO. T-259		POTEAU COMMUNITY CENTER	
FILE NO.	POTEAU	LEFLORE COUNTY, OKLAHOMA	
DRAWN BY CHIEF	Hudgins, Thompson, Ball and Associates, Inc.		
TRACED BY	1411 CLASSIFIED ENGINEERING 700 MAYO BLDG. OKLAHOMA CITY, OKLA. TULSA, OKLAHOMA		
CHECKED BY	SHEET NO. 1 OF 2		
DATE MAY 19, 1967			