



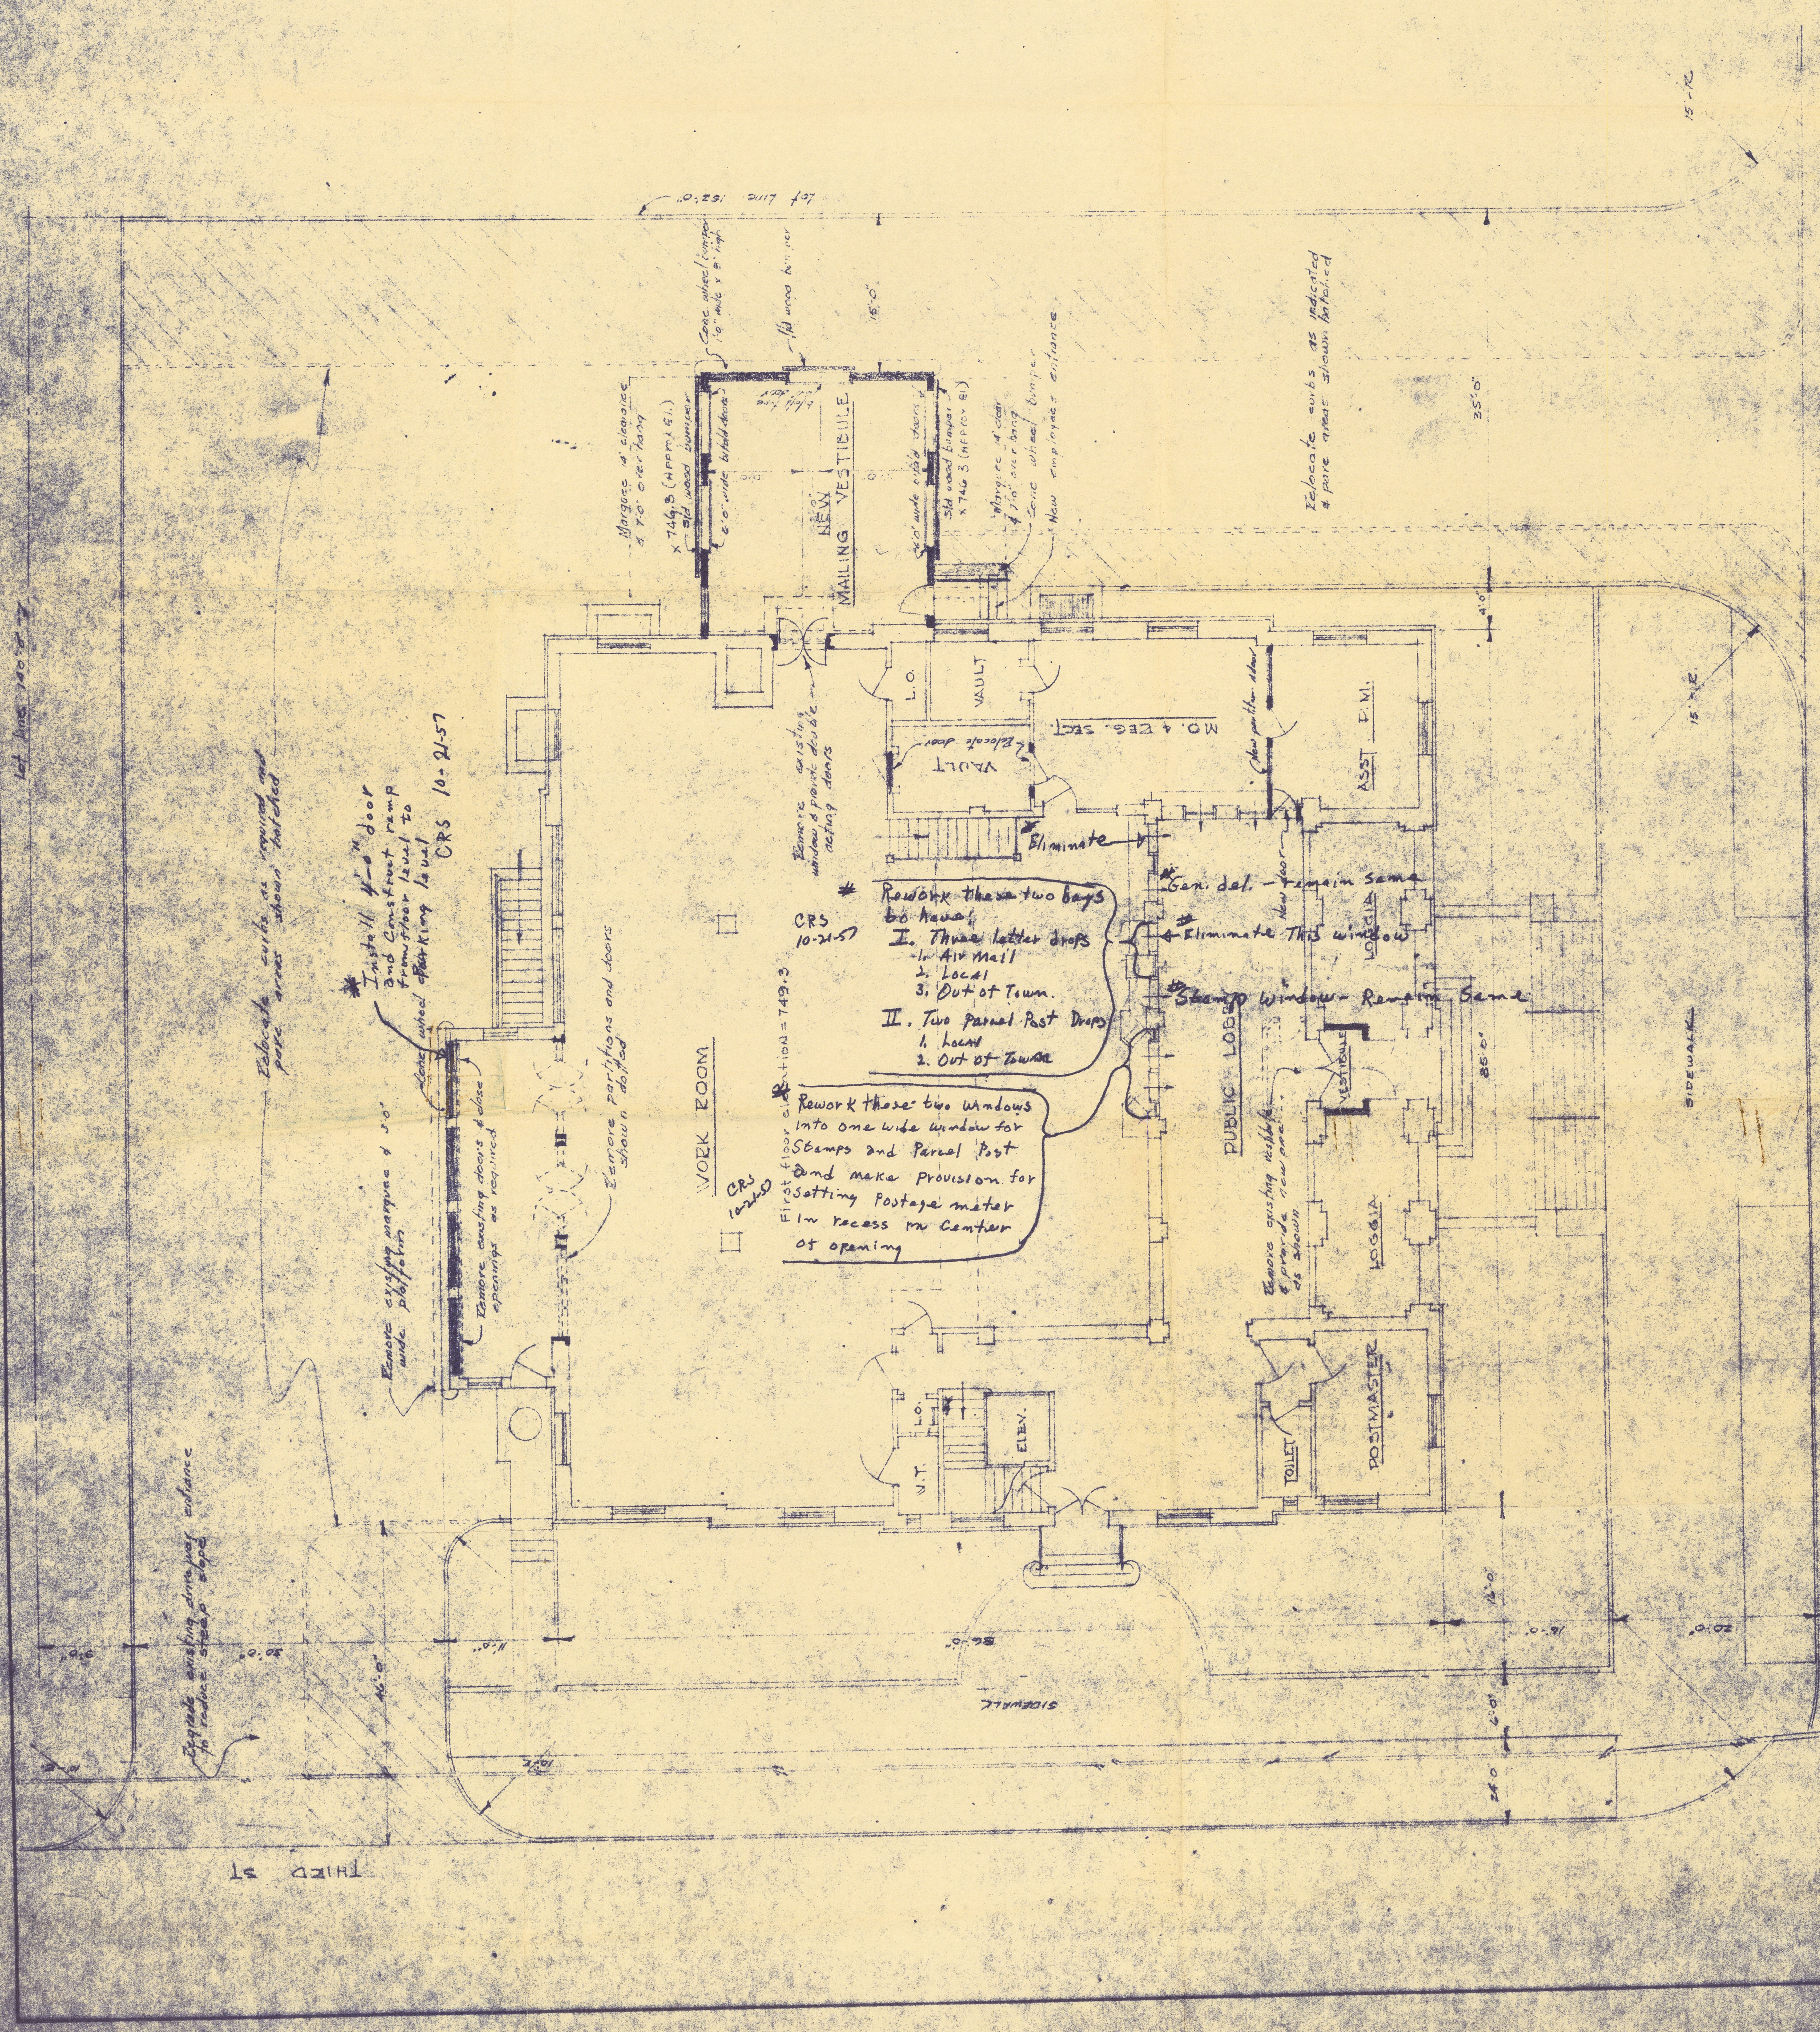

749.3
746.3
3.0

NOTE: Provide heat for add'l work space (old vestibule)

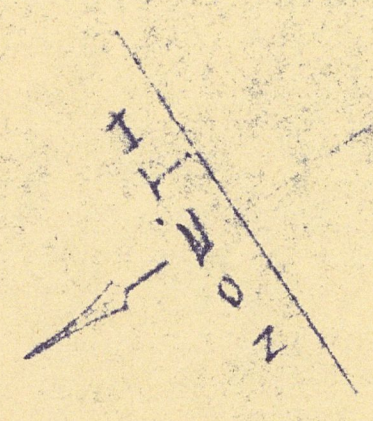

APPROACH - FIRST FLOOR PLAN
SCALE 1/8" = 1'-0"

DRAWING TITLE	NEW MAILING VESTIBULE & APPROACH
PROJECT	U.S. POST OFFICE
CITY	MALESTER, OKLA.
DRAWN BY	C. HUDSON
CHECKED BY	3-12-57
DATE	3-12-57
APPROVED	3-12-57
DRAWING FILE NO.	

UNITED STATES POST OFFICE DEPARTMENT
BUREAU OF FACILITIES - WASHINGTON, D. C.