


* A/C UNIT ABOVE ON SUSPENDED PLATFORM 8'-9" TO BE RELOCATED TO NEW 1ST FLOOR AREA AS SHOWN

SEE DRAWING # 12146 FOR ELEV & DET. OF PANELING & CABINET WORK

THIRD ST.

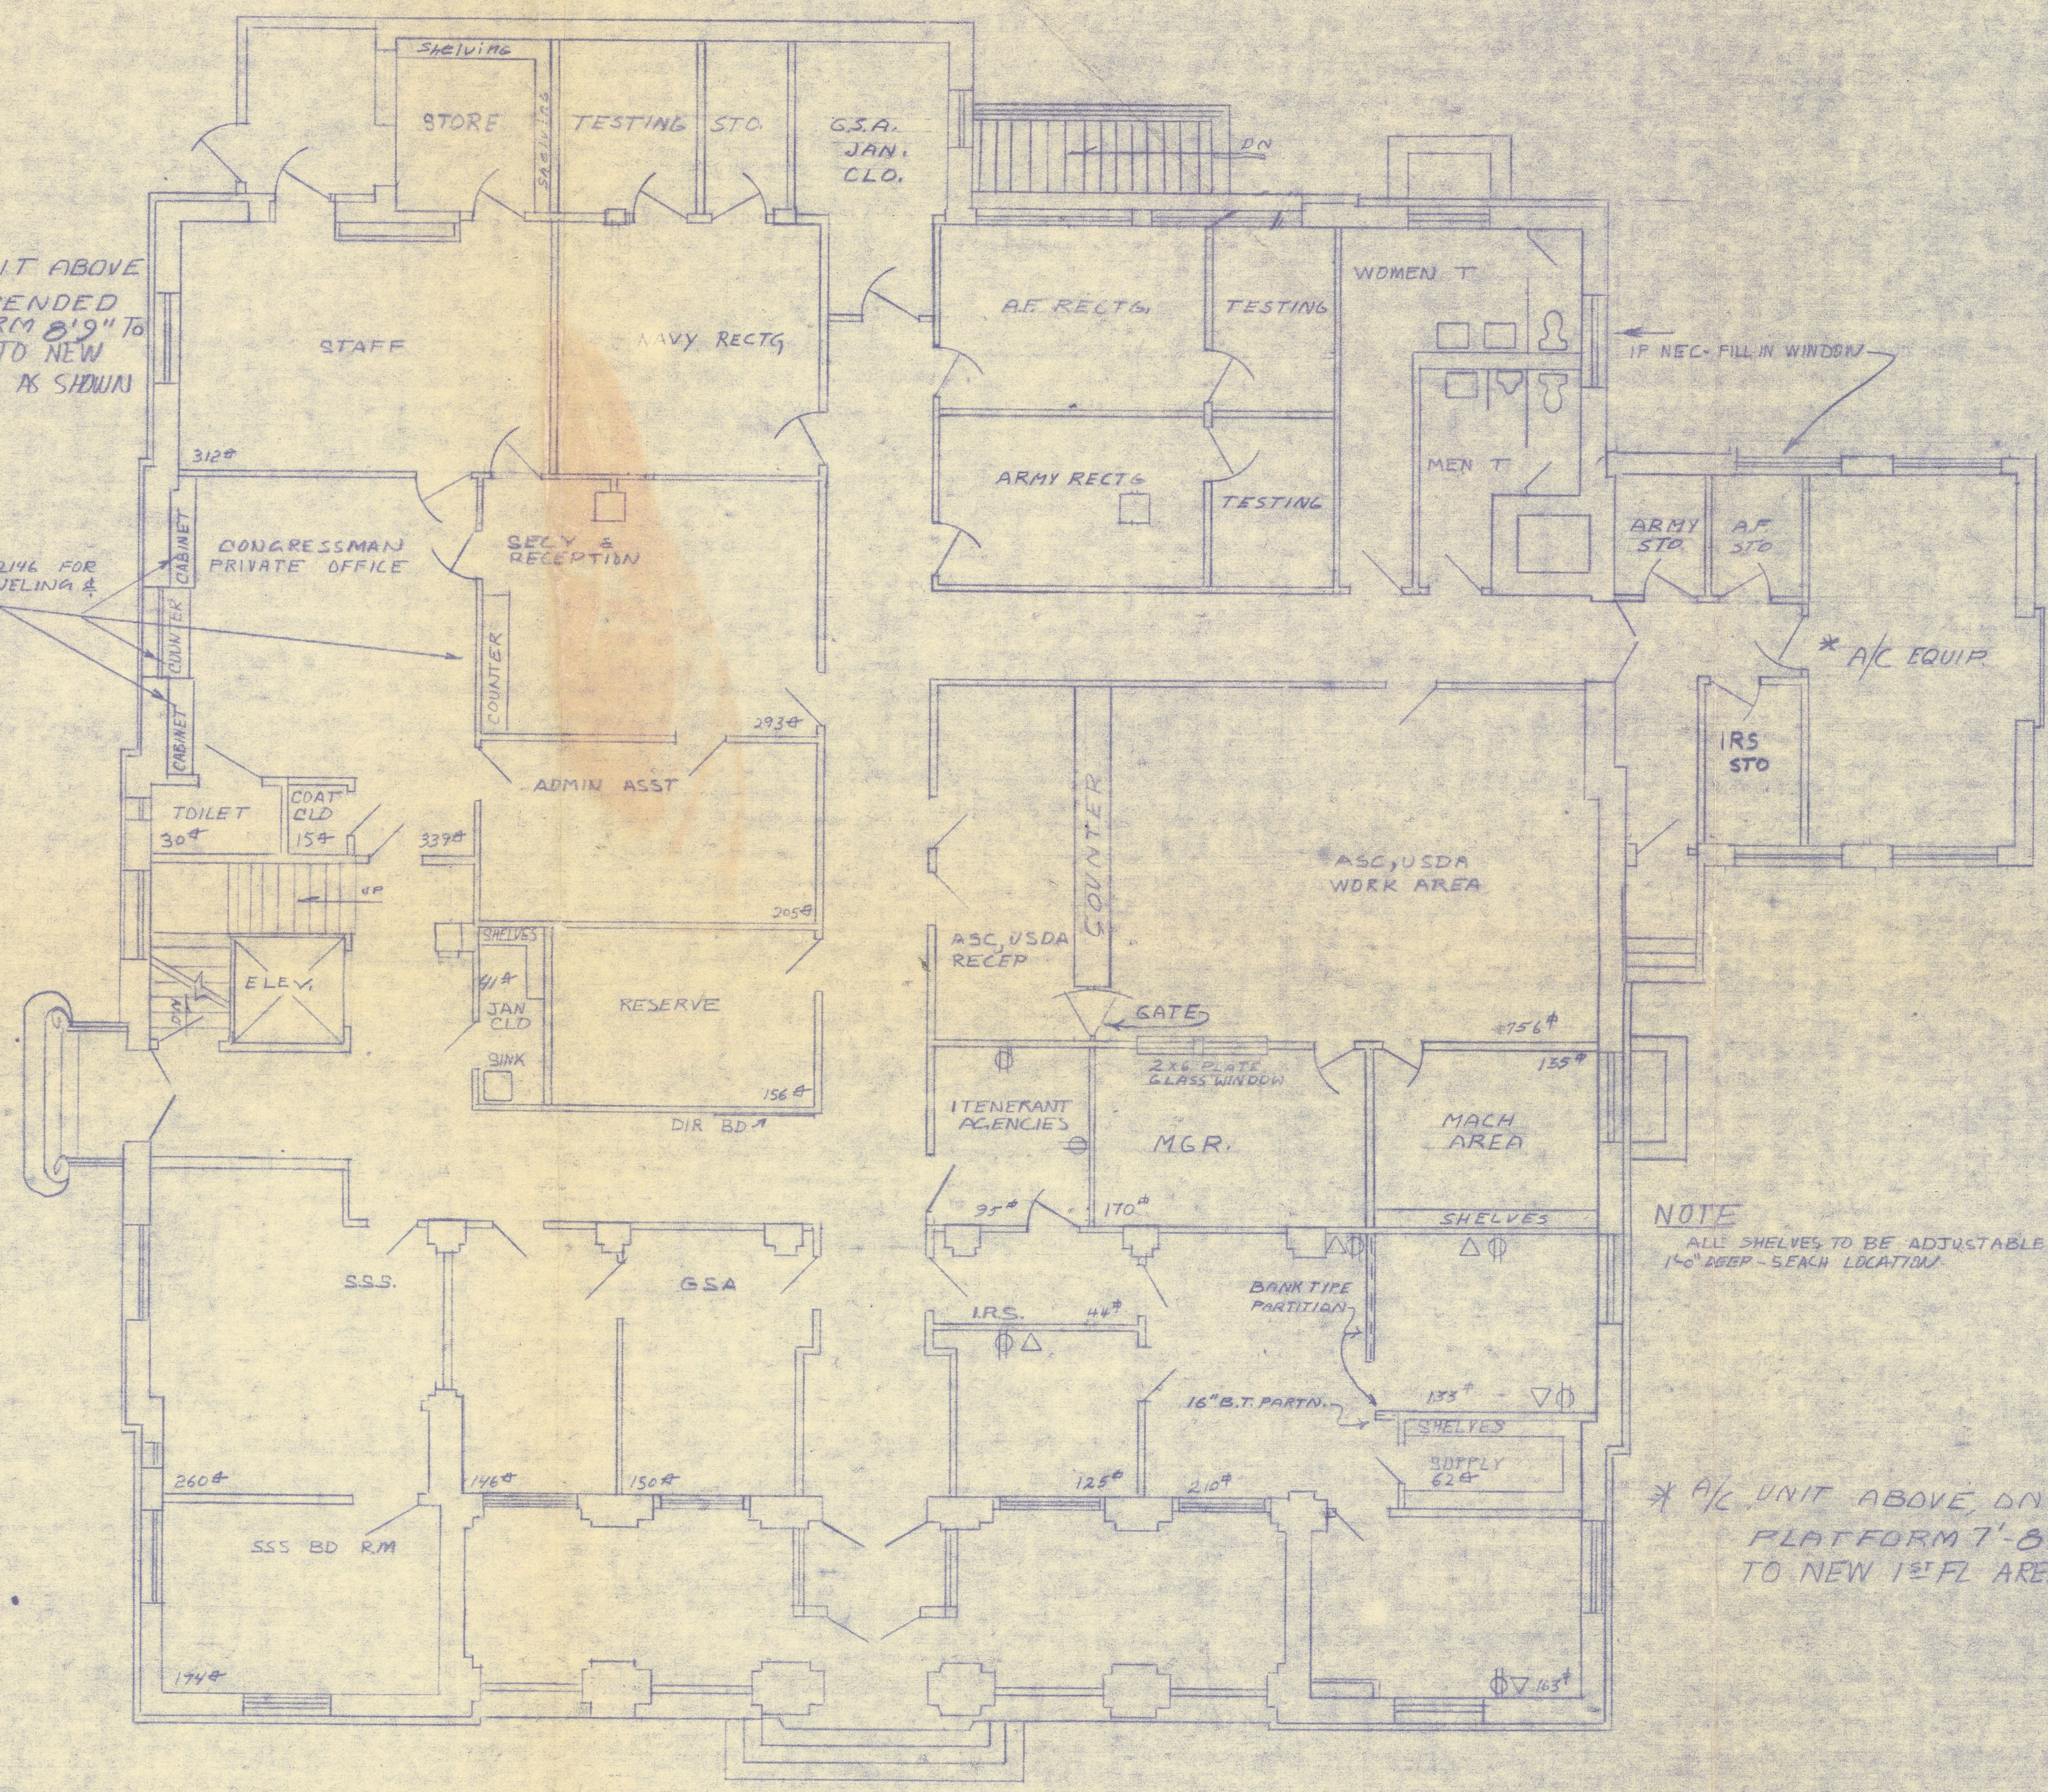

GRAND AVE.

FIRST FLOOR PLAN

-LEGEND-

- ⊕ DUPLEX ELECTRICAL OUTLETS
- △ TELEPHONES
- ===== CEILING HIGH PARTITIONS
- ===== BANK TYPE PARTITIONS

NOTE
ALL SHELVES TO BE ADJUSTABLE
14" DEEP - EACH LOCATION

* A/C UNIT ABOVE ON SUSPENDED PLATFORM 7'-8" TO BE RELOCATED TO NEW 1ST FL AREA AS SHOWN

TOTAL BUILDING

NET AGENCY AREAS INCLUDING CUSTODIAL AREAS (EXCEPT P.O.)	13,428
NET POST OFFICE AREAS	0
NET ASSIGNABLE AREAS	13,428
CIRCULATION, MECHANICAL AND CUSTODIAL AREAS	11,415
GRAND TOTAL	24,903

1ST FLOOR

NET AGENCY AREAS INCLUDING CUSTODIAL AREAS (EXCEPT P.O.)	5,126
NET POST OFFICE AREAS	0
NET ASSIGNABLE AREAS	5,126
CIRCULATION, MECHANICAL AND CUSTODIAL AREAS	2,874
GRAND TOTAL	8,000

SCALE 1/8" = 1'-0"

GENERAL SERVICES ADMINISTRATION PUBLIC BUILDINGS SERVICE - WASHINGTON, D. C.	
PROJECT	U.S. P.O. & CT. HOUSE
LOCATION	MC ALISTER, OKLAHOMA
STREET	THIRD STREET
PROJ. NO.	FILE NO.
DRAWN BY	CHECKED BY
DRAWING TITLE	
DRAWING NO.	

REVISIONS
1-14-65
6-16-65

