


GENERAL NOTES:

1. NEW LWA/LIGHT WEIGHT AGGREGATE UNIT) PARTITIONS SHALL BEGIN UPON EXIST'G CONC. FLOOR SLAB AND EXTEND UP TO EXISTING PLASTER CEILING. SEE NOTE 5.
2. INSTALL CONTINUOUS HORIZONTAL METAL JOINT REINFORCING IN MORTAR BEDS.
3. ANCHOR NEW MASONRY WALLS TO EXISTING WITH 3/4" ANCHOR BOLTS EVERY 24" ON CENTER VERTICALLY.
4. EXIST. COAT HOOK STRIPS IN ROOMS H-136 & H-137 SHALL BE REMOVED, REMOVED, AND RE-INSTALLED IN ROOM HB-5 WHERE SHOWN.
5. REMOVE EXIST. REINFORCING IN FLOOR TO INSTALL NEW PARTITIONS ON SLAB. PATCH FLOOR TILE AS REQUIRED.


FINISH SCHEDULE:

- FLOOR - EXIST. VINYL ASBESTOS TILE TO REMAIN.
- BASE - REMOVE EXISTING. INSTALL NEW 4" VINYL BASE, VPI, CHOCOLATE, CP 64, OR APPROVED EQUAL.
- WALL - EXIST. & NEW PLASTER.
- CEILING - EXIST. PLASTER TO REMAIN.

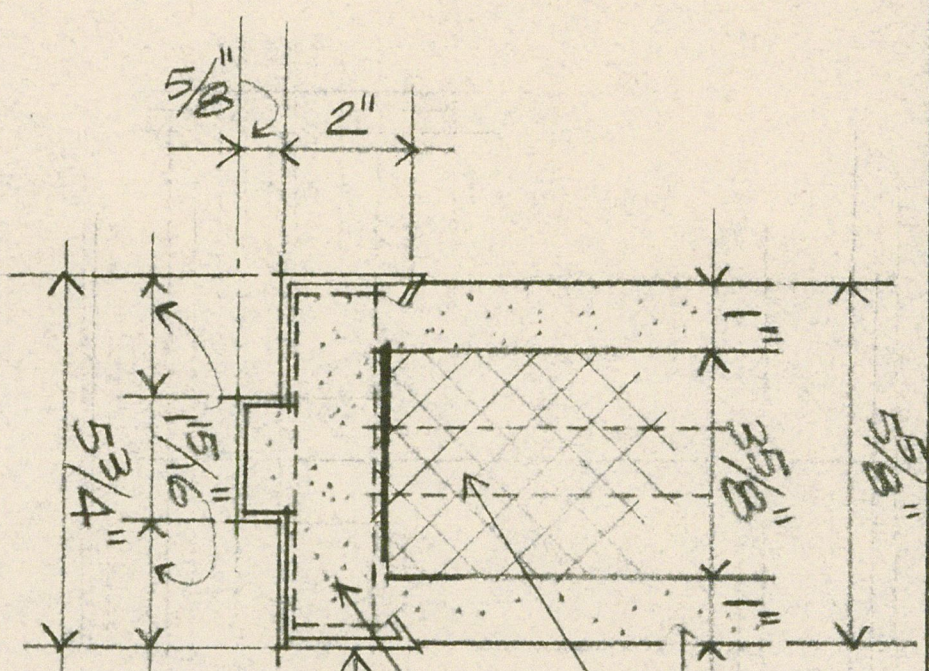

JAMB DETAIL

(NOTE: HEAD SIMILAR PROVIDE PRECAST REINFORCED CONC. LINTEL.)
SCALE: 3/4"=1'-0"

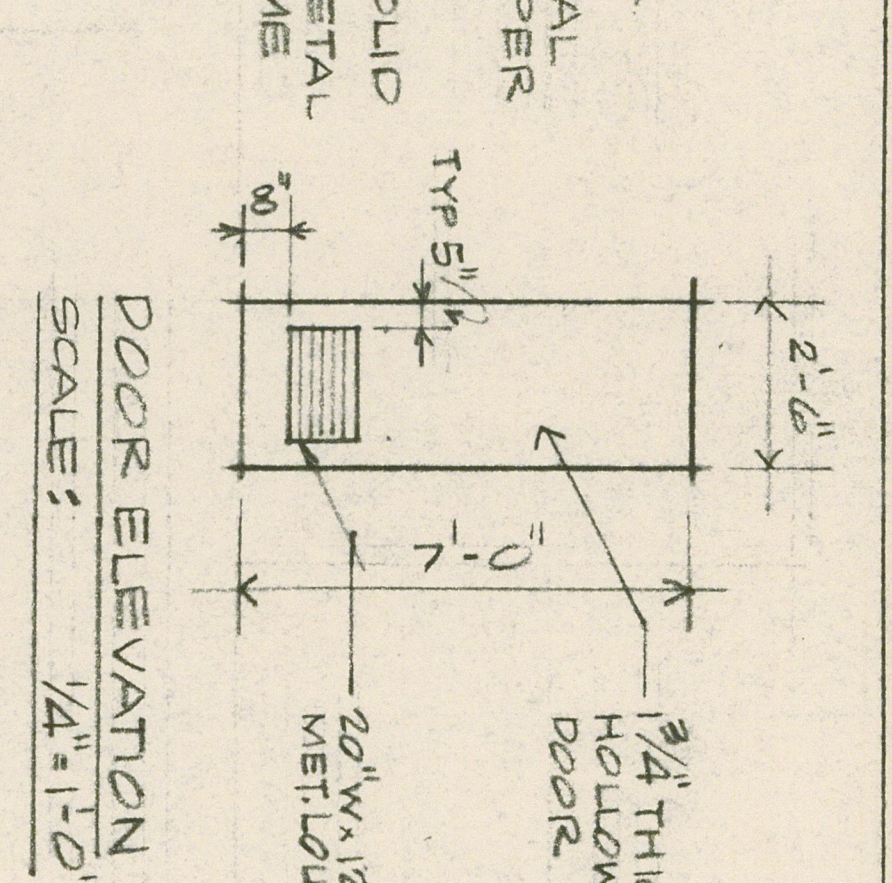


DOOR ELEVATION

SCALE: 1/4"=1'-0"

STORAGE ROOM DOOR DETAILS

- HARDWARE
ALL HARDWARE SHALL MATCH EXISTING ADJACENT WORK.
BUTTS - 1/2" PAIR
LOCKSET - 1 EACH
SLEEKERS 3 EACH
DOOR STOP - 1 EACH FLOOR MOUNTED

GATE JAMB DETAILS.

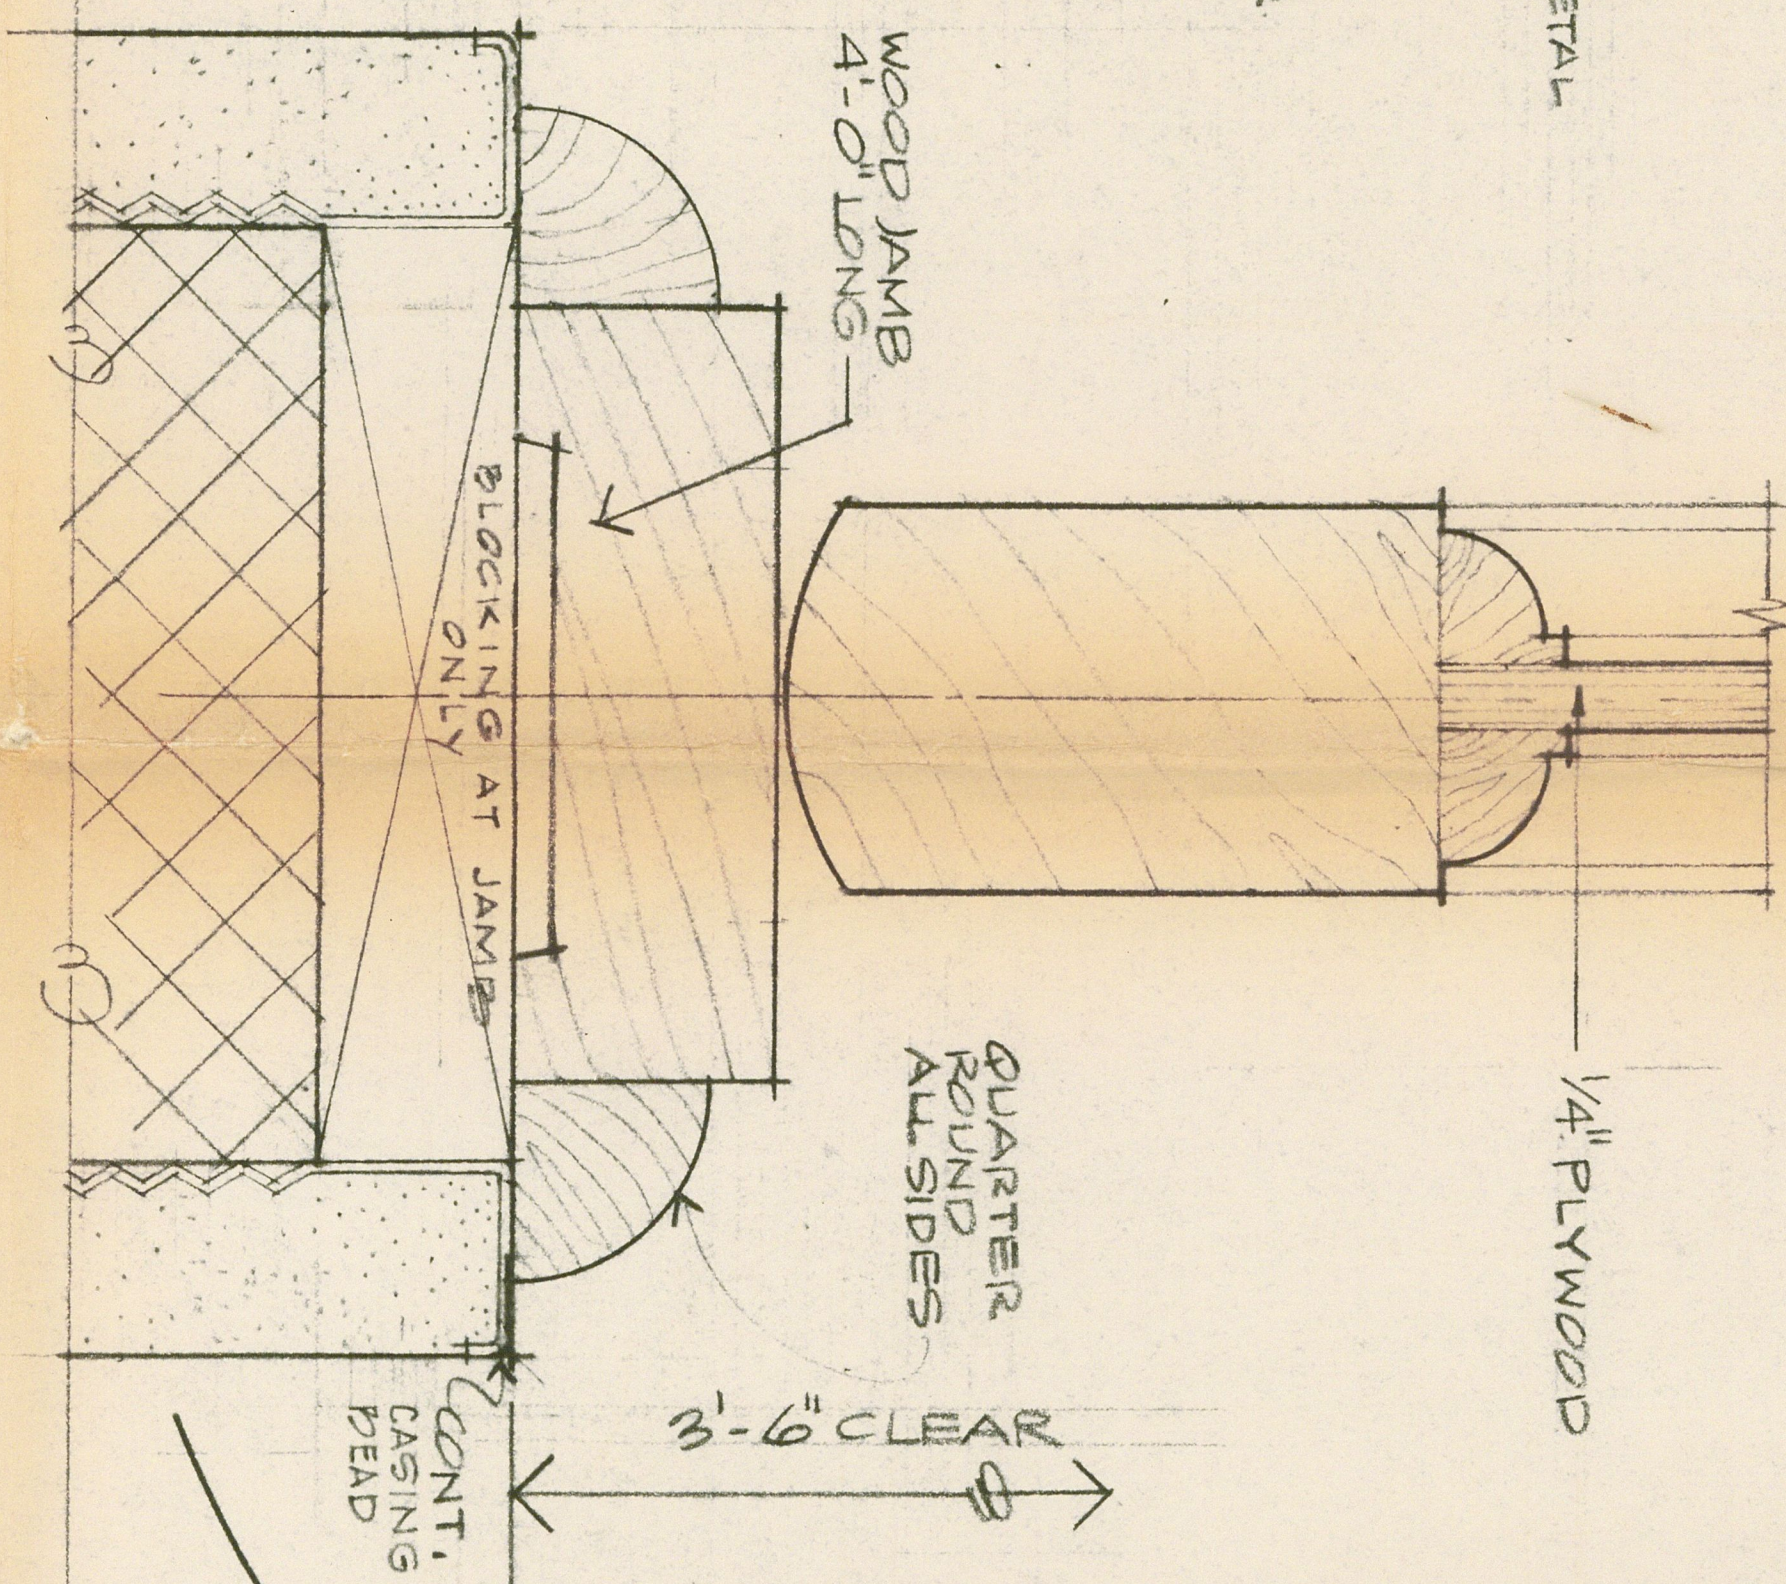


ITEMS TO BE FURNISHED BY THE CLERK OF THE HOUSE: FURNITURE, CABINETWORK, MAGAZINE SHELF. FOR DETAILS SEE DRAWINGS A2 & A3.

ITEMS TO BE FURNISHED BY THE COMMITTEE ON HOUSE ADMINISTRATION: BARBER CHAIRS AND SHAMPOO BOWLS. SEE COORDINATION NOTES ON THE BOTTOM OF THIS DRAWING.

THE ARCHITECT OF THE CAPITOL WILL INSTALL THE ABOVE MENTIONED ITEMS AND WILL PROVIDE AND INSTALL ALL OTHER WORK INDICATED UPON THESE DRAWINGS.

PRINTS ISSUED		
NO.	TO	DATE
1	MEC	07/27/5
2	JRC	
3	UTW	
4	CLERK OF HOUSE	
5	HOUSE ADMINISTRATION	
6	MR. LESTER	

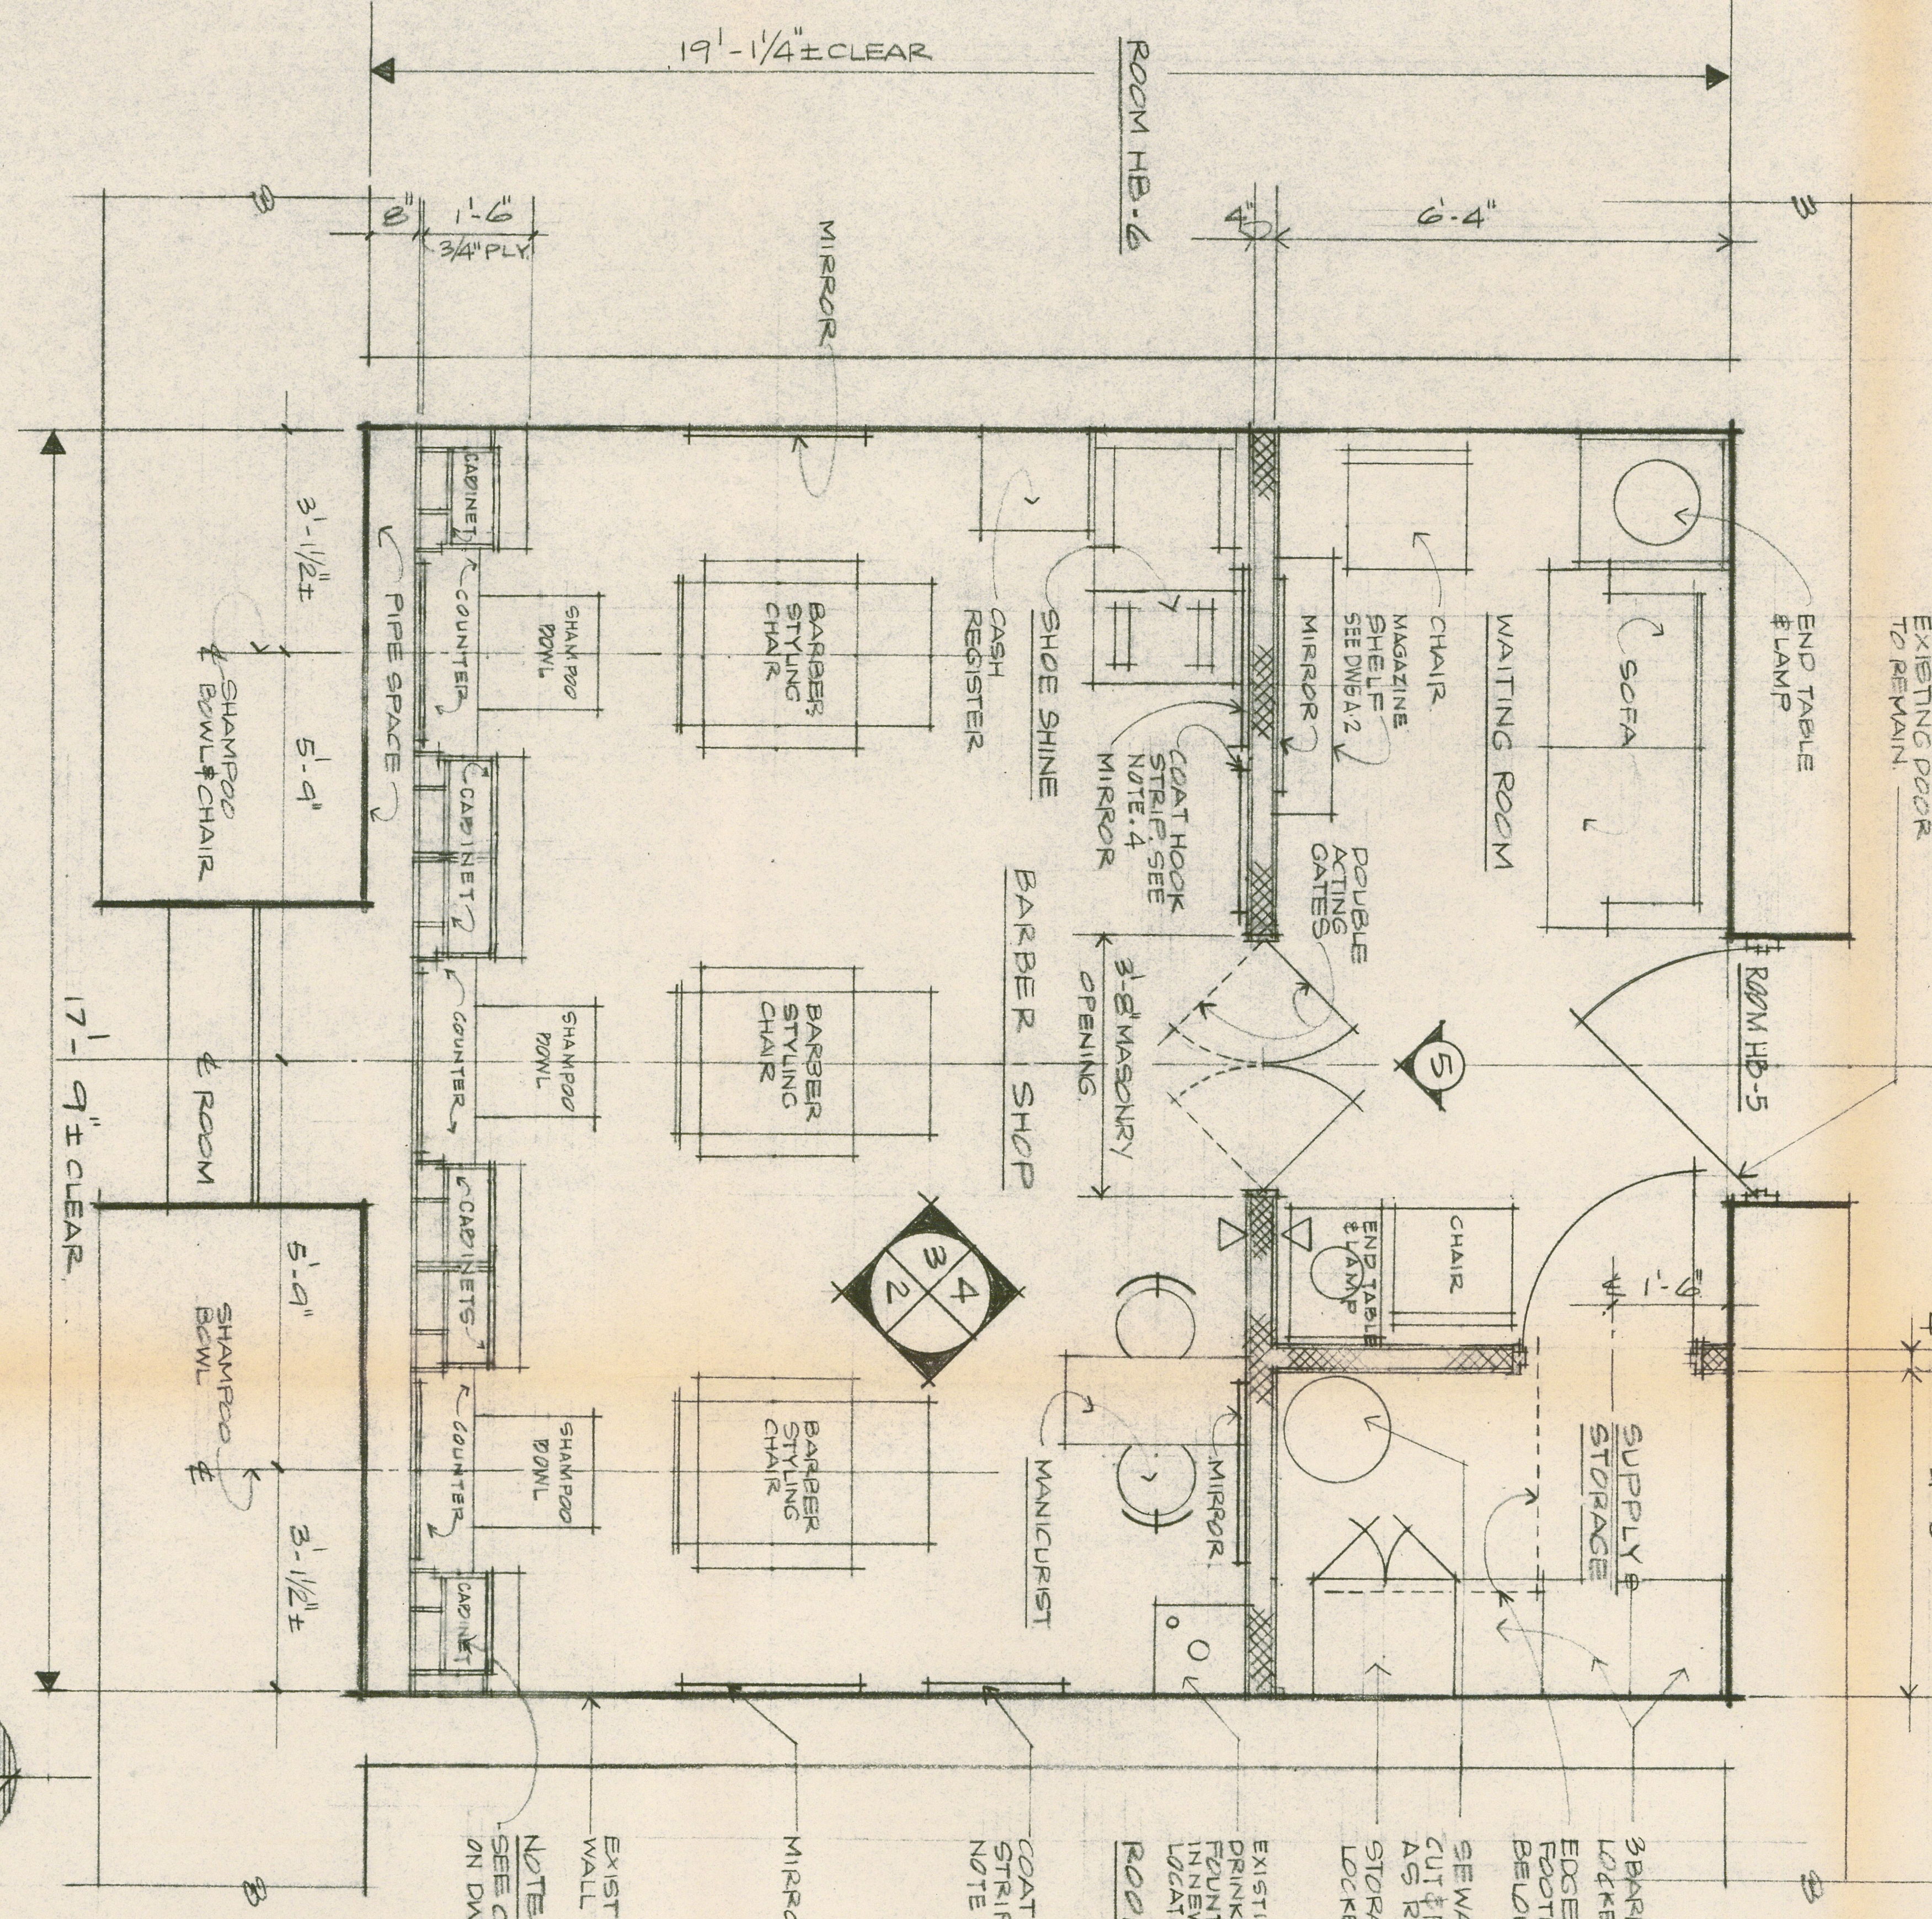

PARTIAL BASEMENT FLOOR PLAN SCALE: 1/8"=1'-0"


COORDINATION OF BARBER STYLING CHAIRS AND SHAMPOO BOWLS

1. IT IS RECOMMENDED THAT SELECTION OF BARBER CHAIRS AND SHAMPOO BOWLS BE BASED UPON COMPATIBILITY OF EQUIPMENT. A MAJOR CONSIDERATION IS THAT THE CHAIR LAYBACK ANGLE AND HEIGHT AND THE SHAMPOO BOWLS CUTOUT WILL ACCOMMODATE THE CUSTOMERS HEAD AND NECK COMFORTABLY.

2. THE OFFICE OF THE ARCHITECT OF THE CAPITOL IS AVAILABLE TO HELP COORDINATE THE BARBER CHAIR COLOR AND THE SHAMPOO BOWL FINISH WITH THE BARBER SHOP DECOR. COORDINATION OF EQUIPMENT COLORS WITH ARCHITECTURAL DECOR SHOULD BE DONE BEFORE PURCHASE OF EQUIPMENT.


REFLECTED CEILING PLAN

SCALE: 1/2"=1'-0"

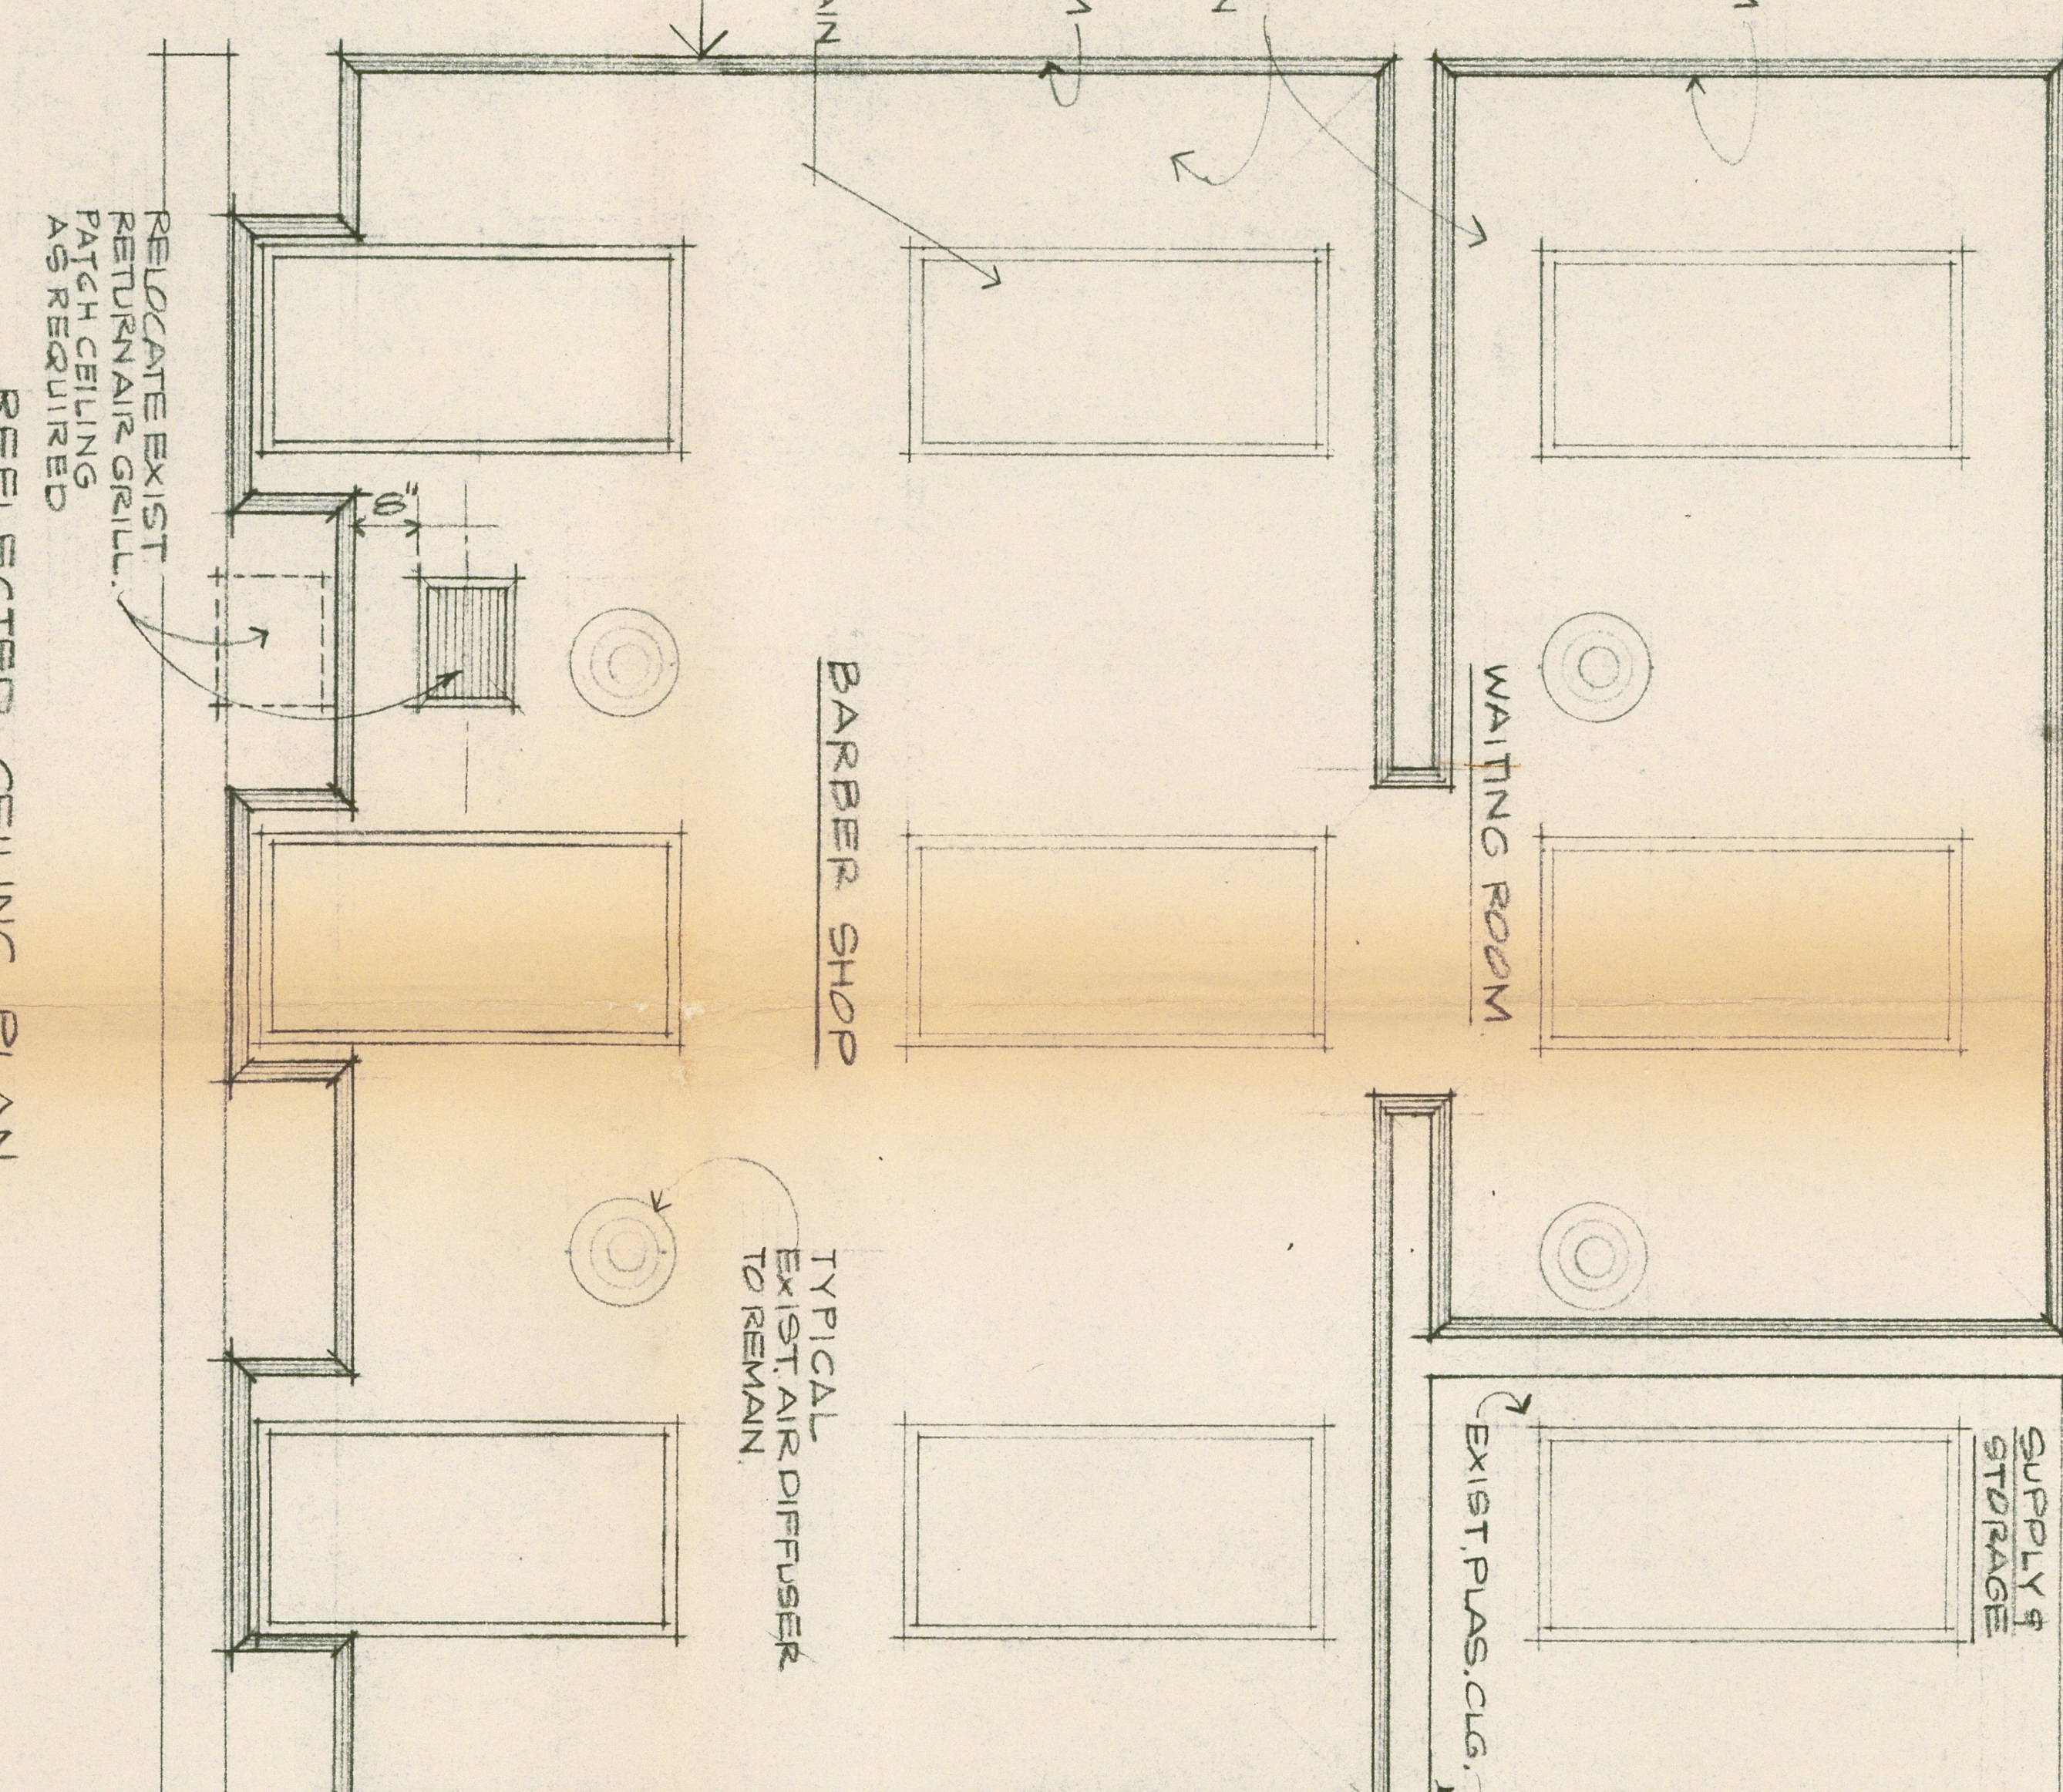

GATE ELEVATION

SCALE: 3/4"=1'-0"

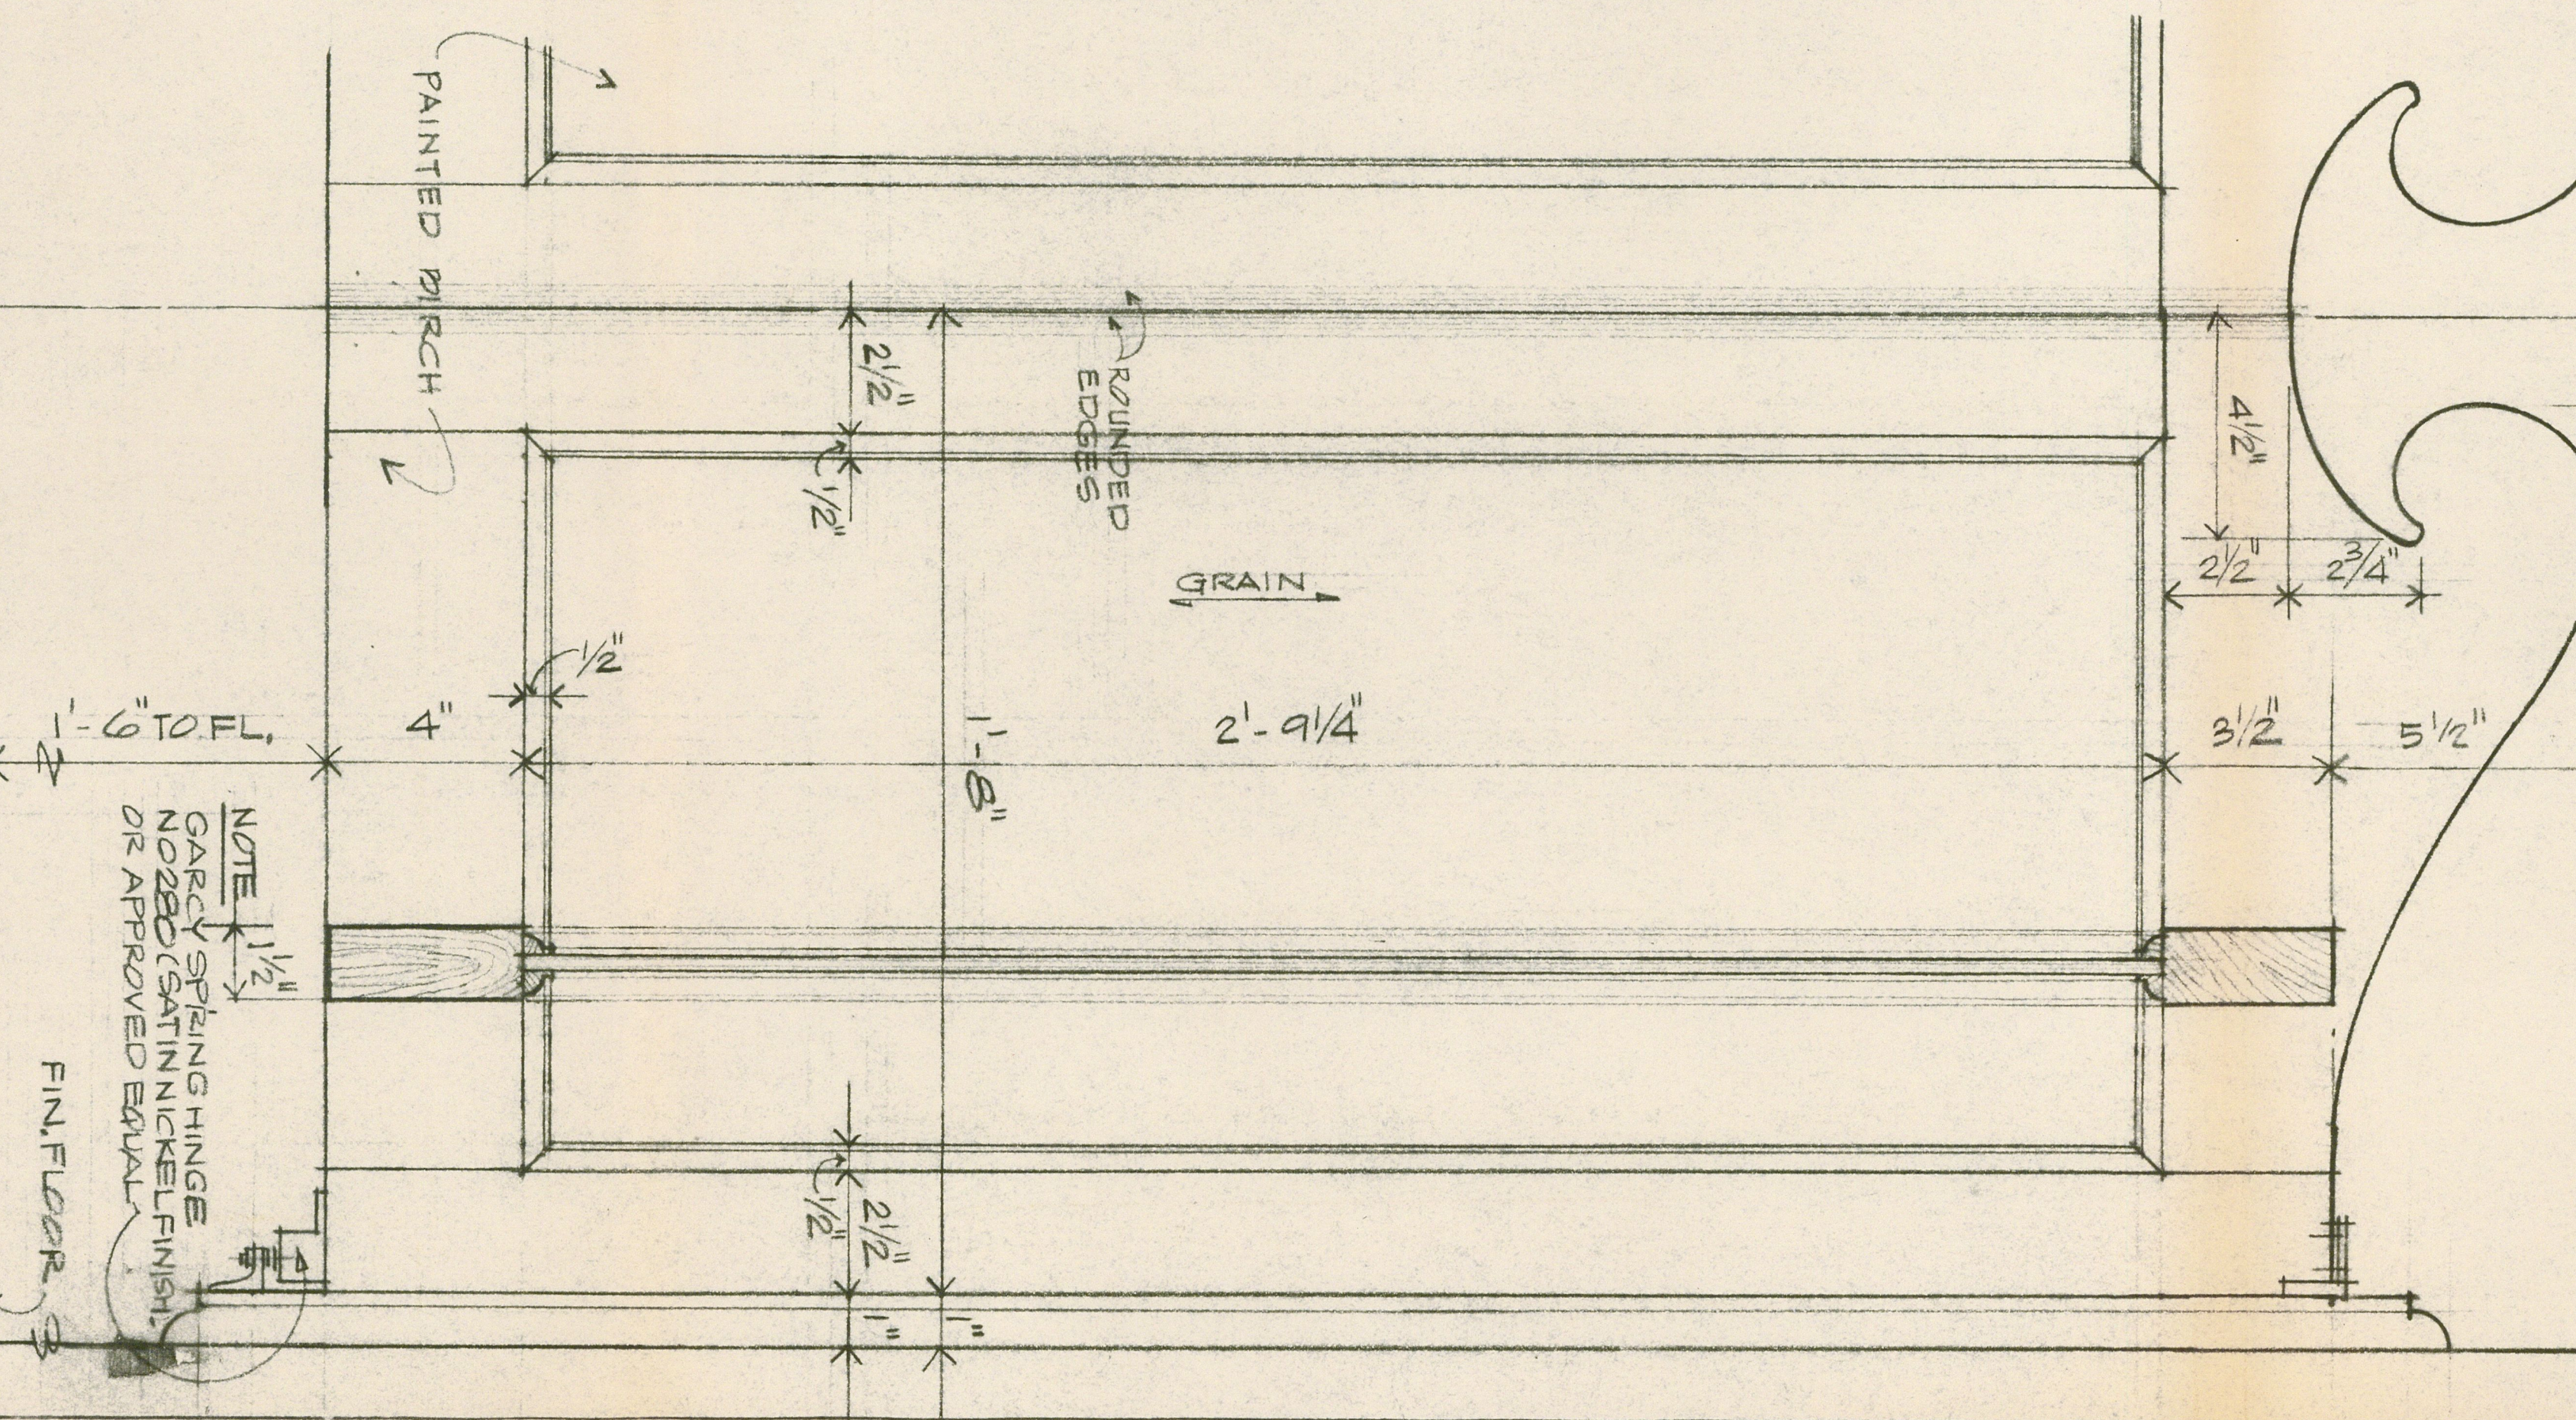

RECOMMENDED FOR APPROVAL		PROJECT TITLE: UNITED STATES CAPITOL BUILDING RELOCATION OF HOUSE BARBER SHOP TO ROOM HB-5	
COORDINATING ENGINEER	ARCHITECT OF THE CAPITOL	DRAWING TITLE	PLANS & DETAILS
ASSISTANT ARCHITECT OF THE CAPITOL	APPROVED	DATE	07/27/5
ARCHITECT OF THE CAPITOL		GEORGE M. WHITE FAIA	ARCHITECT OF THE CAPITOL
SHEET 1 OF 3		DRAWING NO. C-130-A1	