



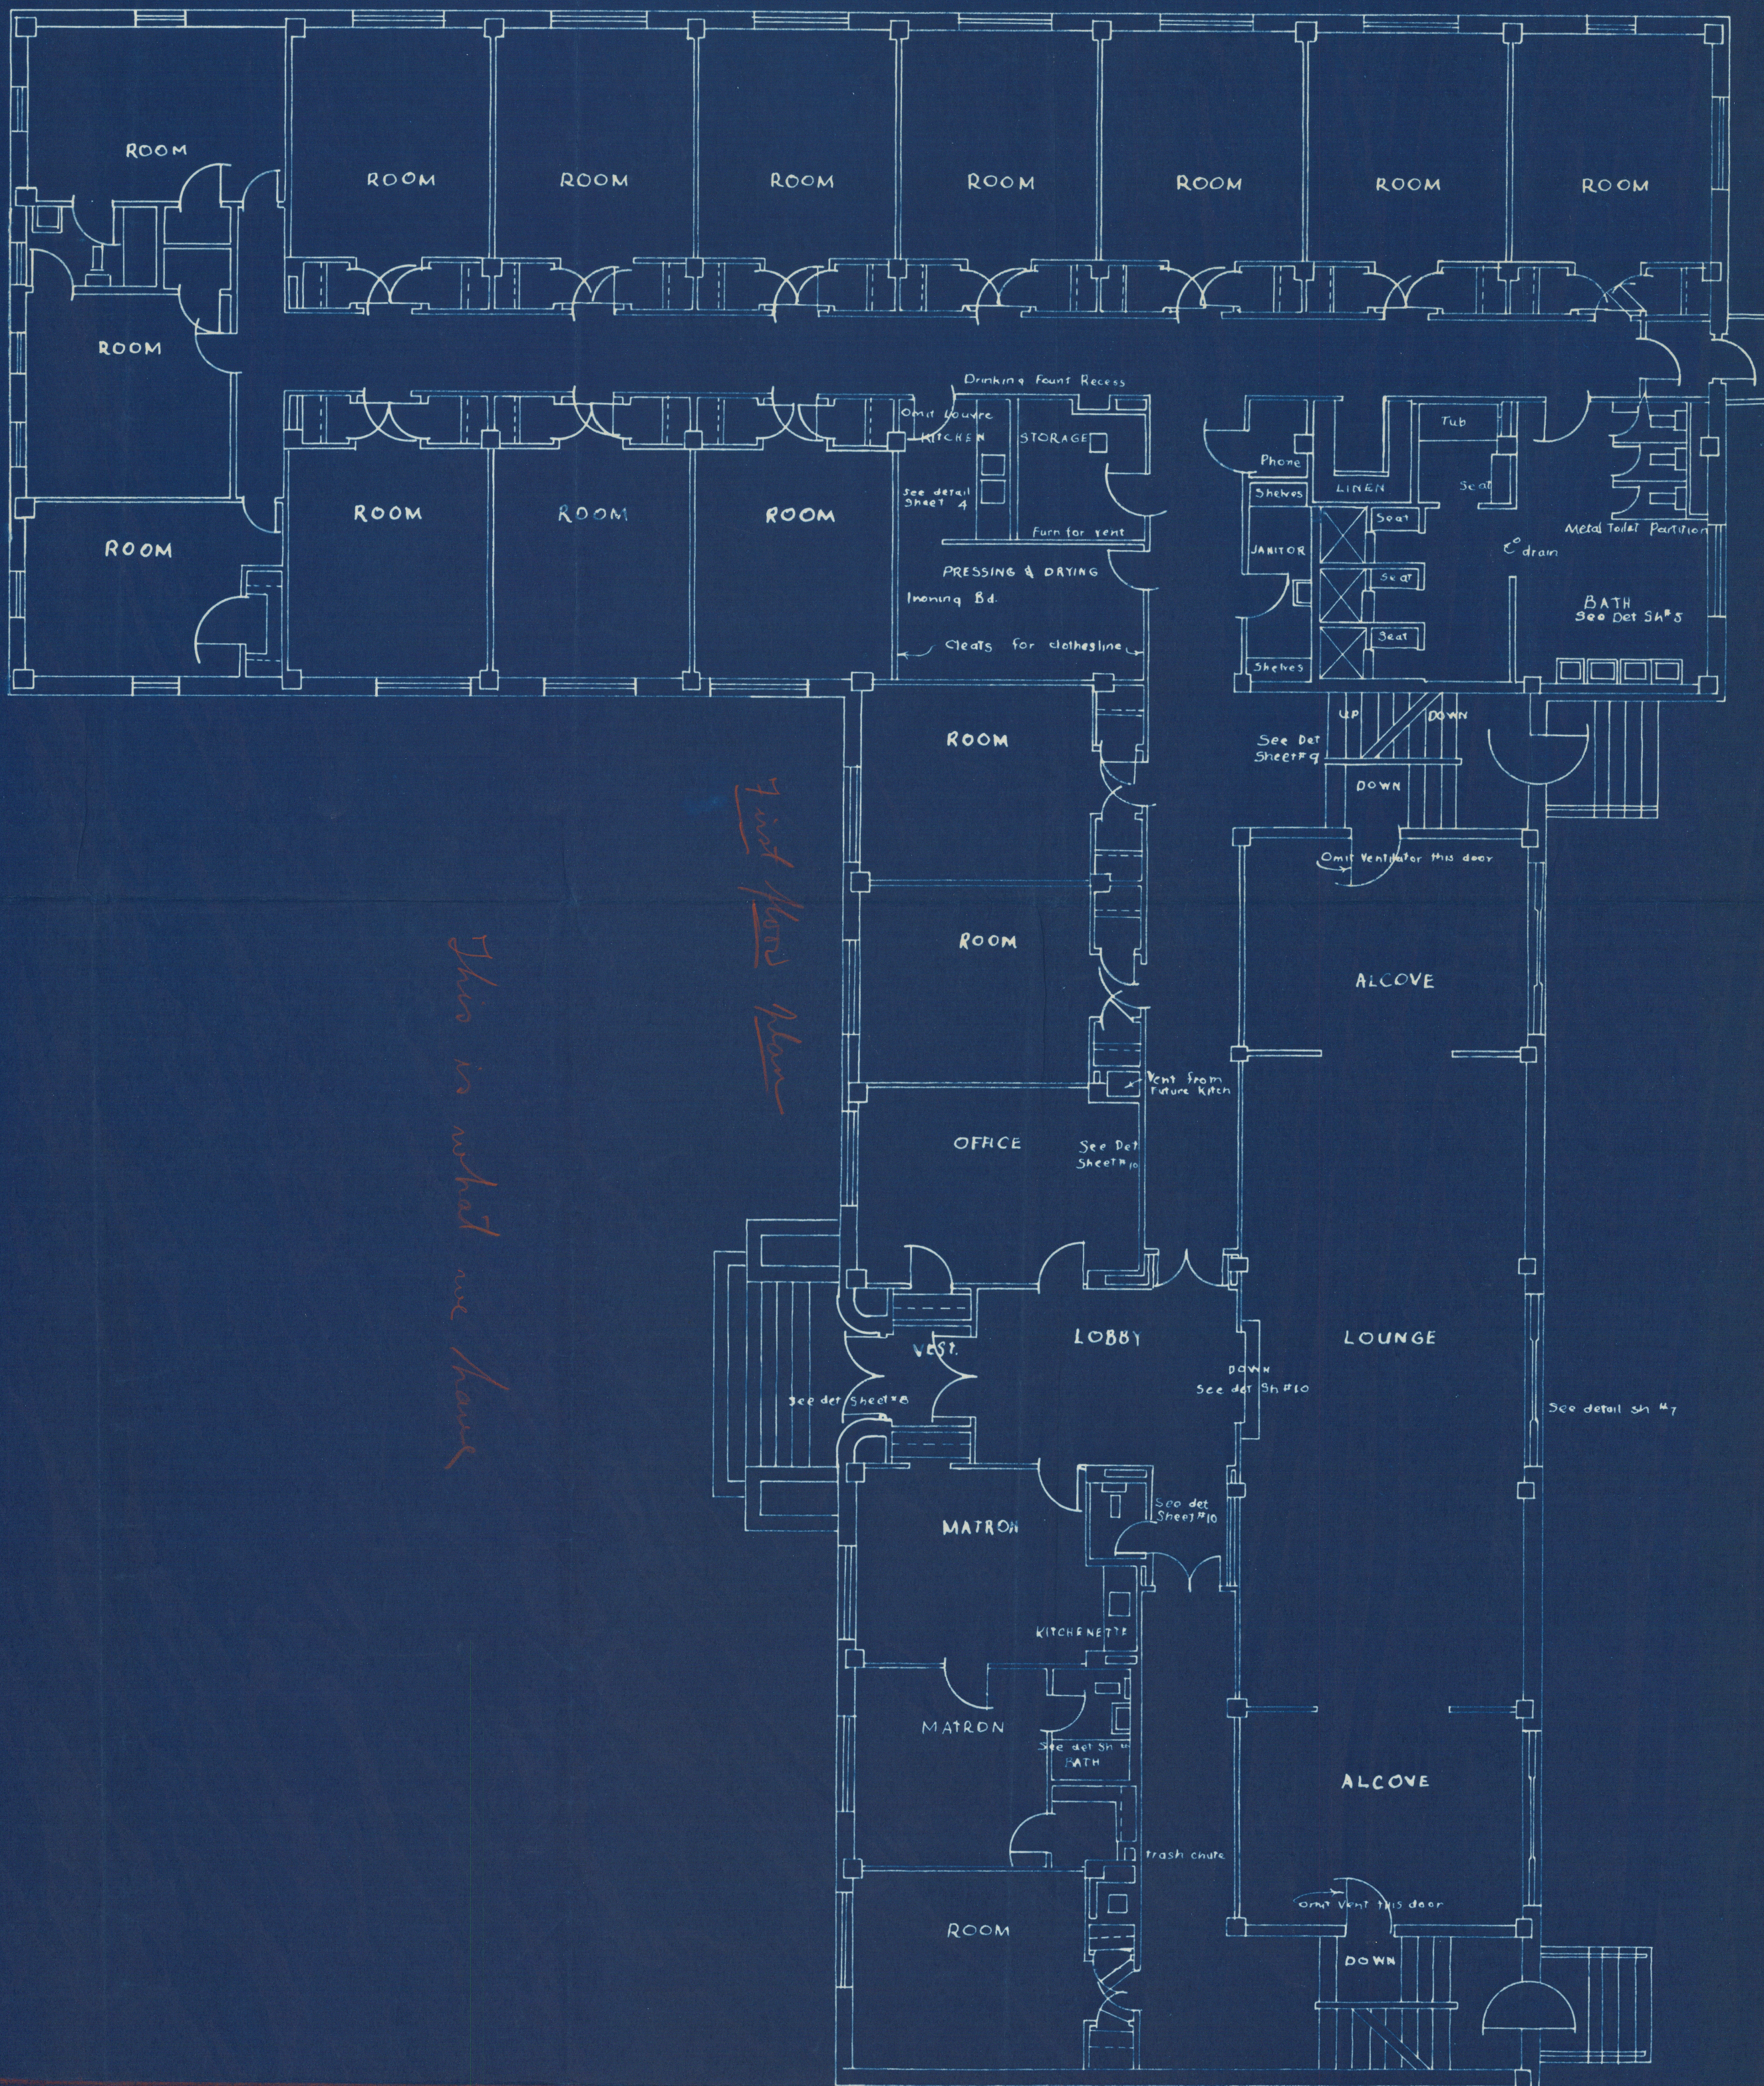

This is what we have

Just above plan

This is what we are asking for

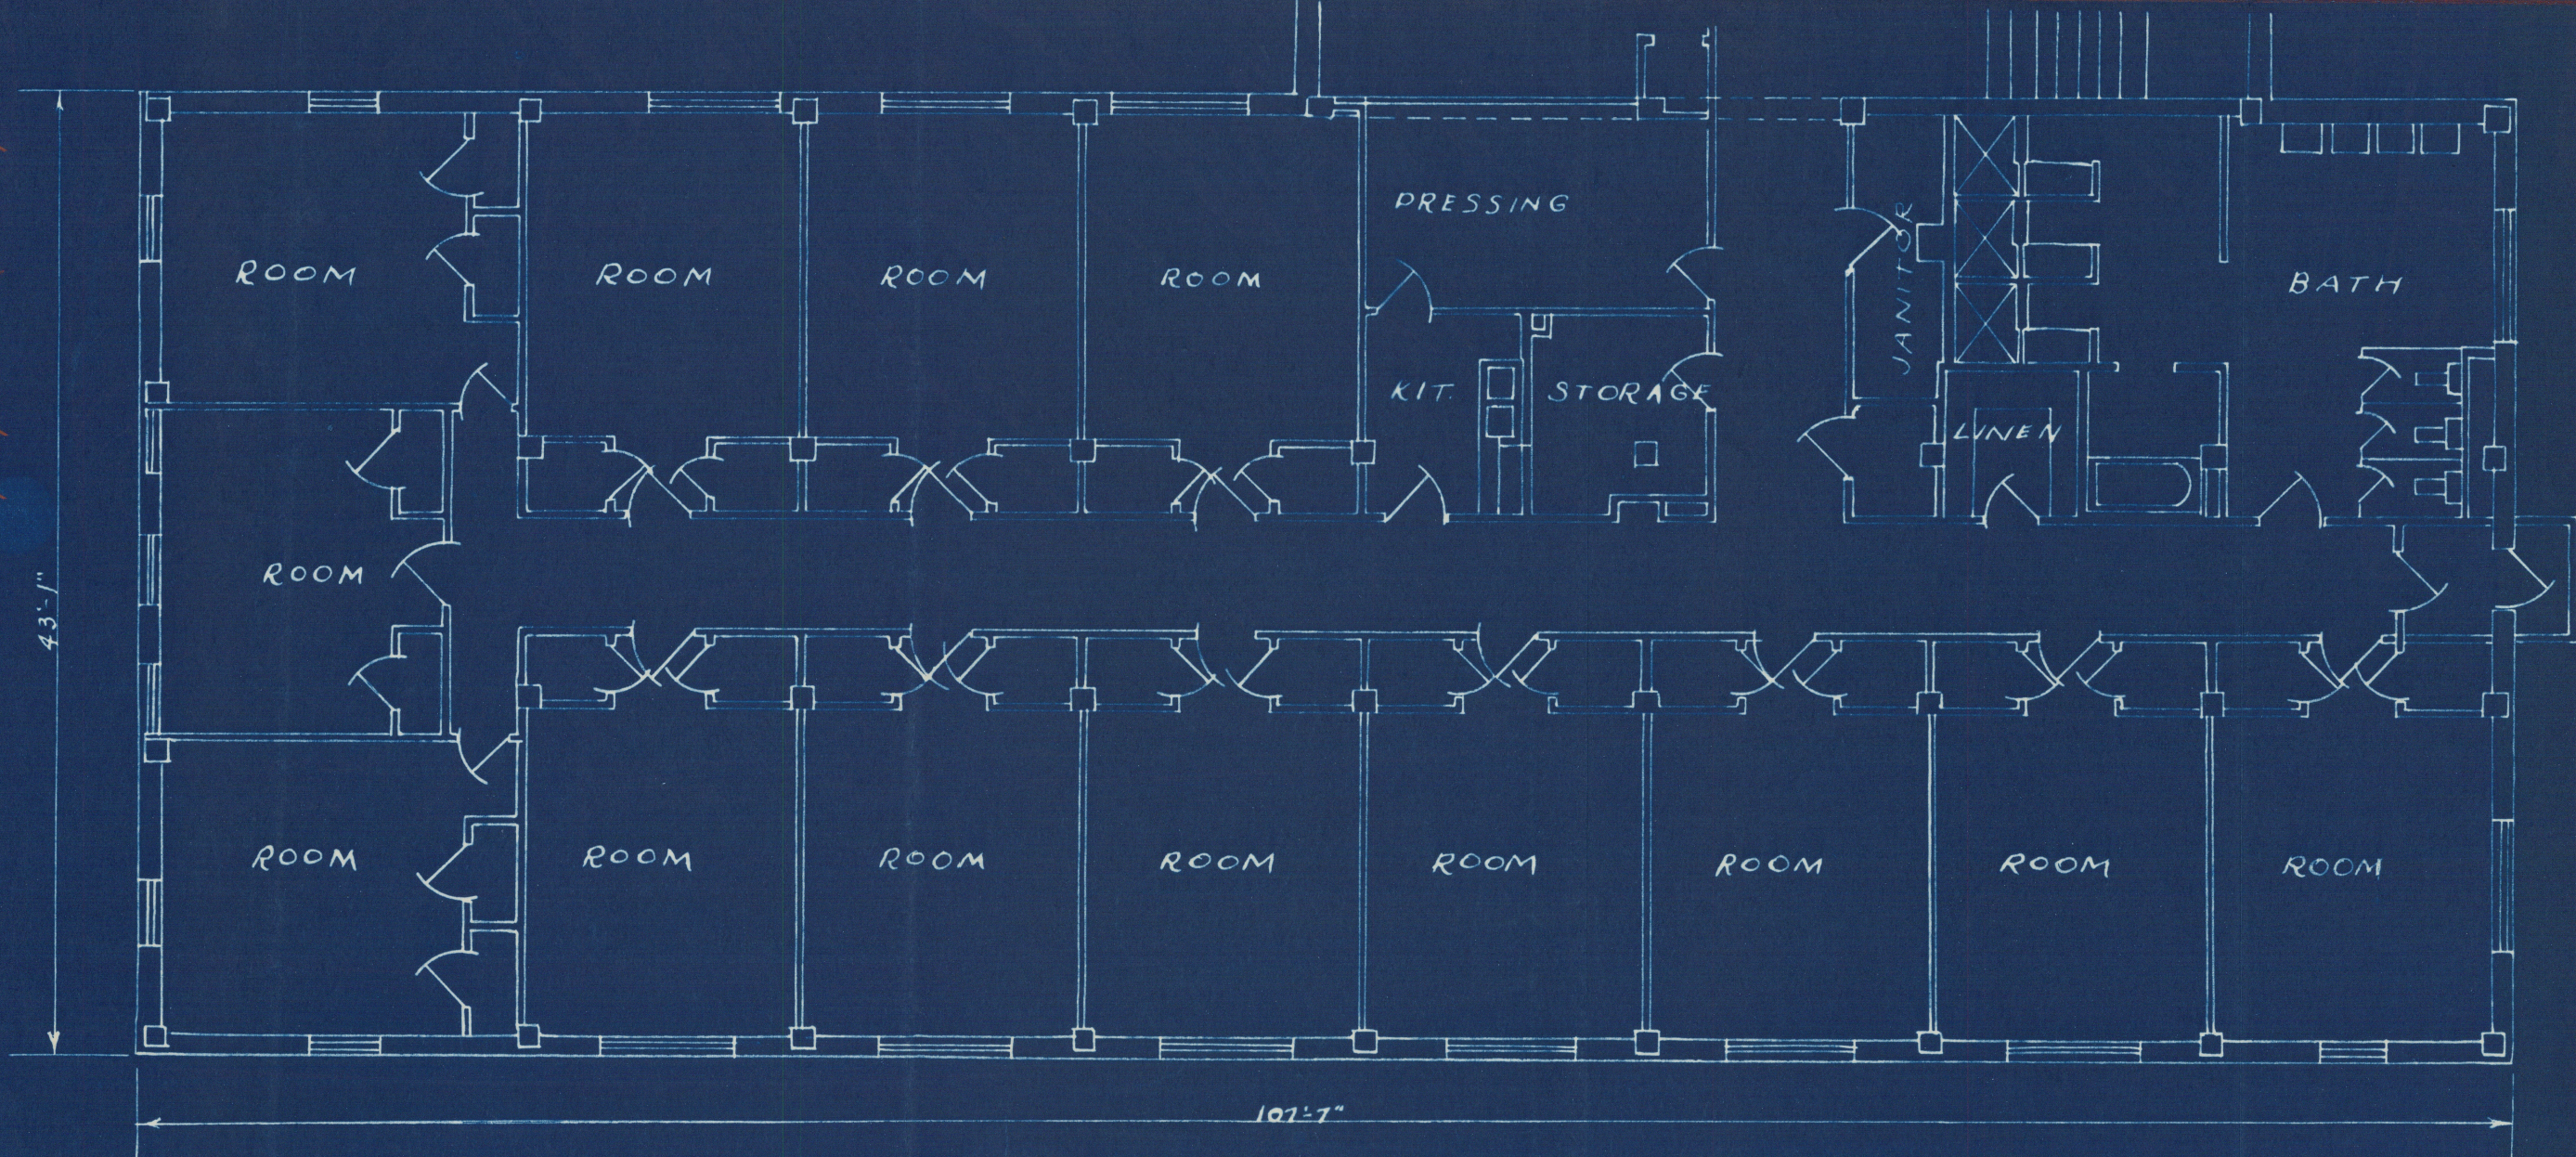

SECOND and THIRD FLOOR PLAN
FIRST FLOOR SIMILAR
Scale 1/8" = 1'-0"

PROPOSED ADDITION TO
GIRLS DORMITORY
NORTHWESTERN STATE TEACHERS COLLEGE
Alva Oklahoma
John Duncan Forsyth, Architect
Tulsa Okla.