LOCATING ENG'R	DESIGN ENG'R	BRIDGE ENG'R	CONSTRUCTION ENG'R	P. R. A.

FED. ROAD DIST. NO.	STATE	PROJ. NO.	FISCAL YEAR	SHEET NO.	TOTAL SHEETS
6	OKLA.			1	

GRADE CROSSINGS

GRADE CROSSINGS ELIMINATED

BY SEPARATION { OVERPASS / UNDERPASS

BY RELOCATION

GRADE CROSSINGS REMAINING

INDEX OF SHEETS

STATE OF OKLAHOMA

DEPARTMENT OF HIGHWAYS

PLAN AND PROFILE OF PROPOSED

STATE HIGHWAY

INTERSTATE WEST

S.W.G. 2075 (1)

CITY OF OKLAHOMA CITY

PRELIMINARY STUDY

OF

PROPOSED RIVER PARK PROJECT EXTENSION

PORTLAND AVE. TO LAKE OVERHOLSER

APRIL, 1957

G.B. TREAT CONSULTING ENGR.

LEGEND

- Potential Industrial Land
- Proposed R/W River Park Project Extention
- Existing R/W River Park Project
- Proposed Floodway Extention
- Existing Okla. City Floodway

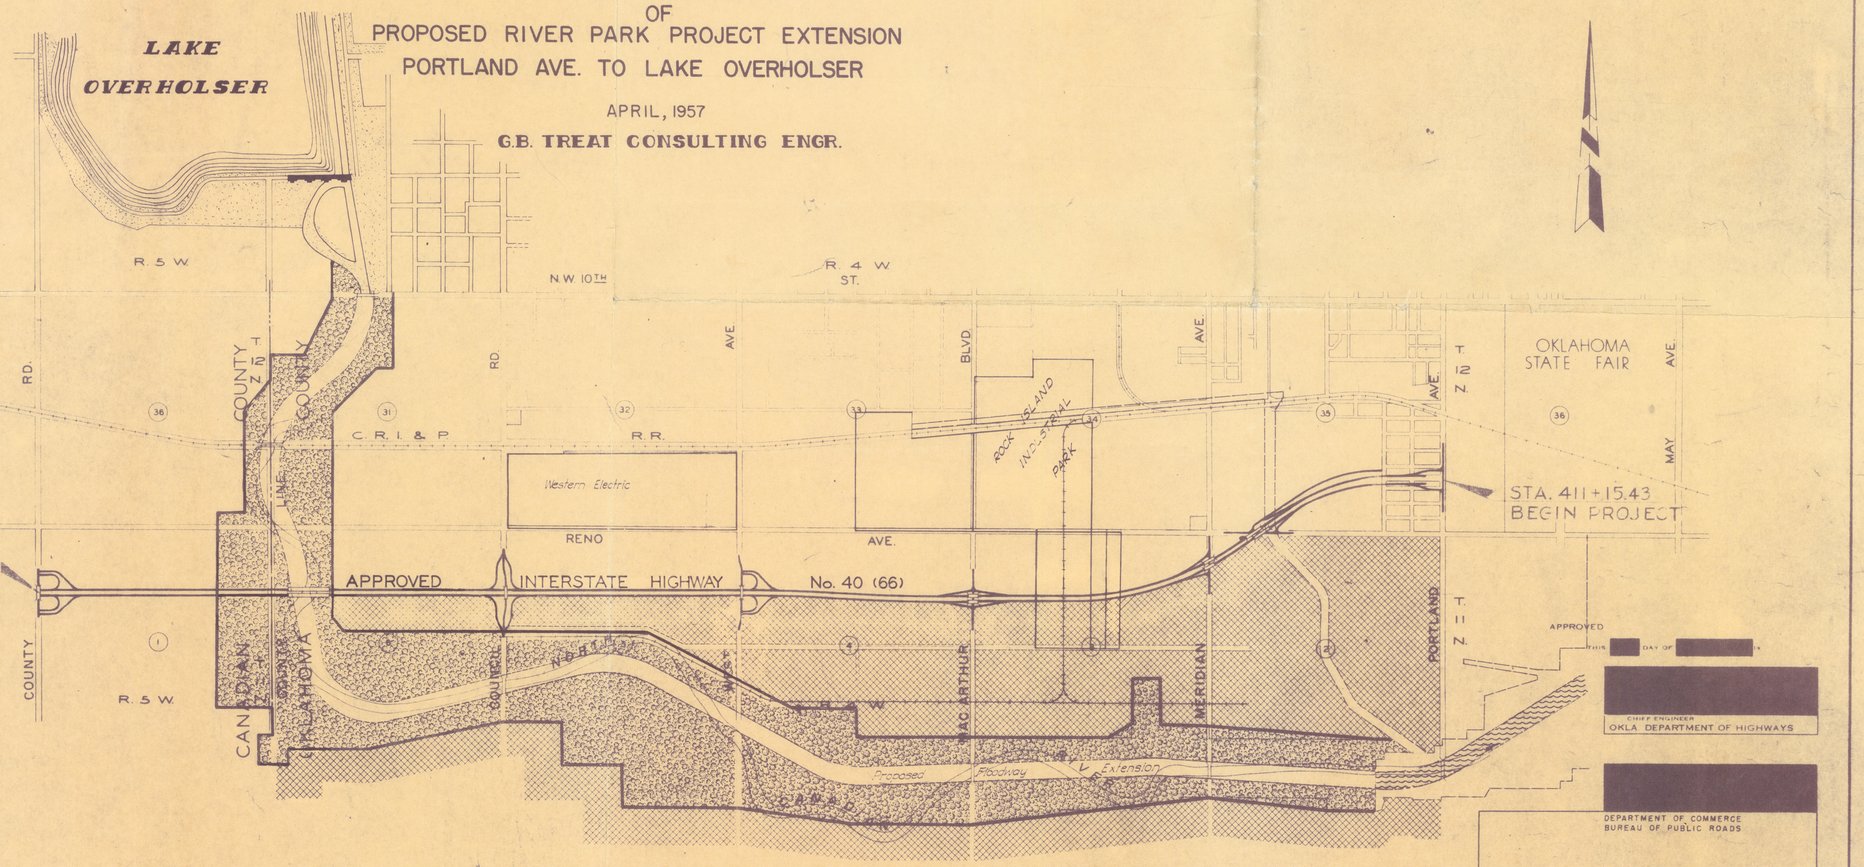

SCALES

PLAN 1" = 50'

PROFILE { HOR. 1" = 50' / VER. 1" = 5'

CROSS SECTIONS 1" = 10'

LAYOUT MAP 1" = 1600'

USC & GS LEVEL DATUM BEARINGS FROM OBSERVATION ON POLARIS.

CONVENTIONAL SIGNS

- PROPOSED ROAD
- RAILROADS
- RANGE & TOWNSHIP LINES
- SECTION LINES
- QUARTER SECTION LINES
- FENCES
- BASE LINE
- RIGHT-OF-WAY LINES
- GROUND LINES
- GRADE LINE
- TRAVELLED ROADS
- CULVERTS & BRIDGES
- TELEPHONE & TELEGRAPH
- POWER LINES
- BUILDINGS
- UNLOADING POINTS
- OIL WELLS
- RIGHT OF WAY MARKERS

F.A. SPECIAL PROVISIONS GOVERN

STATE STANDARD SPECIFICATIONS GOVERN APPROVED APRIL 28, 1955

APPROVED THIS [redacted] DAY OF [redacted]

[redacted]

CHIEF ENGINEER
OKLA. DEPARTMENT OF HIGHWAYS

[redacted]

DEPARTMENT OF COMMERCE
BUREAU OF PUBLIC ROADS

APPROVED [redacted] DATE [redacted]

[redacted]

DISTRICT ENGINEER

CHECKED SQUAD BOSS