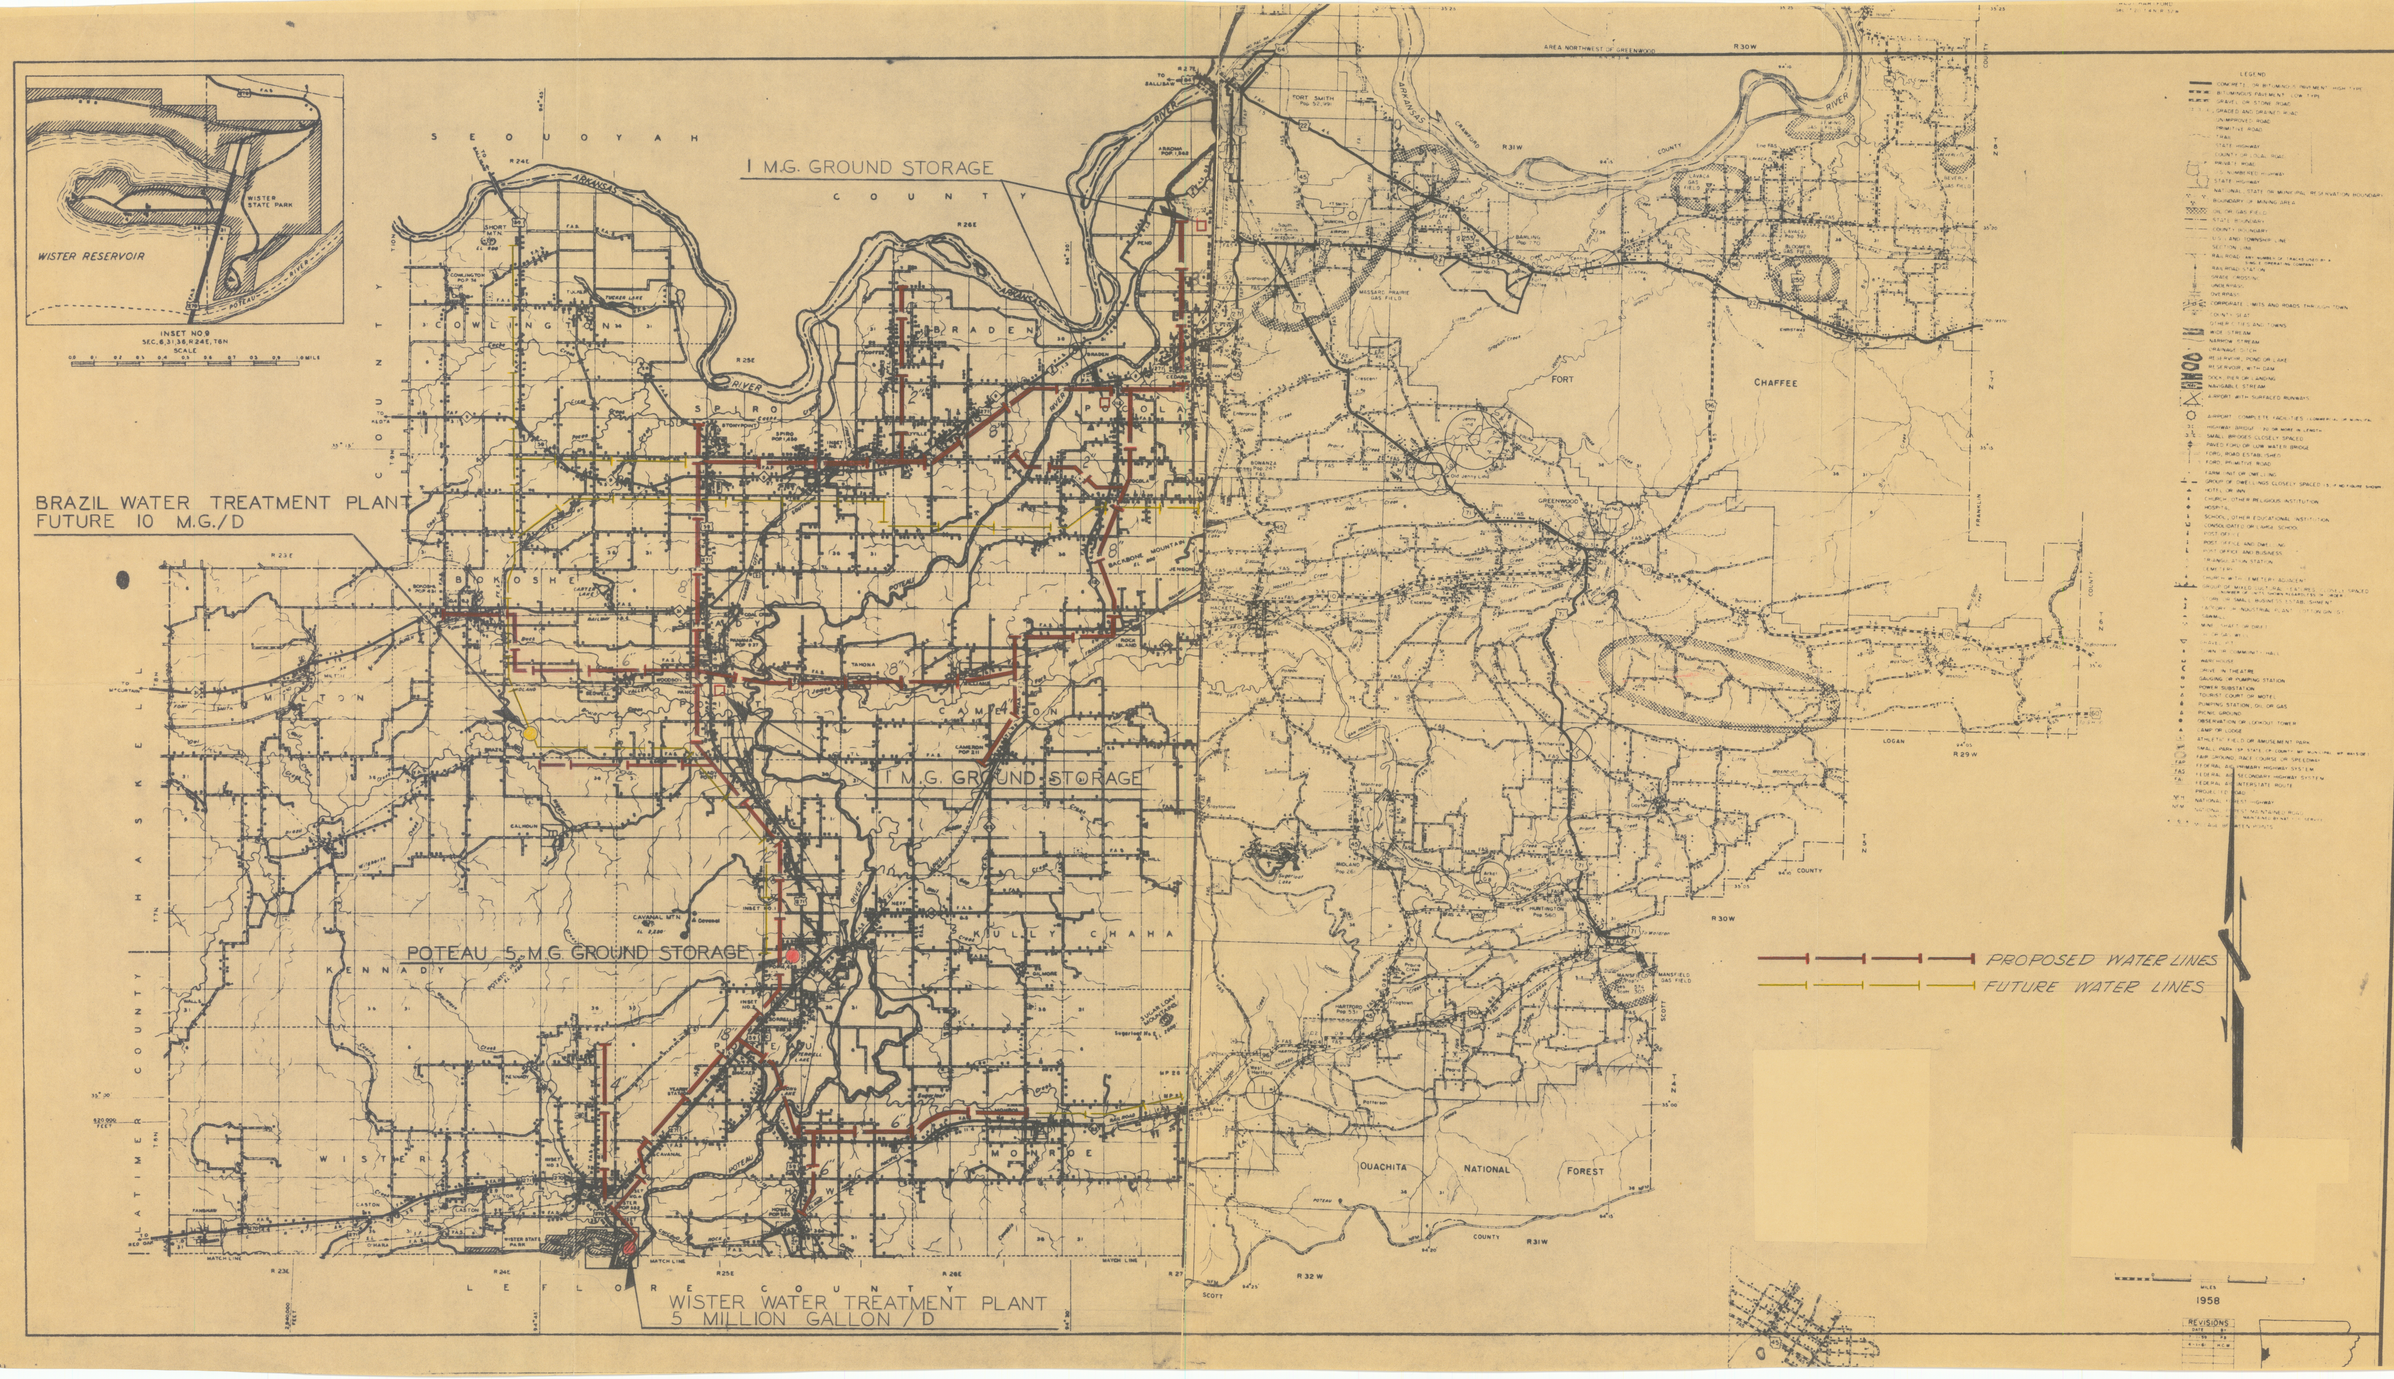
1 M.G. GROUND STORAGE
BRAZIL WATER TREATMENT PLANT
FUTURE 10 M.G./D
1 M.G. GROUND STORAGE
POTEAU 5 M.G. GROUND STORAGE
WISTER WATER TREATMENT PLANT
5 MILLION GALLON / D
PROPOSED WATER LINES
FUTURE WATER LINES
WISTER RESERVOIR
WISTER STATE PARK
INSET NO 9
SEC. 6, 31 N, R 24 E, T 6 N
SCALE
SEQUOYAH COUNTY
LE FLORE COUNTY
HASKELL COUNTY
LATIMER COUNTY
FRANKLIN COUNTY
SCOTT COUNTY
CROWLINGTON
BRADEN
SPIRO
POTEAU
BOKOSHE
MOUNTAIN VIEW
CAMERON
KULLY CHAHA
KENNADY
WISTER
MONROE
FORT CHAFFEE
GREENWOOD
LOGAN
OUACHITA NATIONAL FOREST
AREA NORTHWEST OF GREENWOOD
ARKANSAS RIVER
POTEAU RIVER
1958