



R 15 E

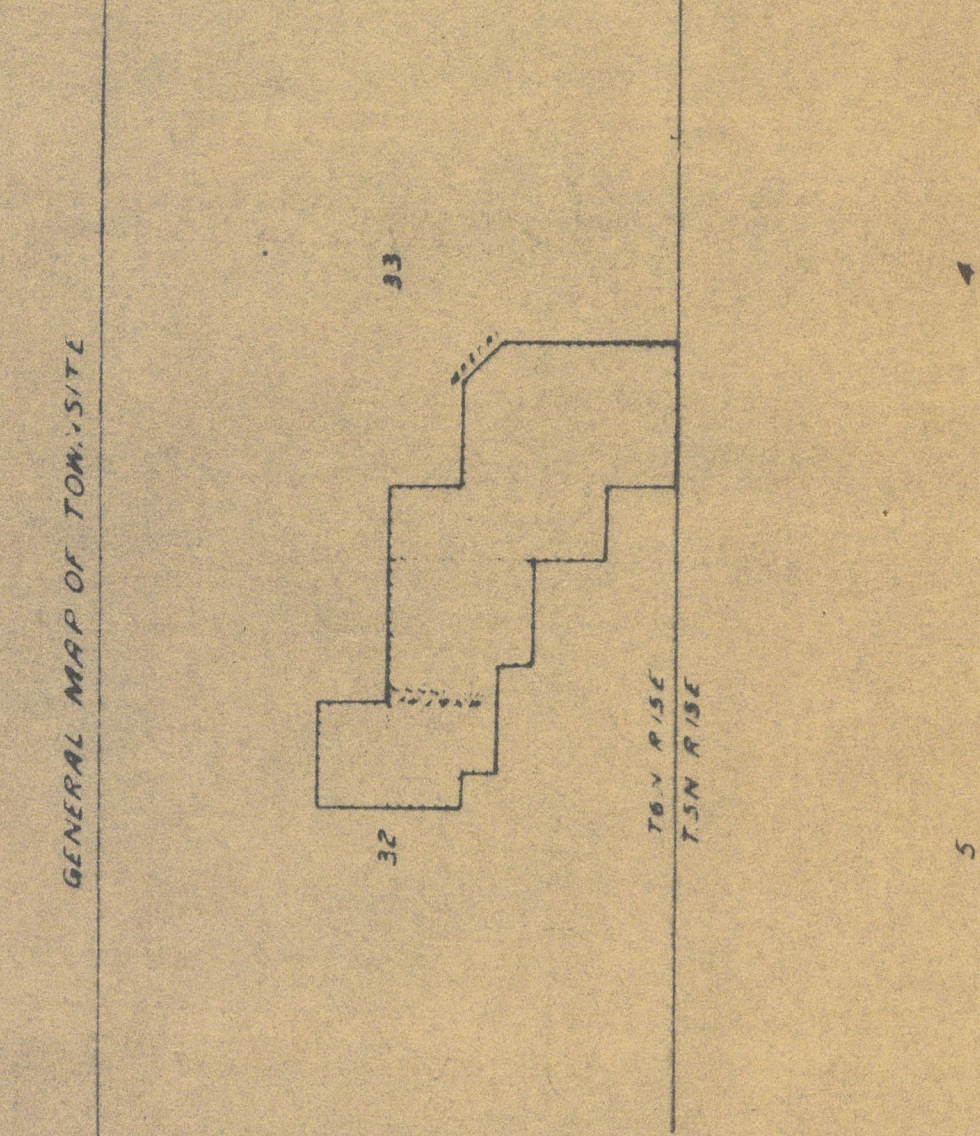

DEPARTMENT OF THE INTERIOR
WASHINGTON, D.C. 20540
APPROVED
[Signature]
SECRETARY

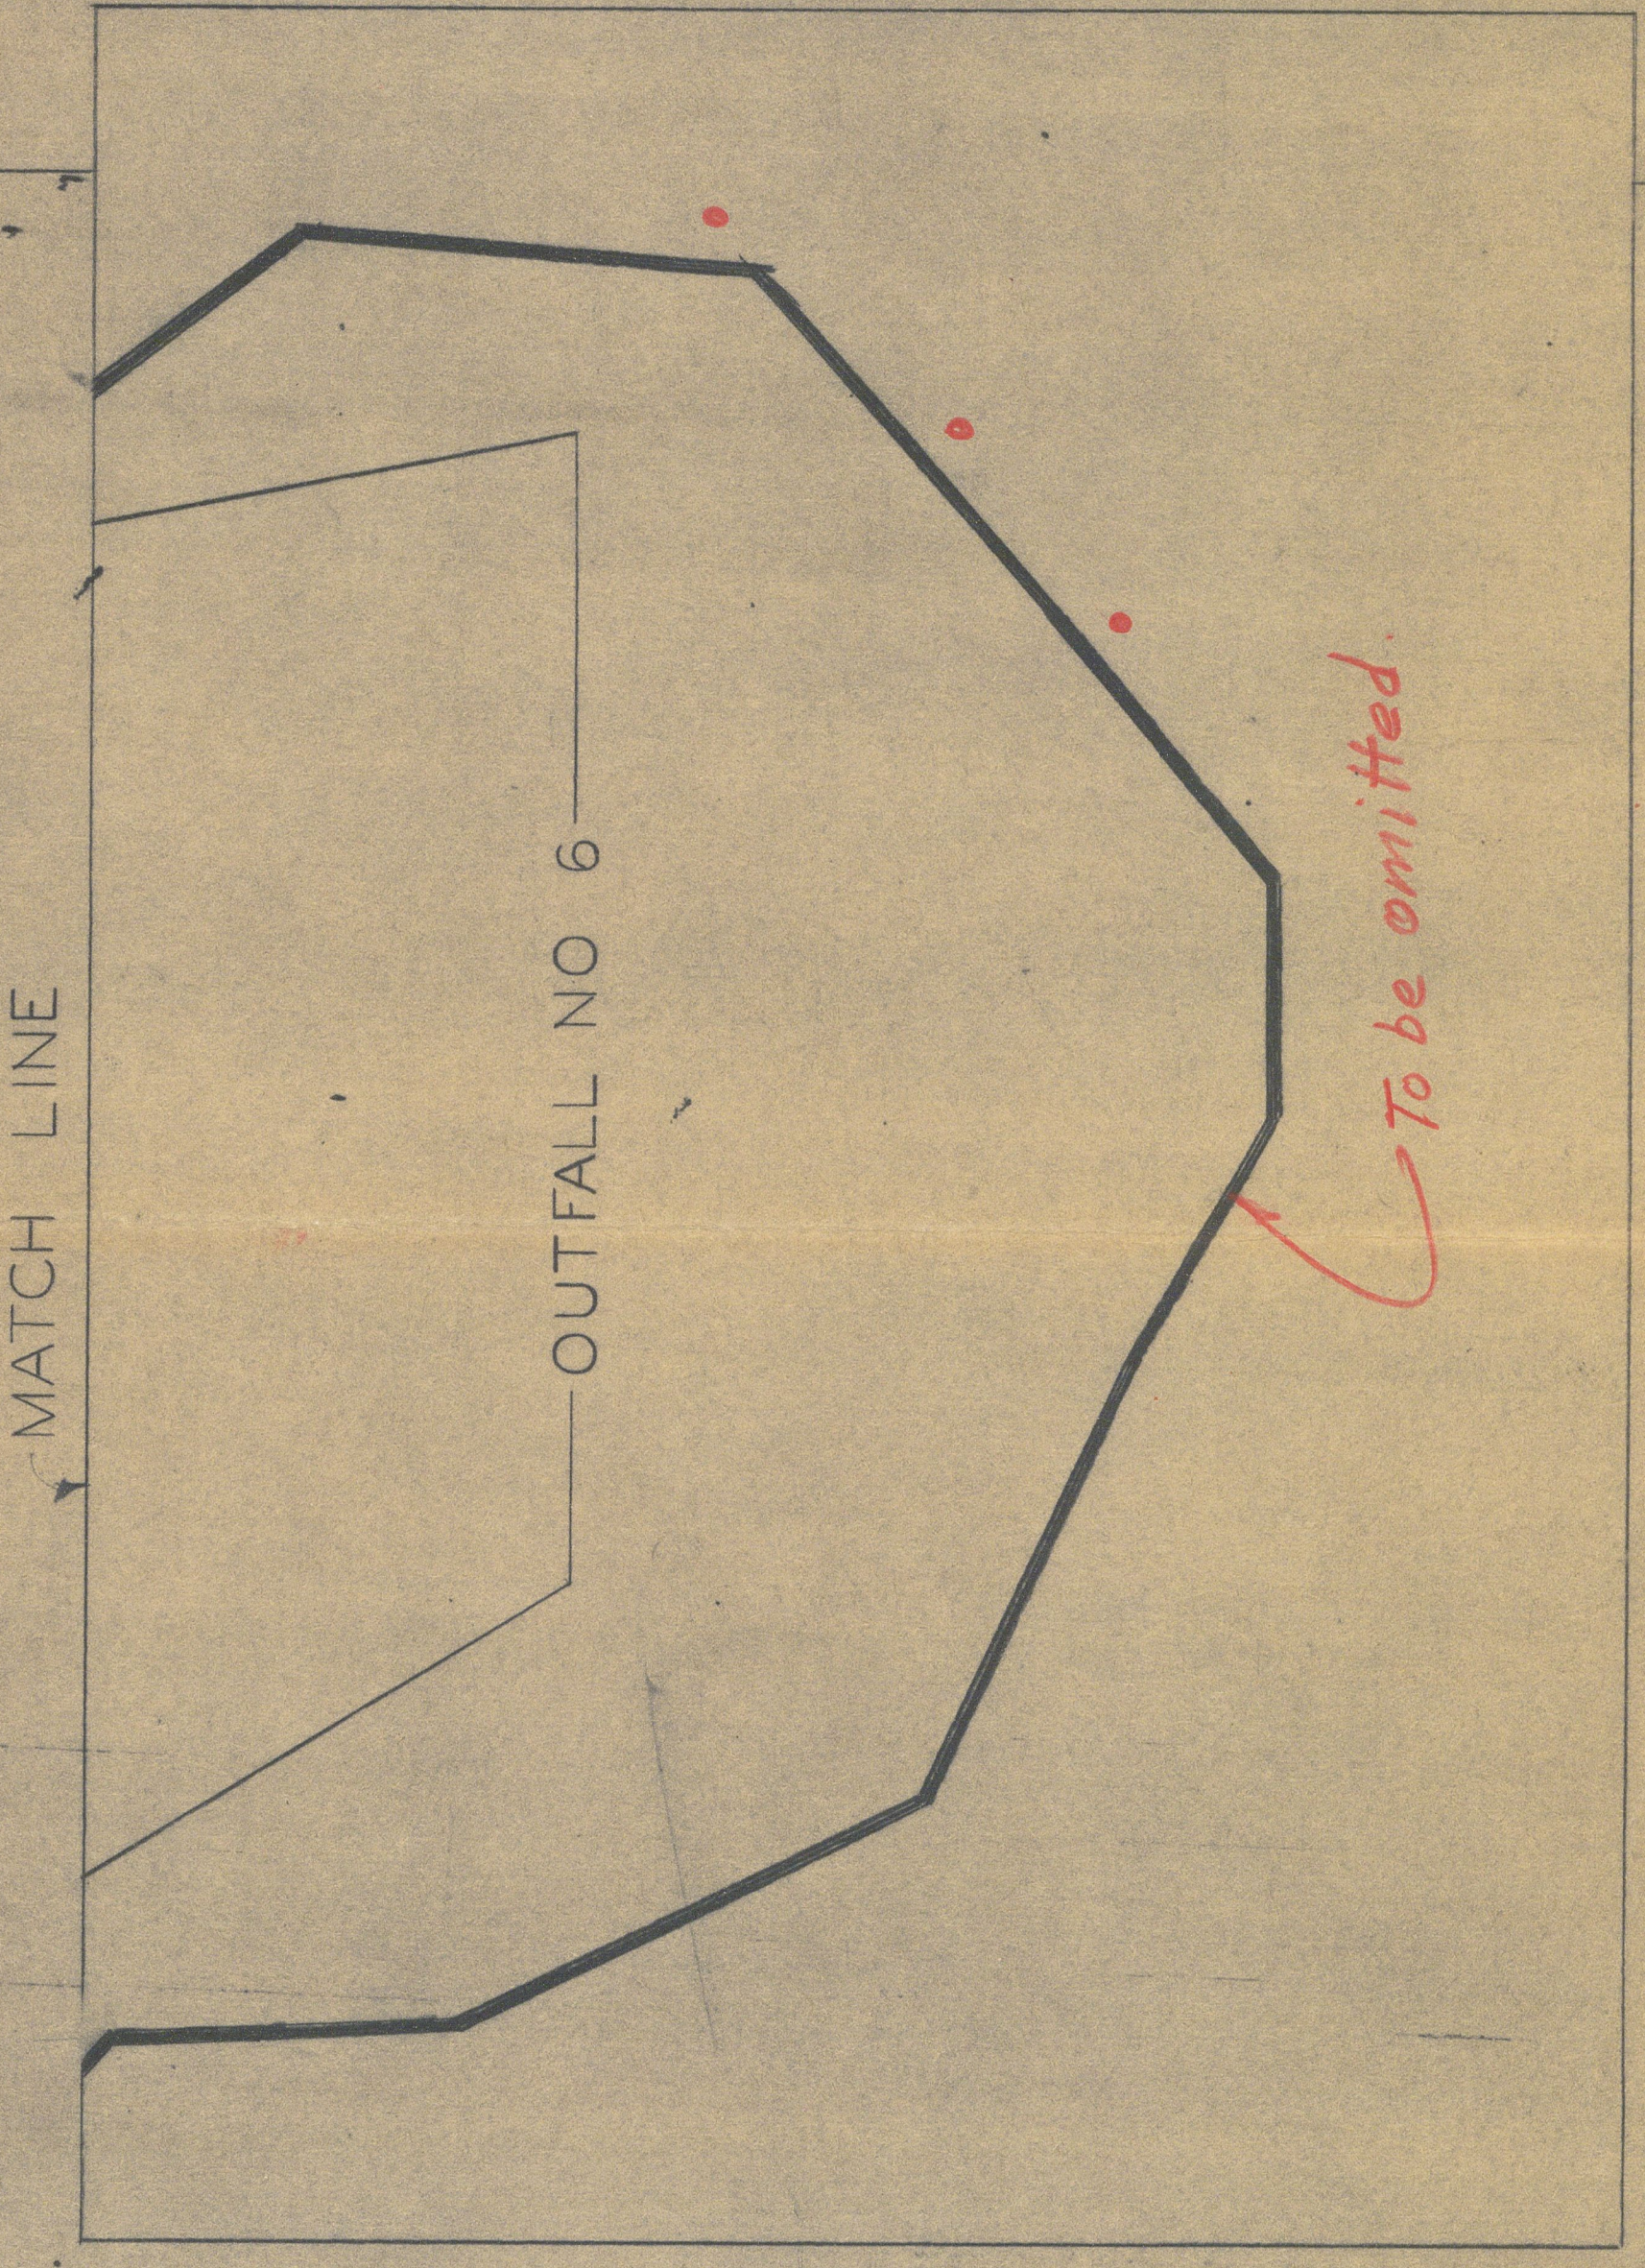


INSERT A

OUTFALL NO 6

MATCH LINE

To be omitted.

T 5 N

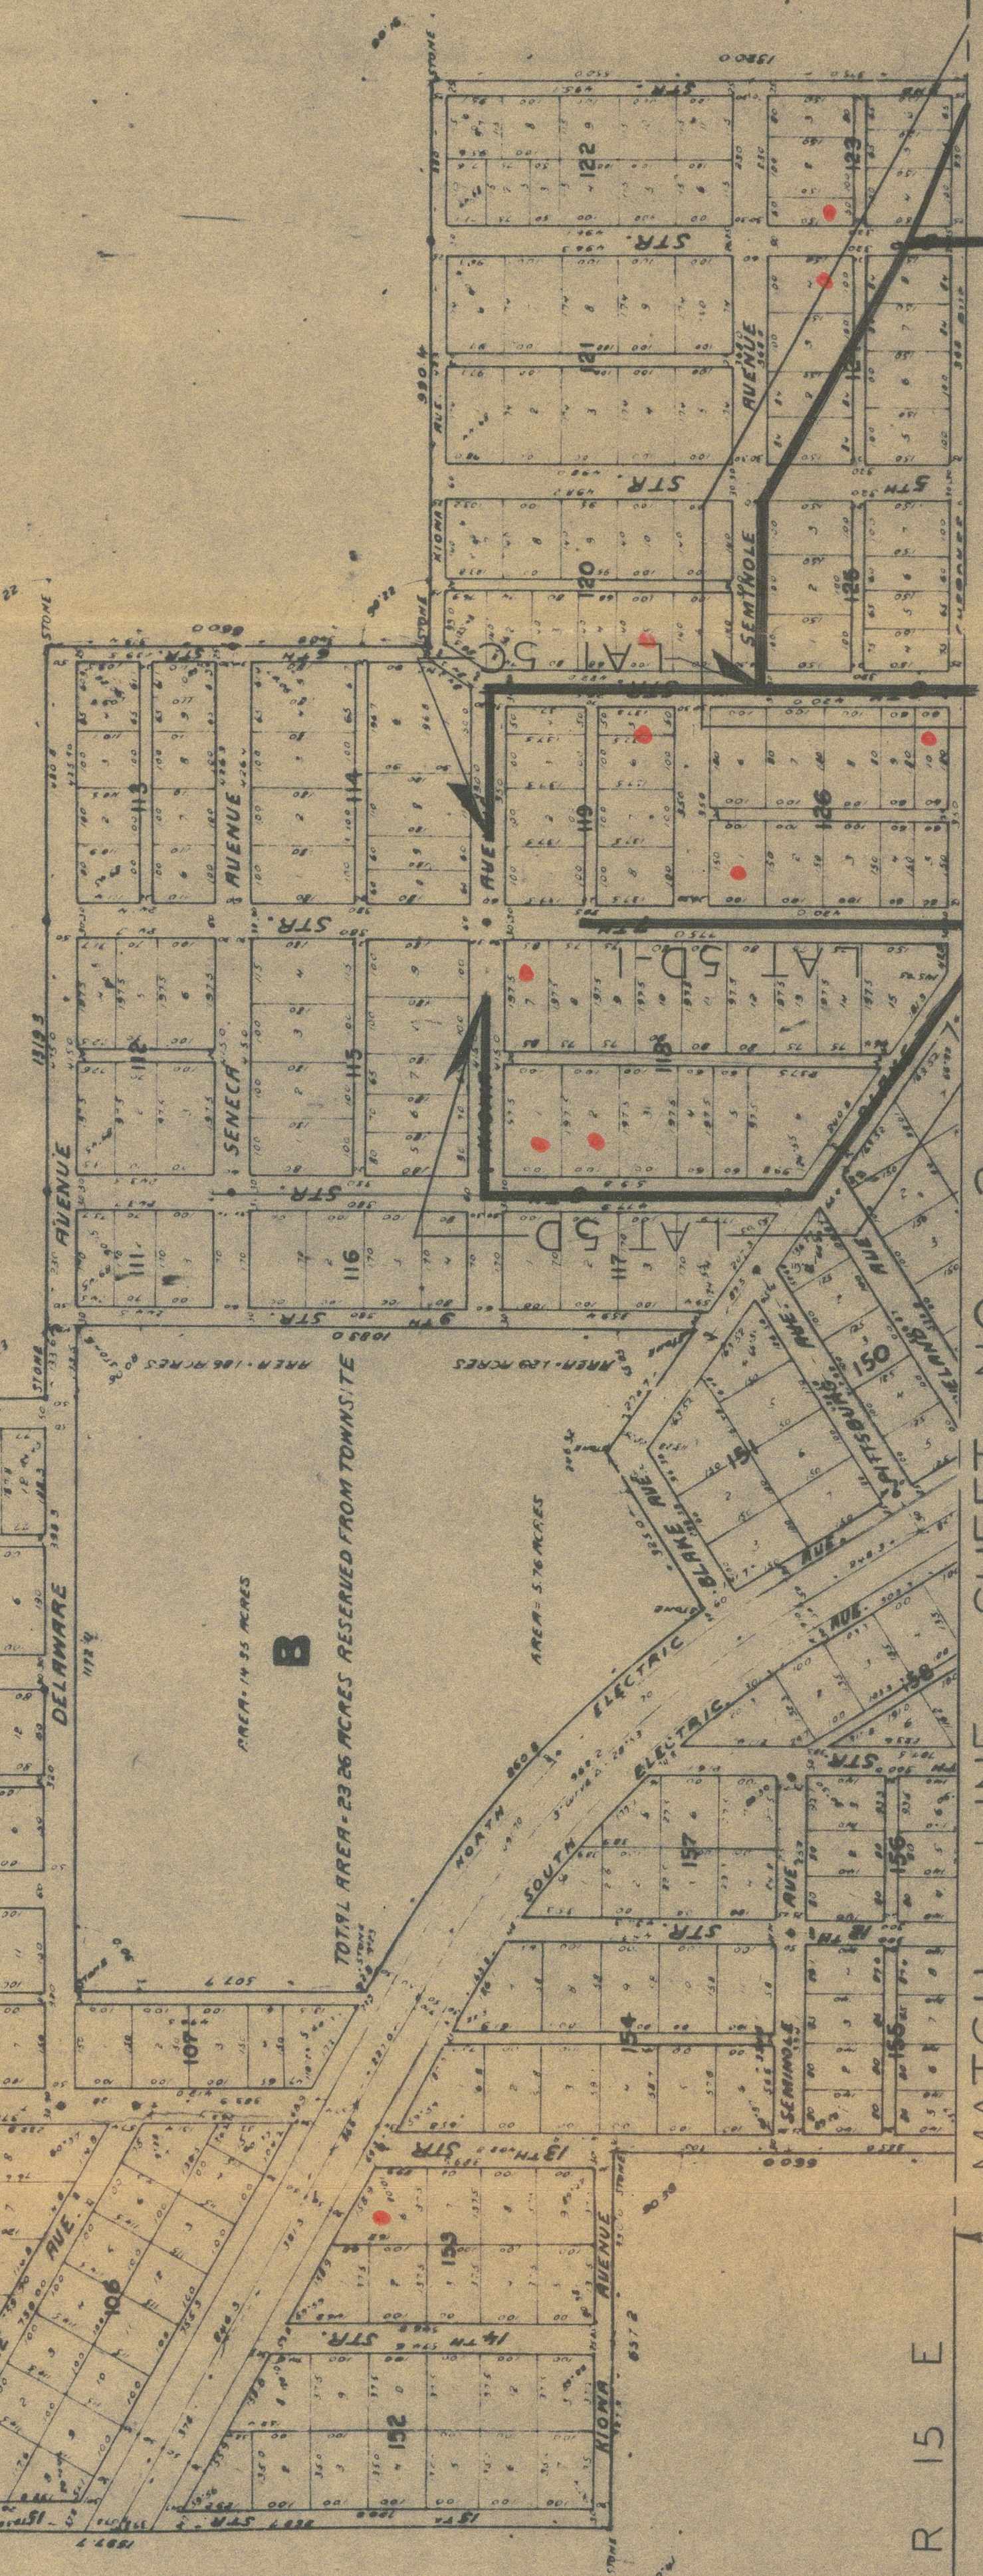

MATCH LINE

R 15 E

SHEET NO 2

SEWER MAP