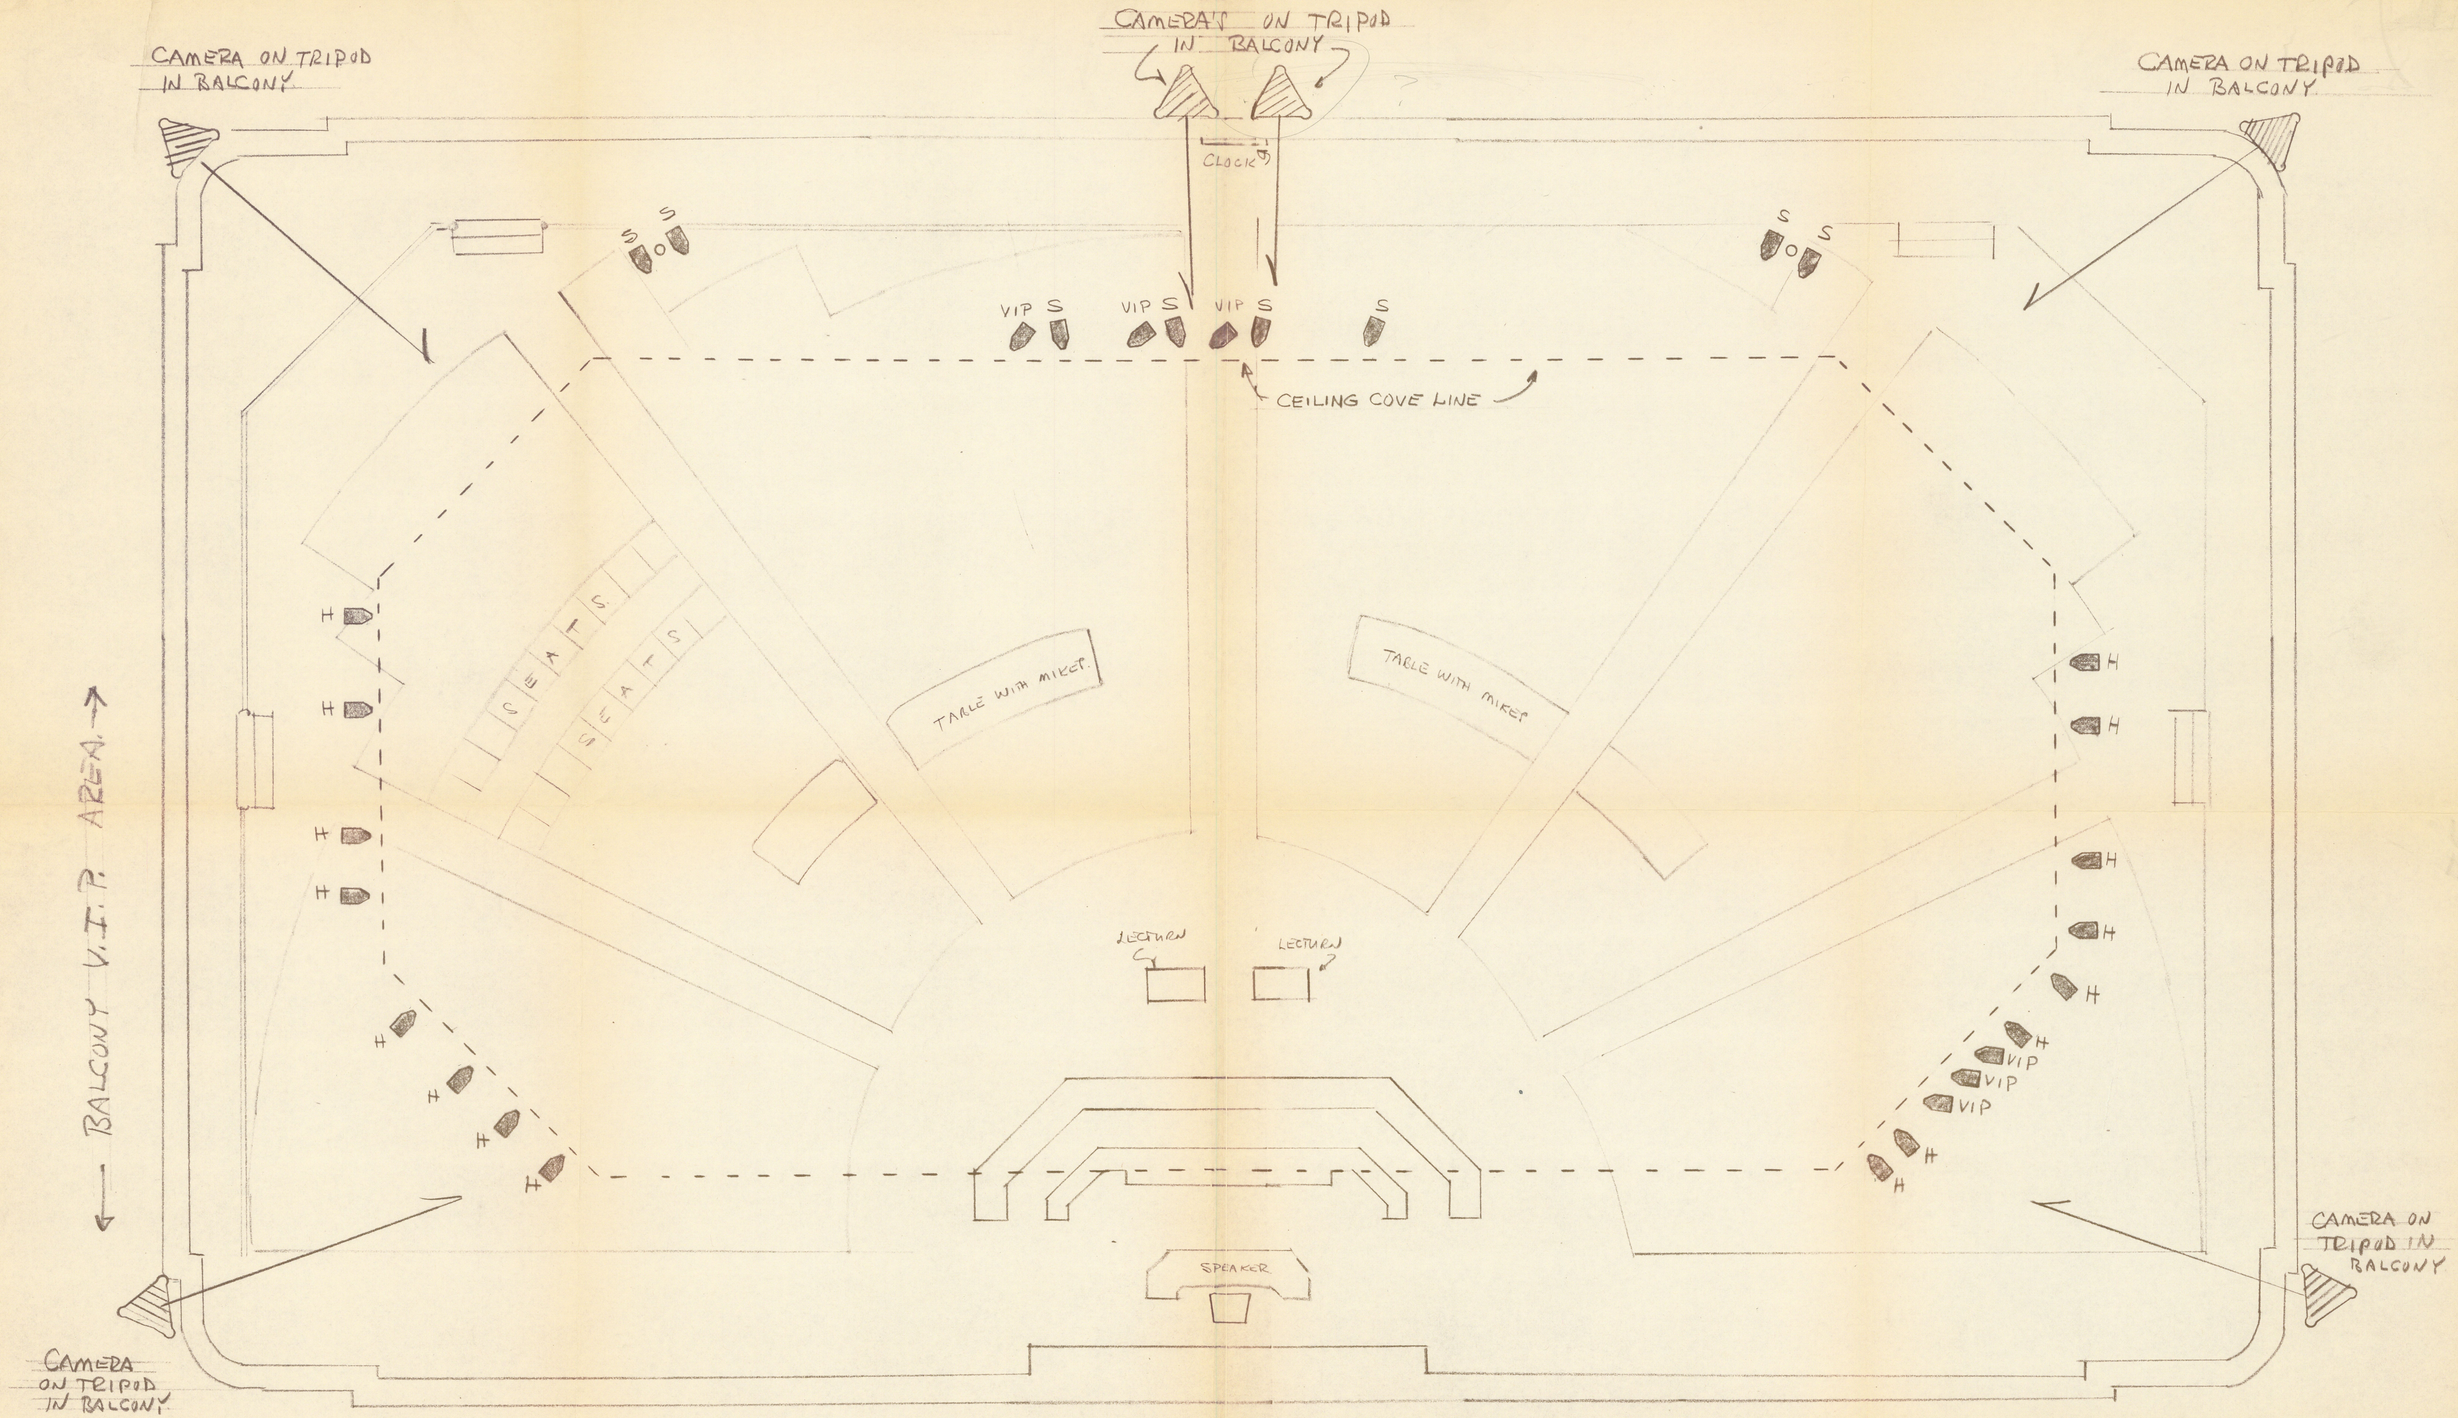

ALL LIGHTING SHOWN ON ABOVE PLAN IS SUPPLEMENTAL TO EXISTING T.V. LIGHTING.

LIGHTING NOTE:

TO KILL APPROX. 20 KW FROM EXISTING LIGHTING
HANG 30 PAR UNITS - CBS RESP.
ADD DIMMER PACKAGE IN EXISTING DIMMER RM. - CBS RESP.
ADD CONSOLE IN EXISTING CONSOLE RM. - CBS RESP.
CAPITAL PEOPLE TO RELAMP ALL EXISTING T.V. FIXTURES WHICH WILL REMAIN IN EXISTING POSITION.

H. - HOUSE LAMP
S - SPEAKER LAMP
VIP. BALCONY V.I.P. AREA.

Albert, Legislative, Box 194, Folder 16 [Flags, F1, Item 11]

THE CARL ALBERT CENTER