PRINTS ISSUED		
NO.	TO	DATE
1	M.E.C.	8/10/75

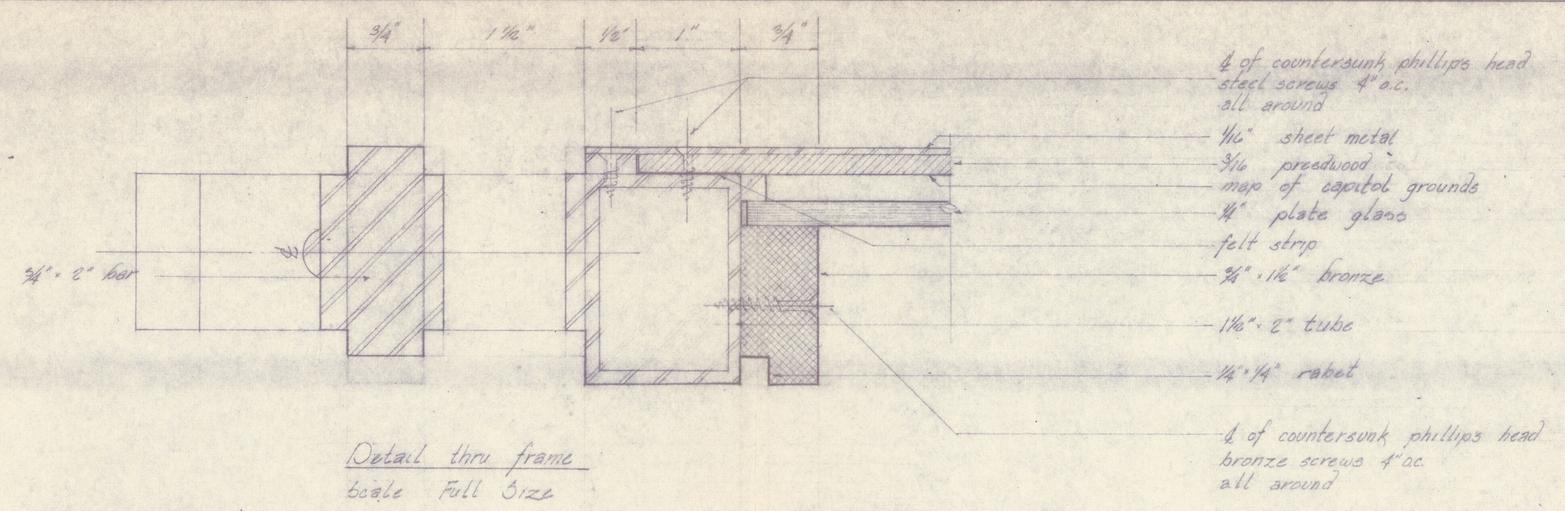

Detail thru frame
Scale Full Size

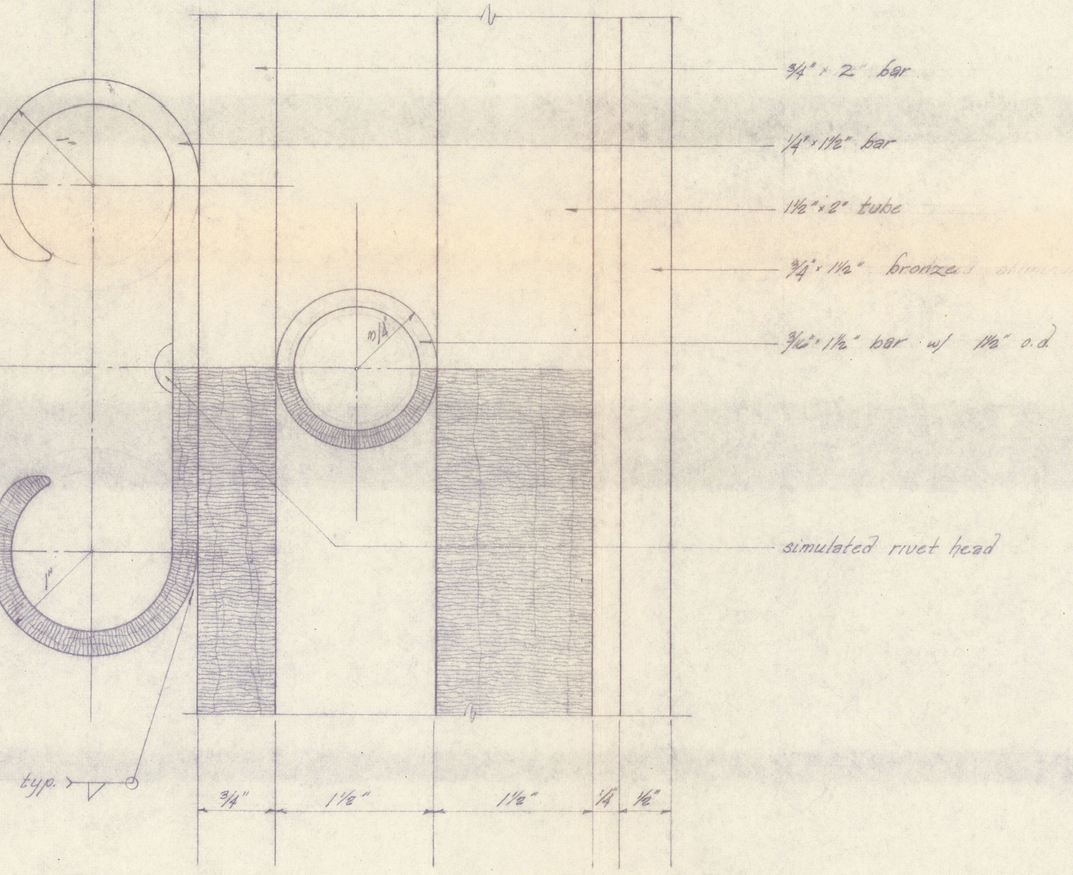

Detail of Decoration on side of Sign
Scale: Full Size

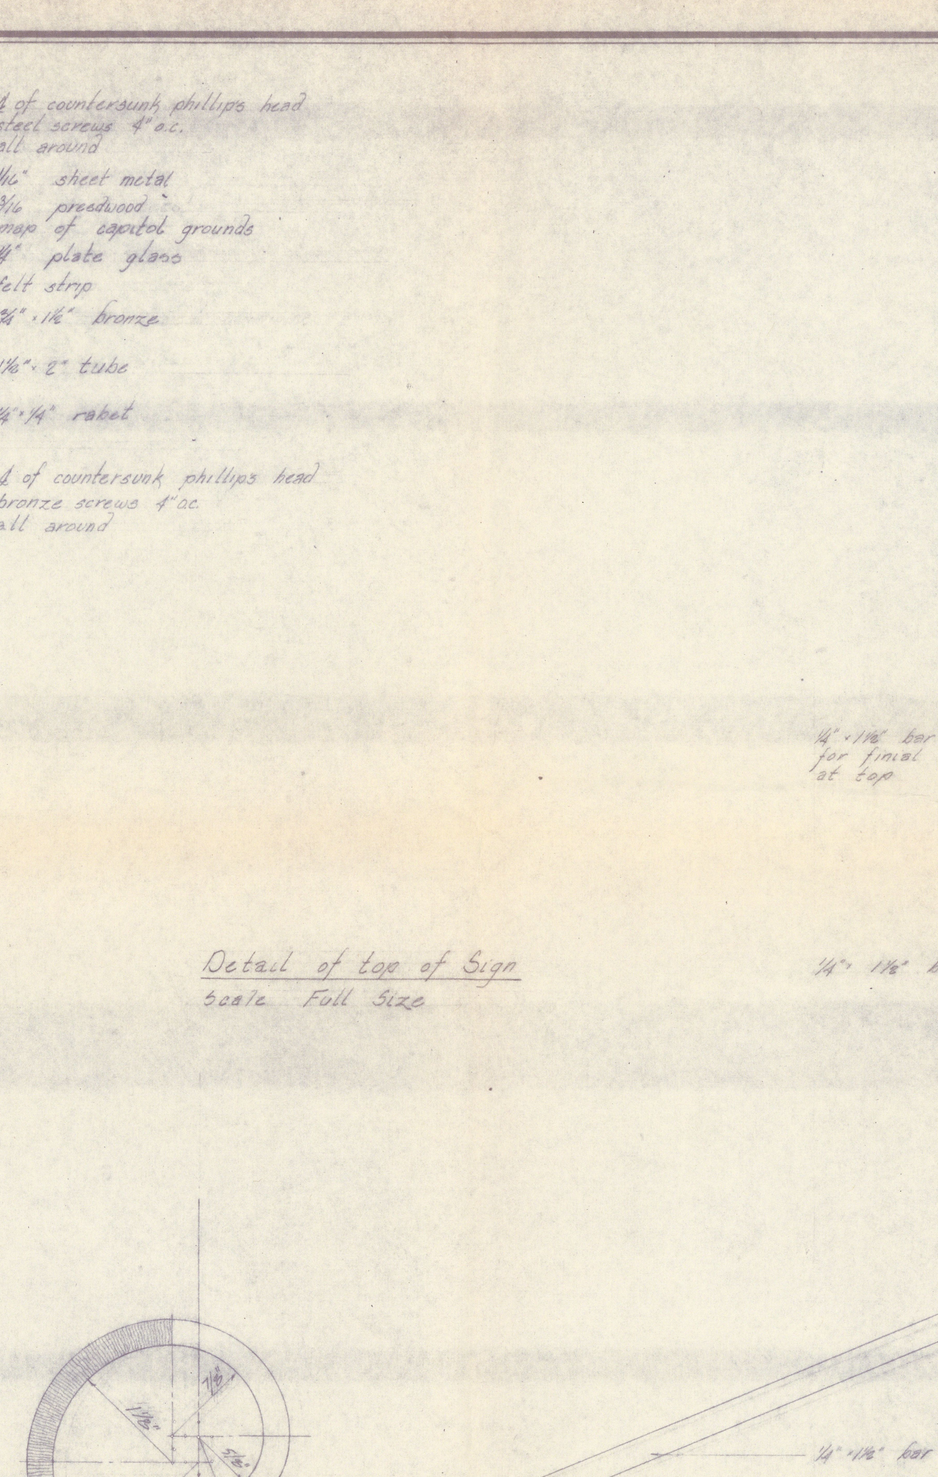

Detail of top of Sign
Scale Full Size

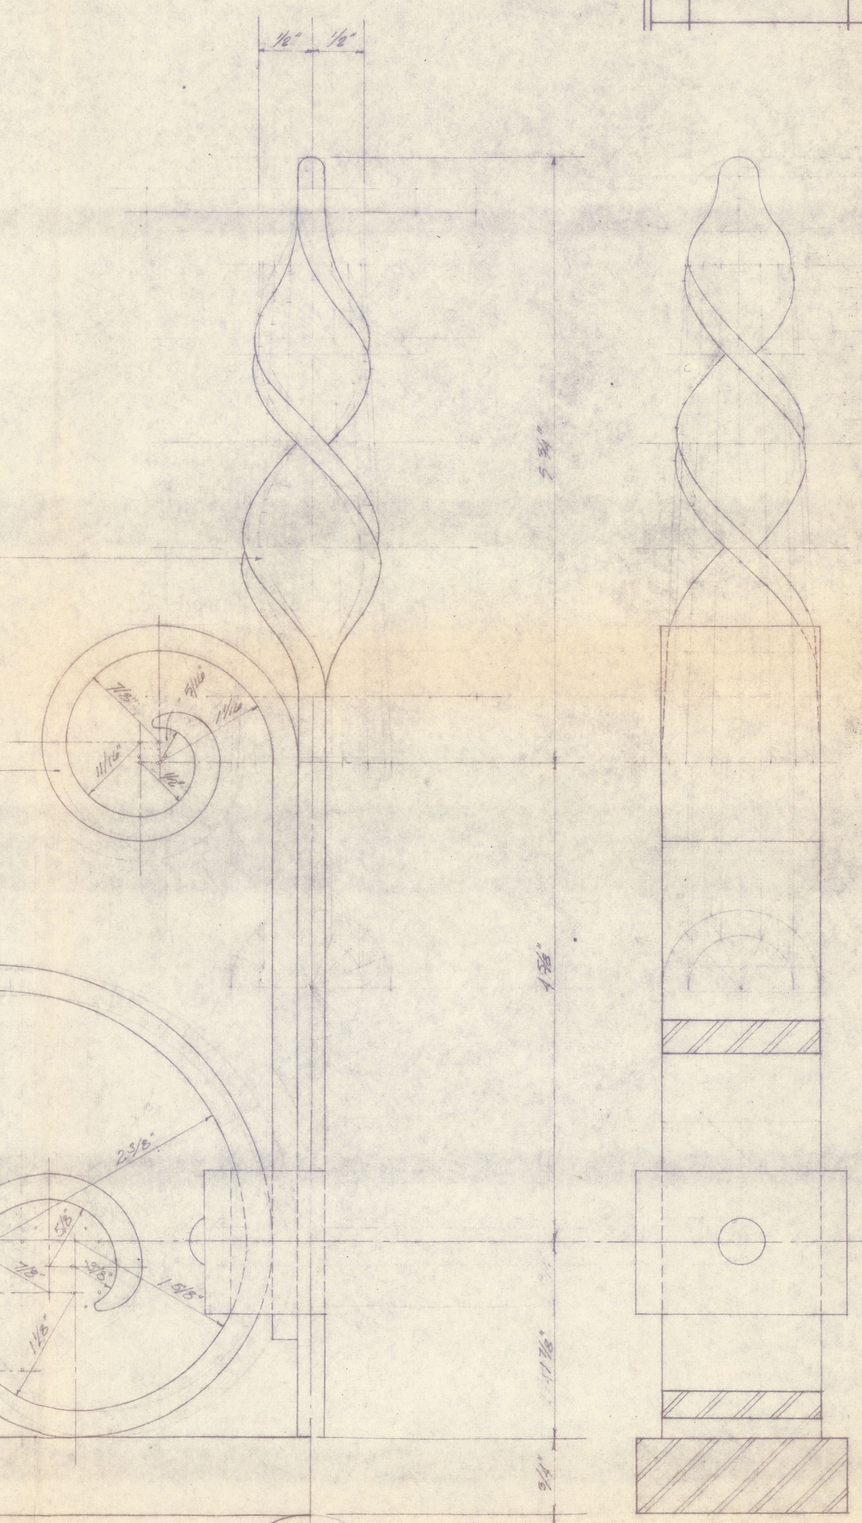

Side View of Finial
Scale: Full Size

NO	REVISIONS	DATE

RECOMMENDED FOR APPROVAL
COORDINATING ENGINEER
ASSISTANT ARCHITECT OF THE CAPITOL
APPROVED
ARCHITECT OF THE CAPITOL

PROJECT TITLE: Exterior Signs
Capitol Hill Buildings & Grounds

DRAWING TITLE: Details of Frame & Decoration

GEORGE M. WHITE FAIA
ARCHITECT OF THE CAPITOL

THE ARCHITECT OF THE CAPITOL ☆ 1793 ☆

IFB NO.
DRAWN: R.P.G.
CHECKED
SCALE: Full Size
DATE
SHEET OF

KEY PLAN

DRAWING NO. CG7-2.

THE CARL ALBERT CENTER
Ford Legislative, Box 217, Folder 7 [Maps, E3, Item 126.1]
Albert 126.1