
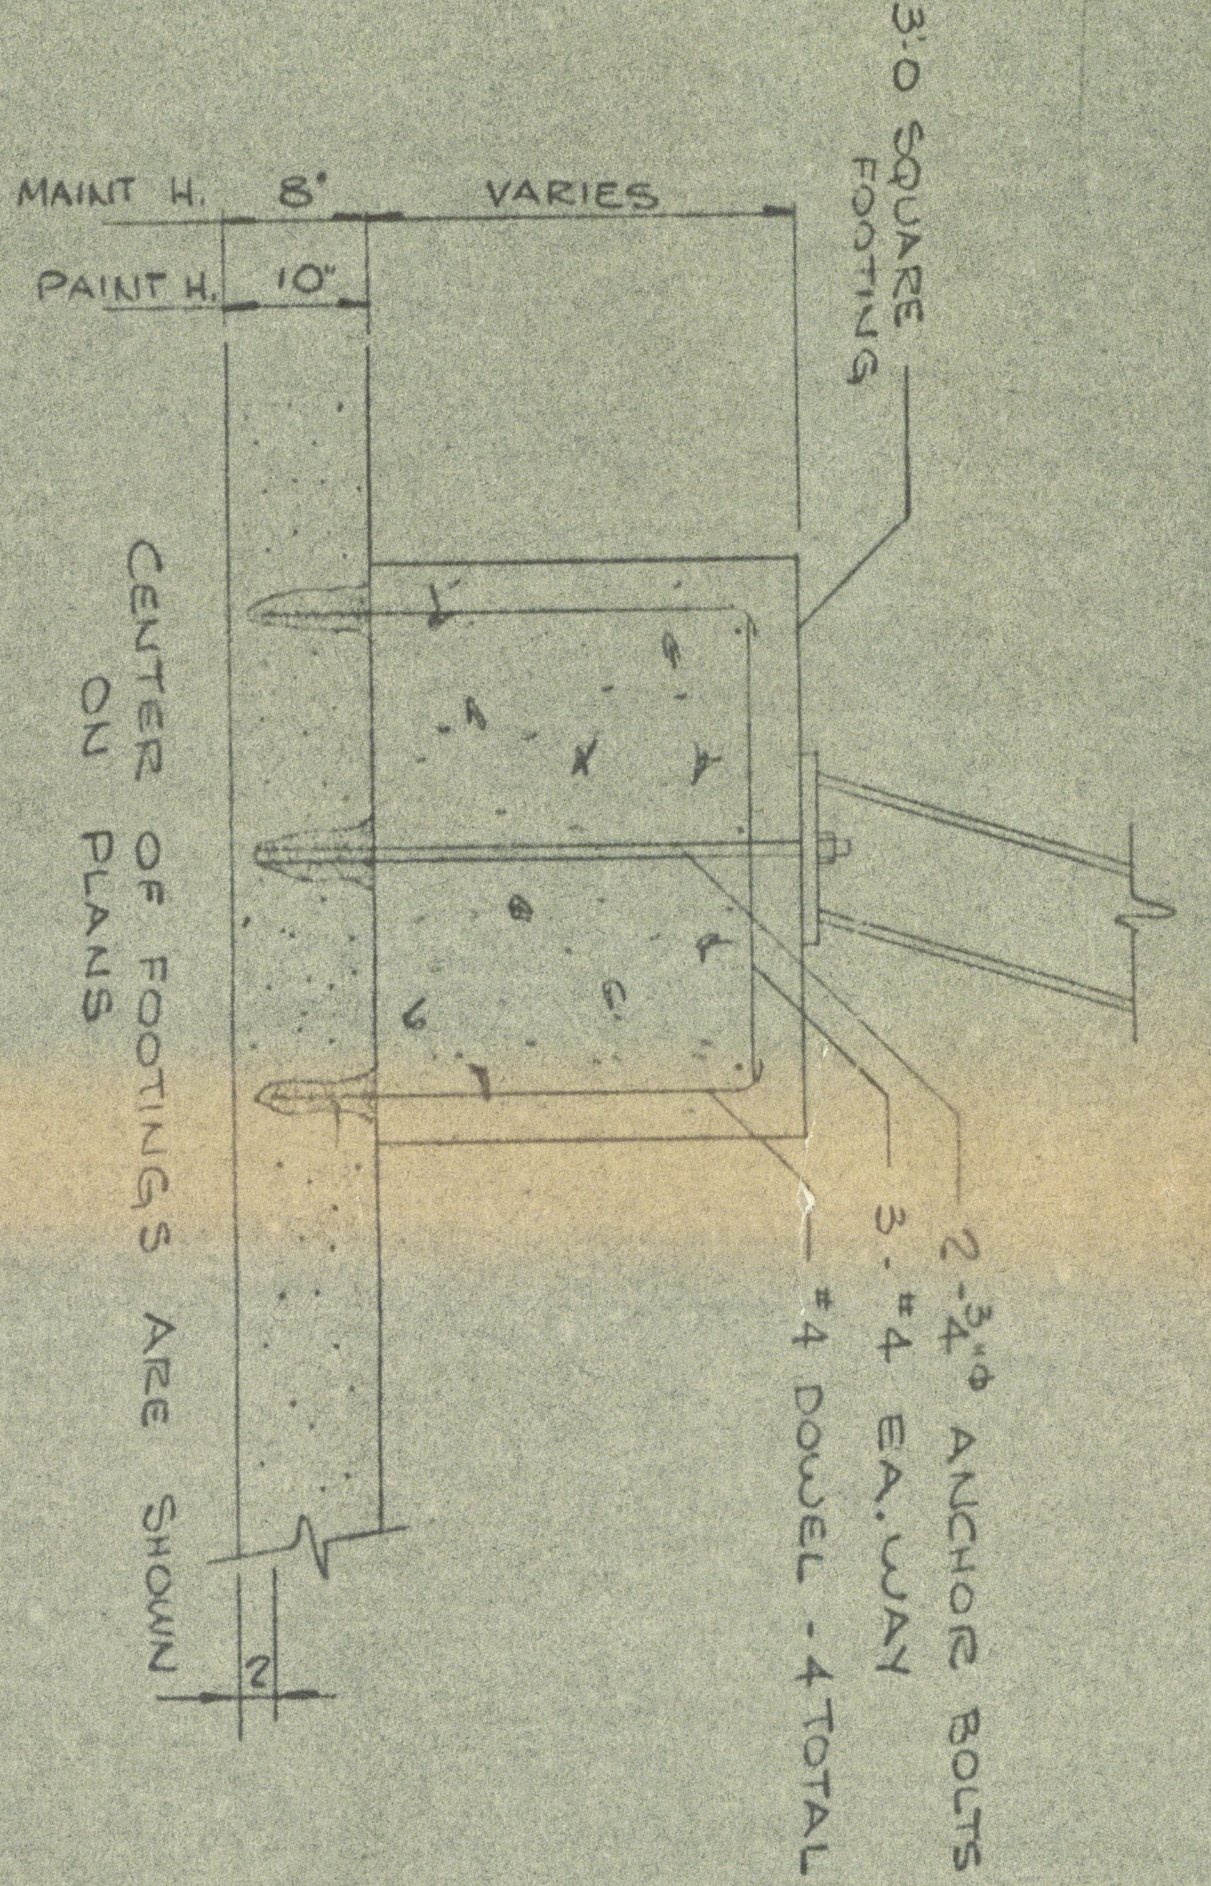
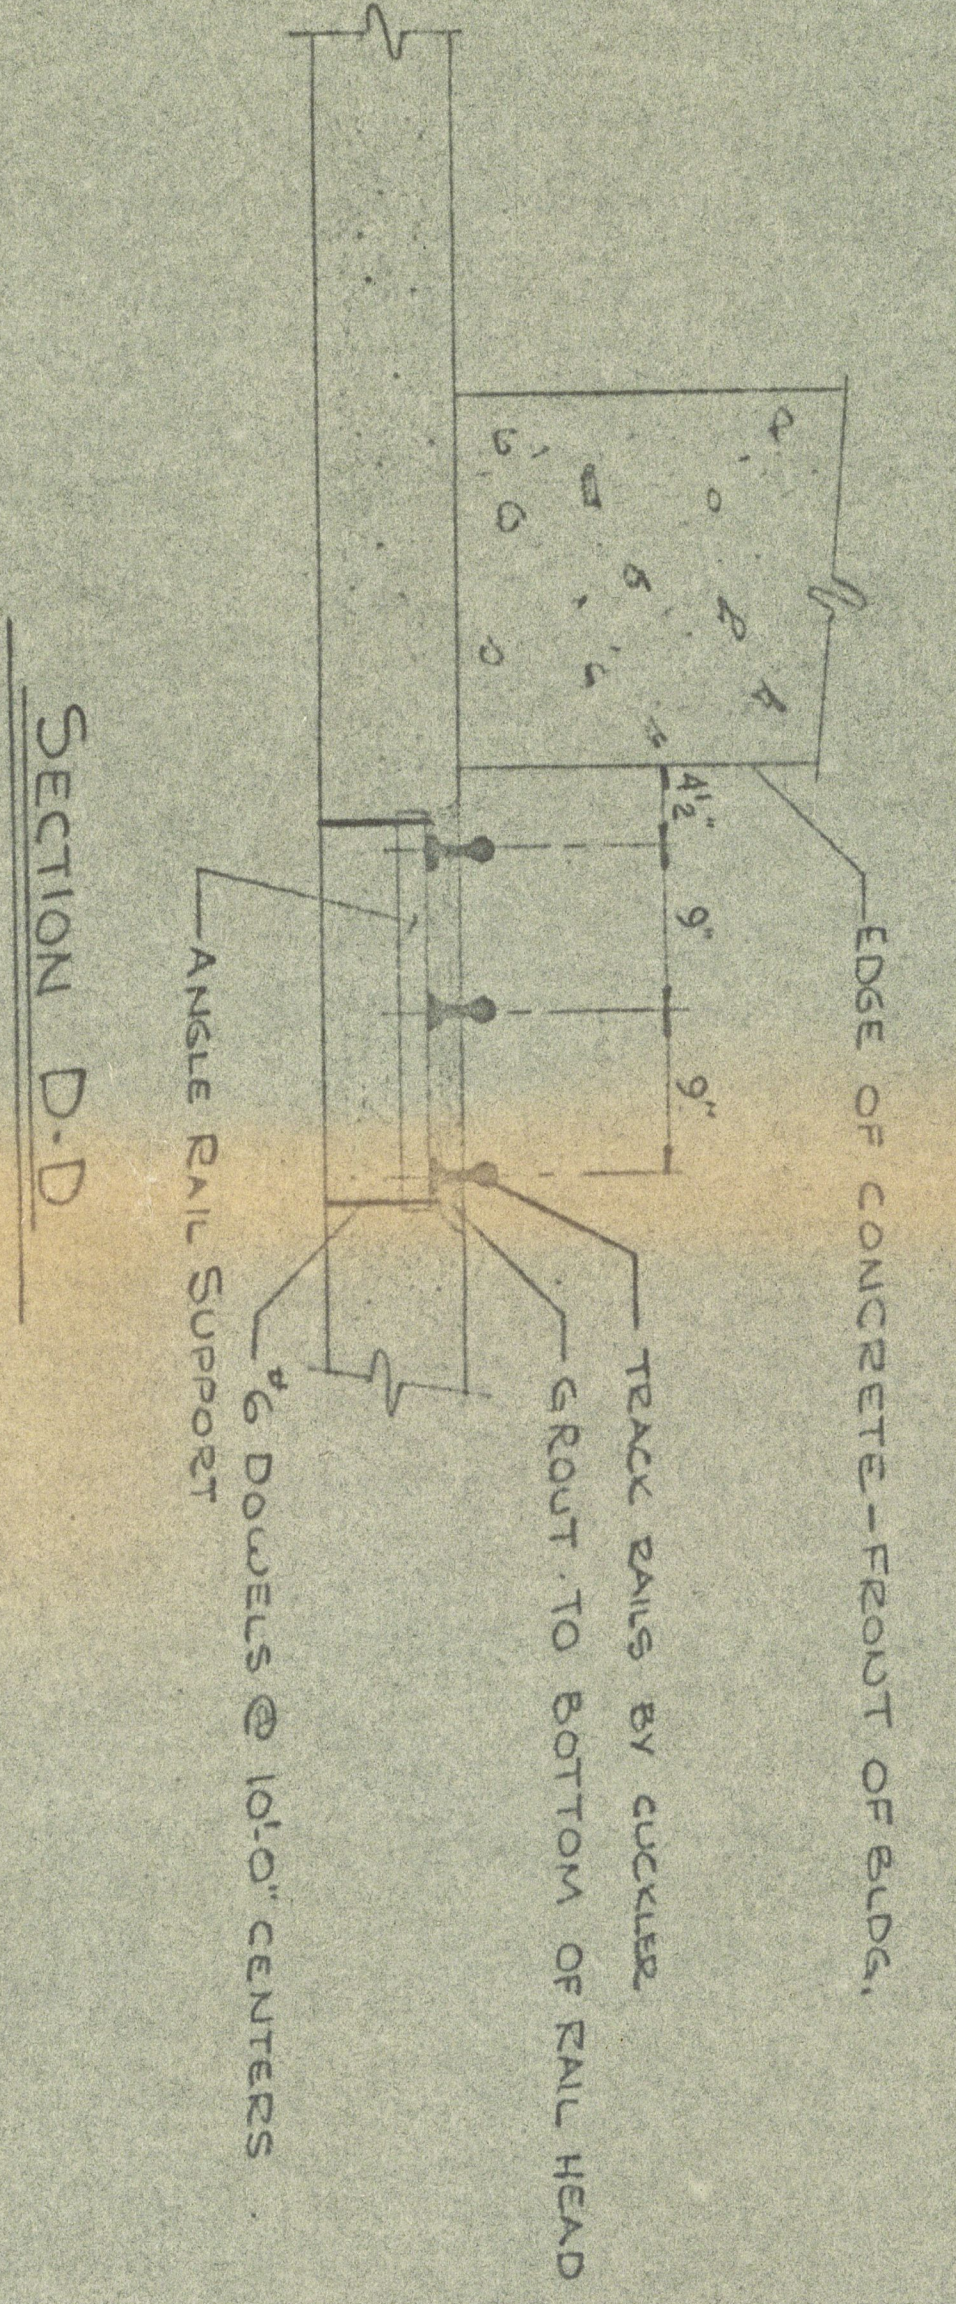
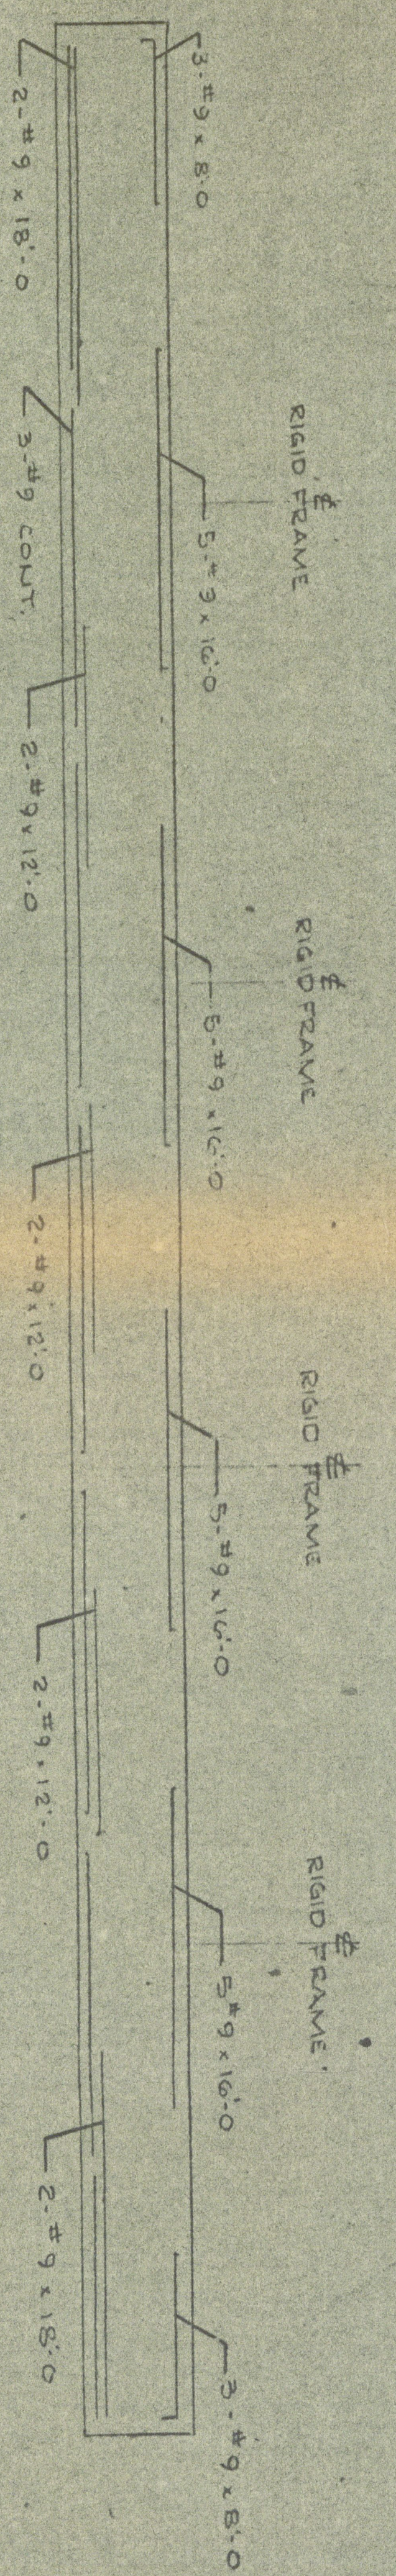
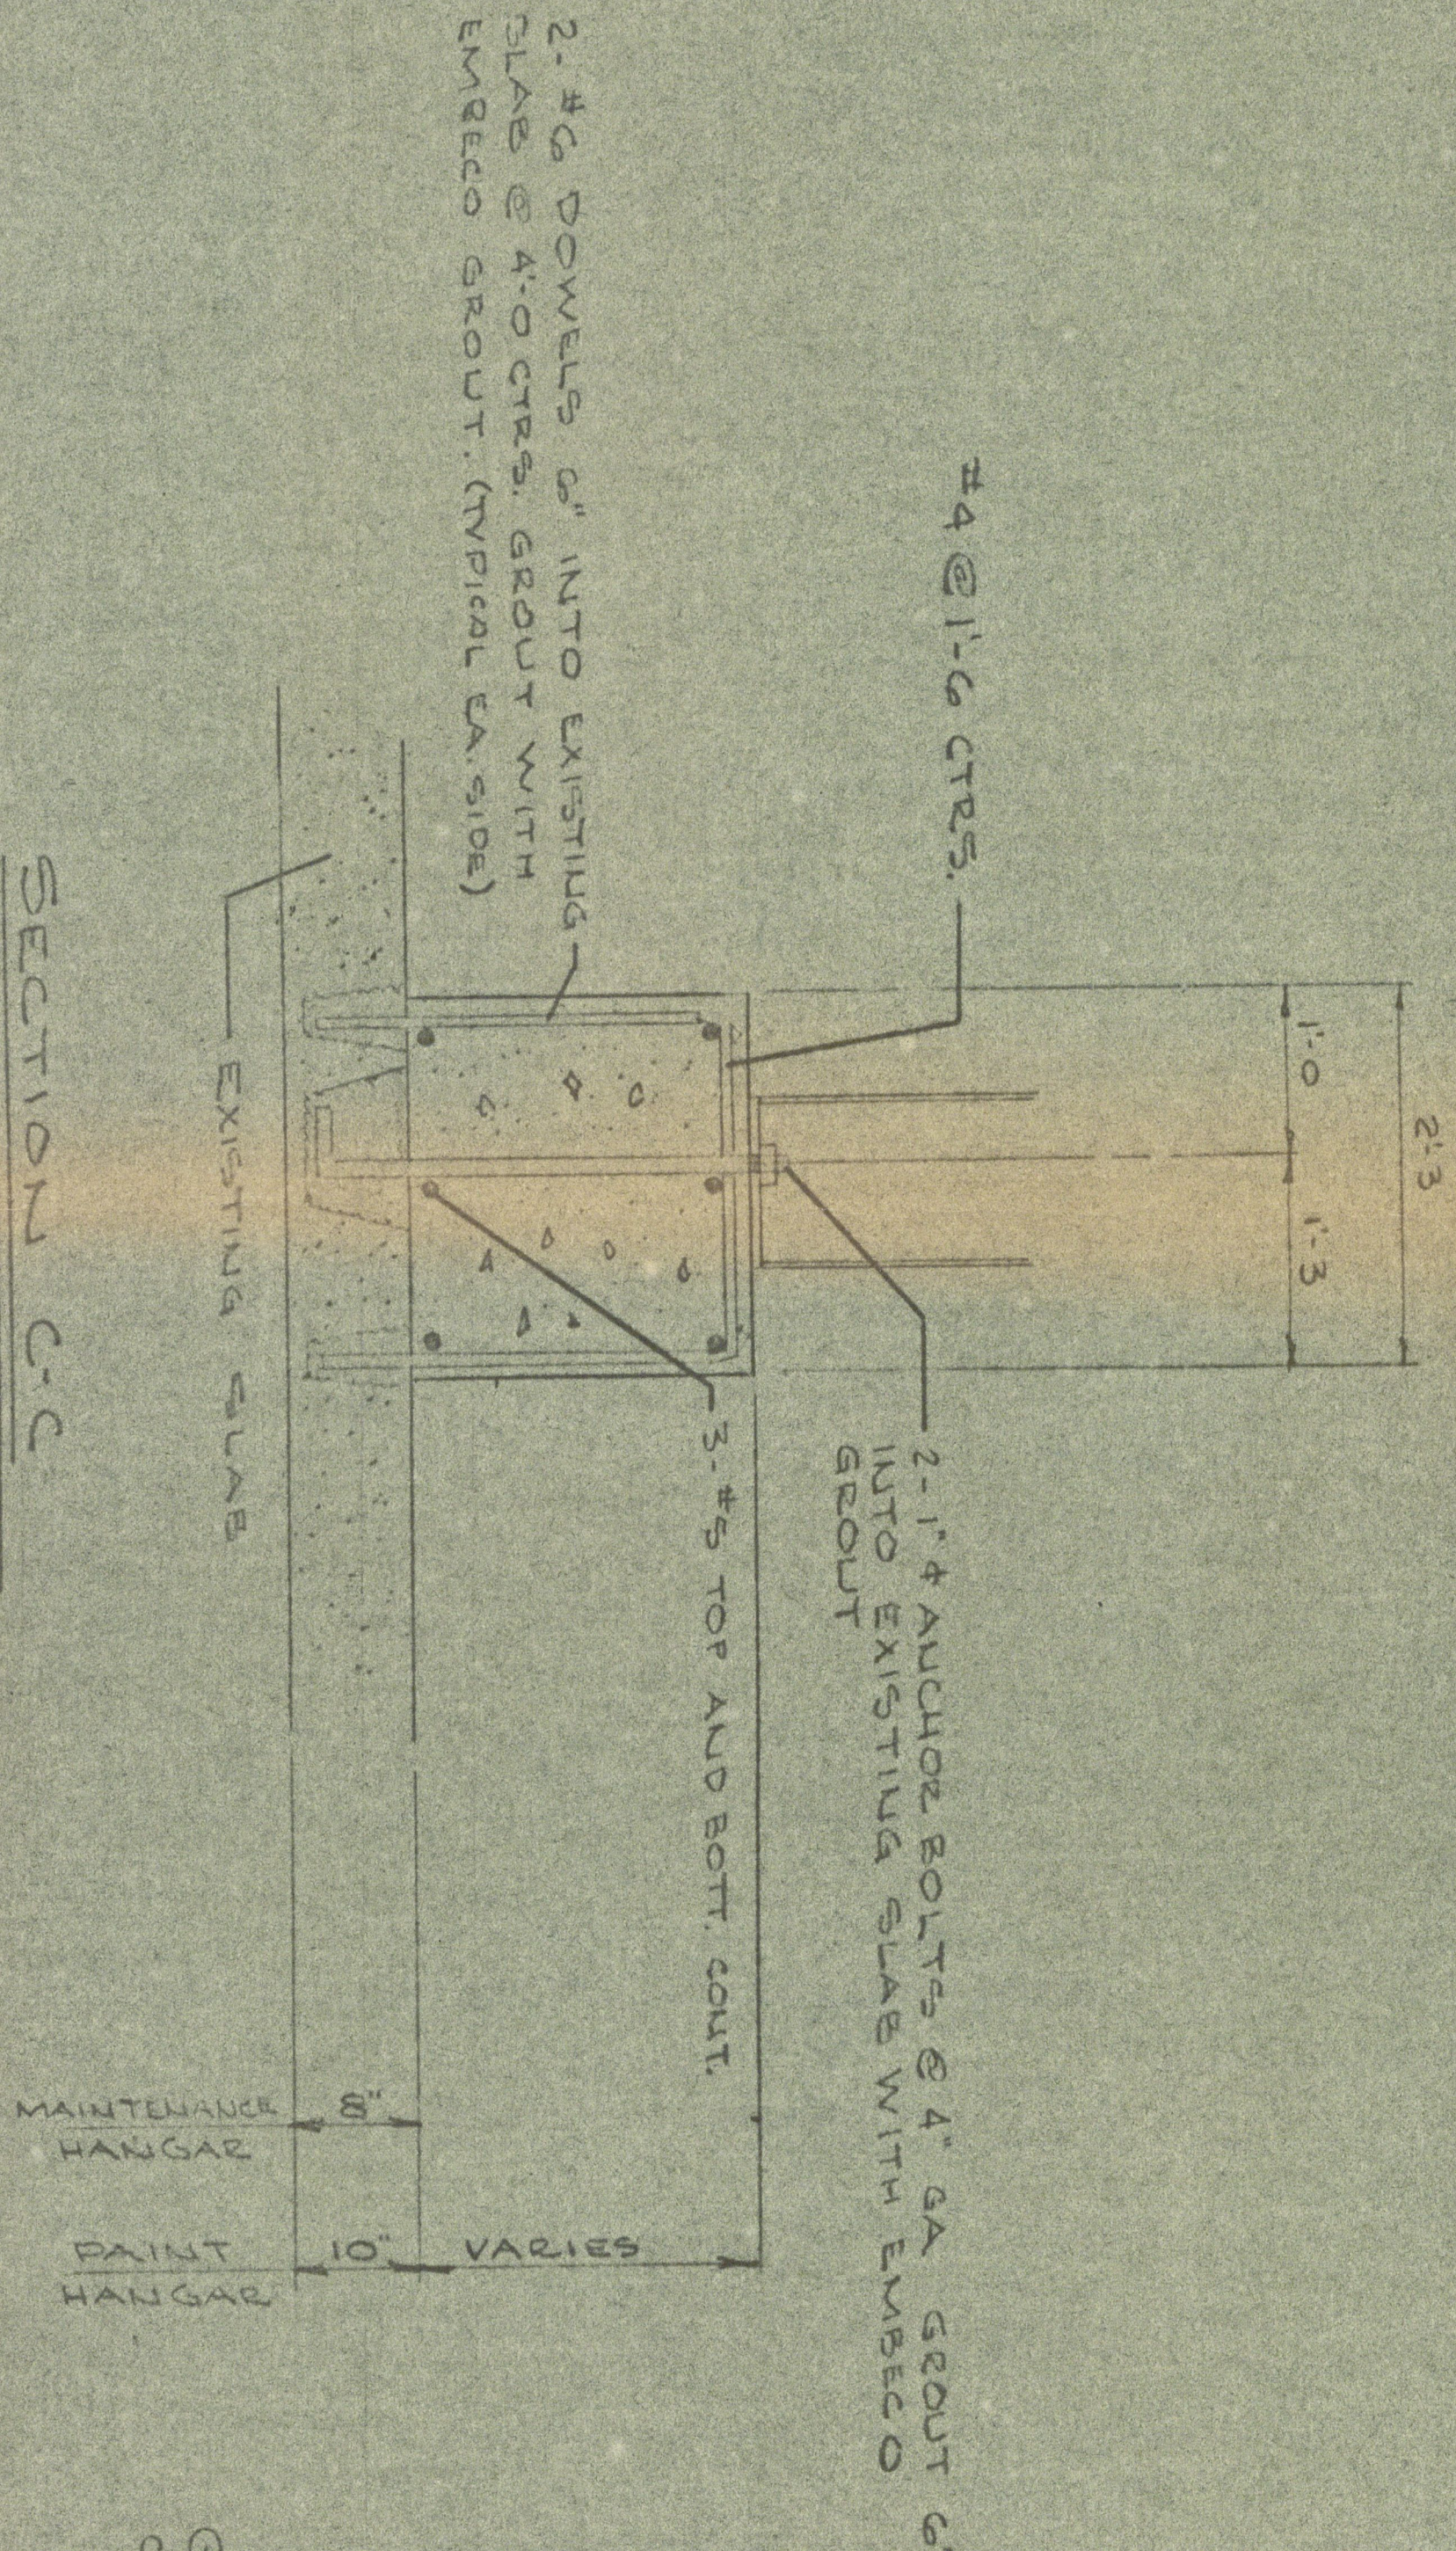
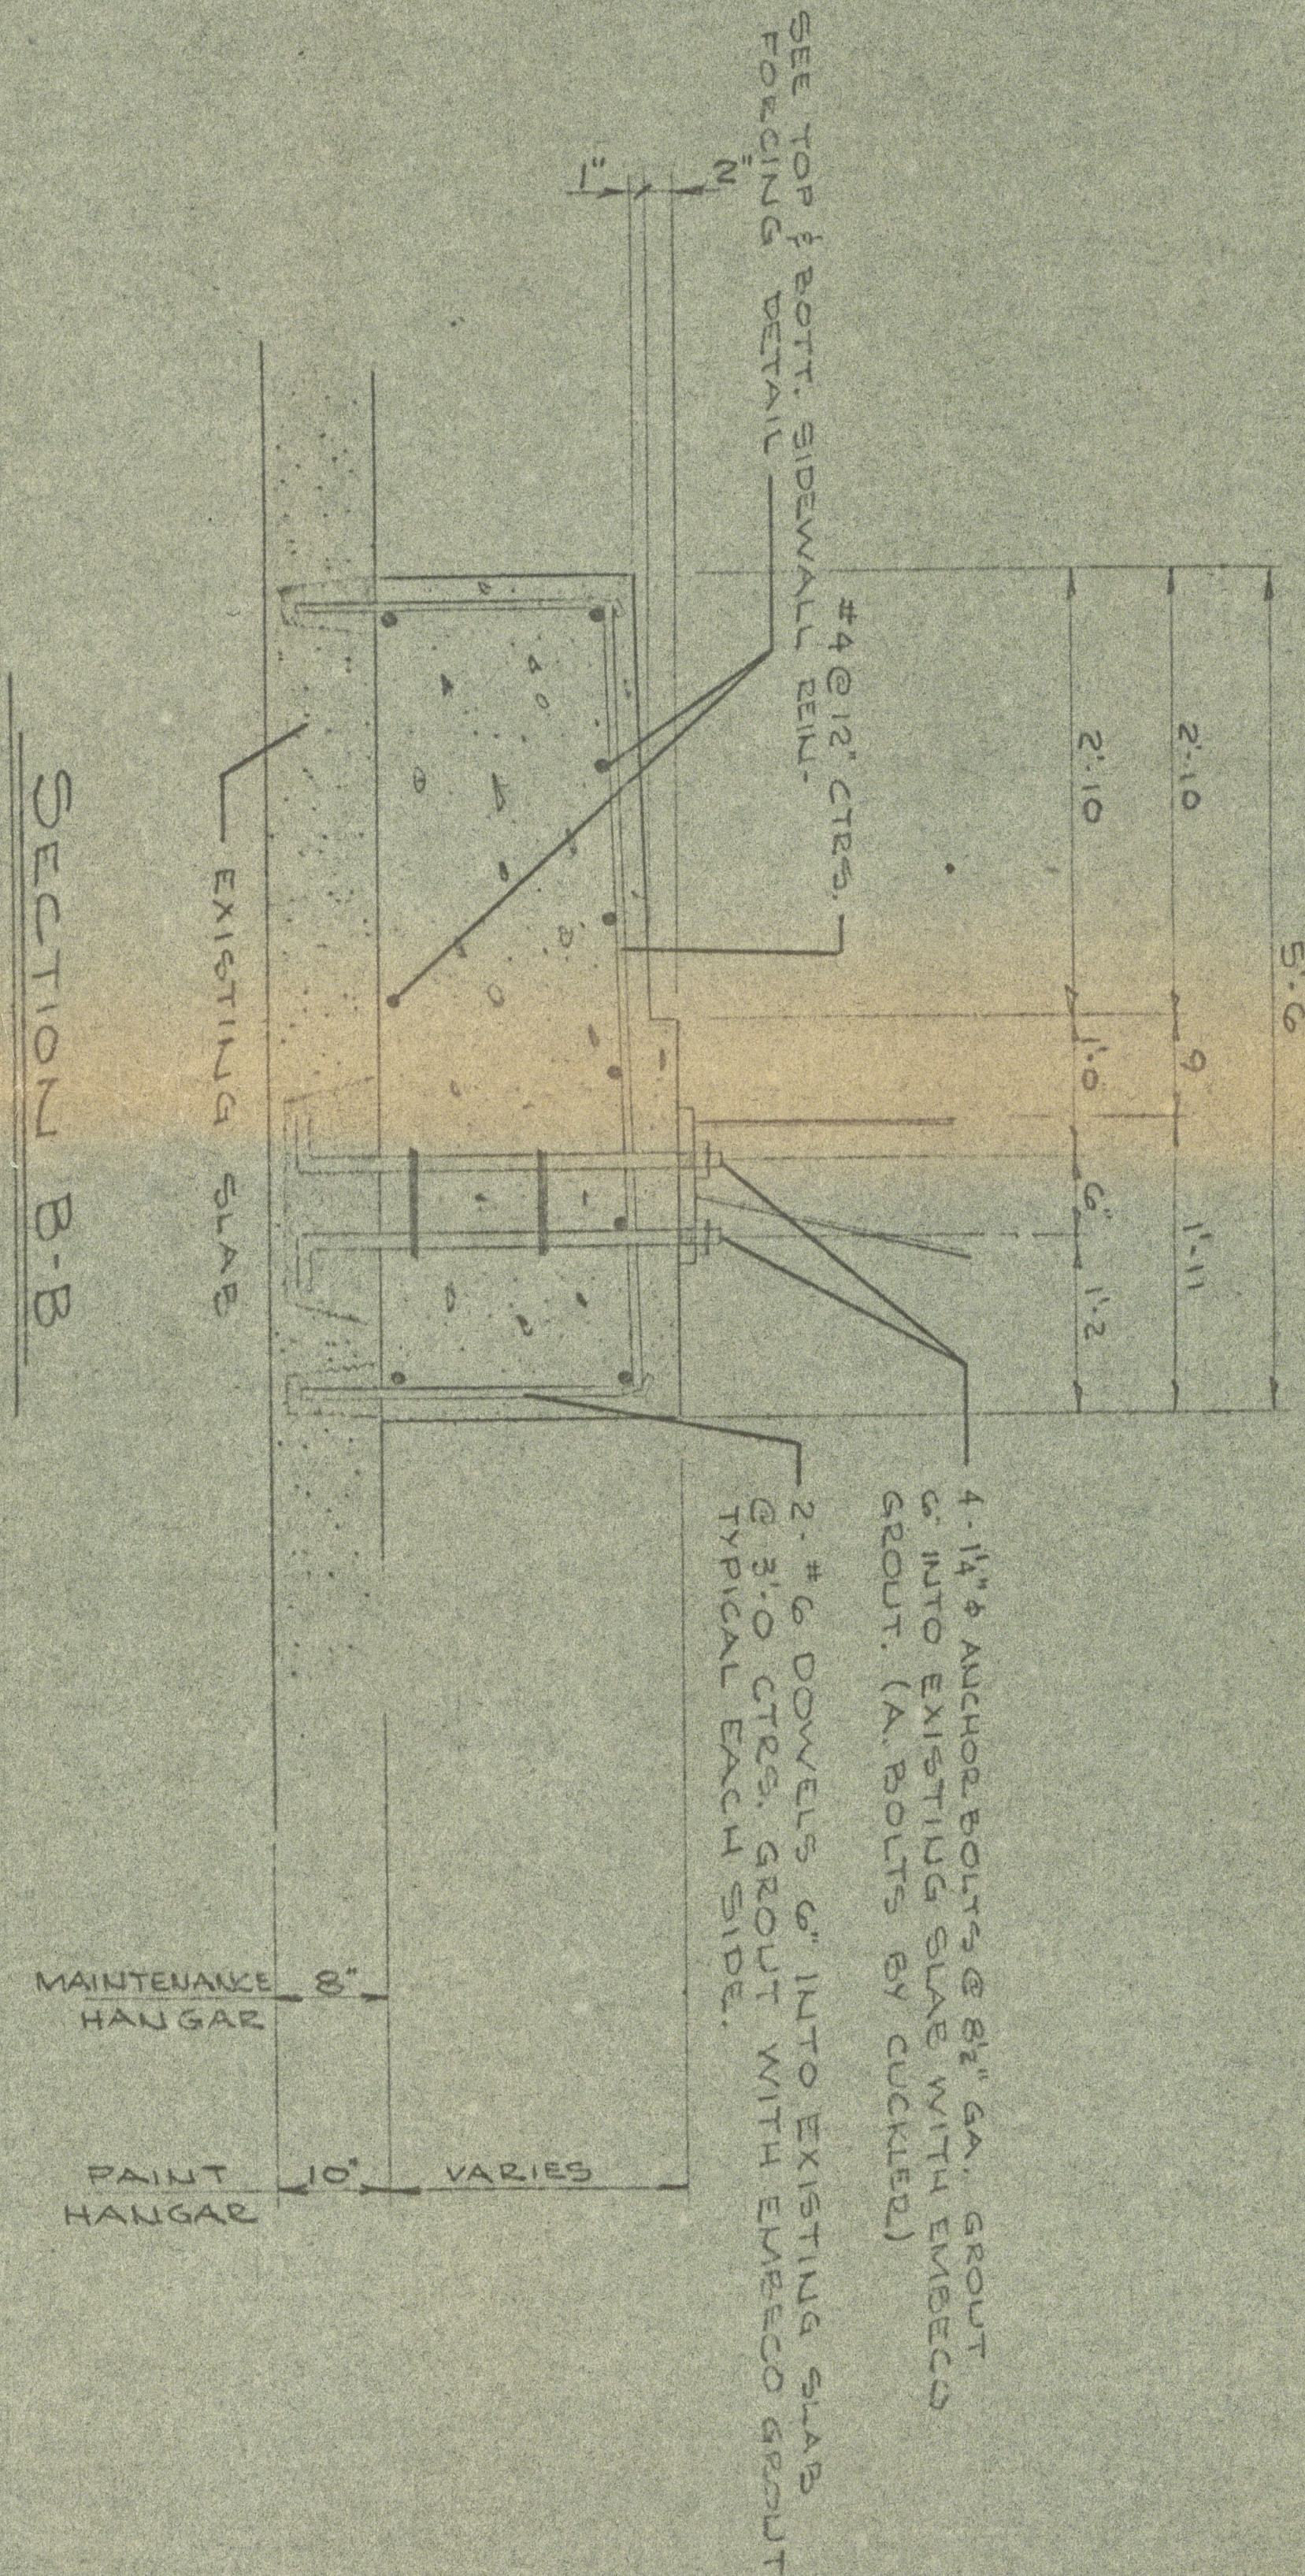


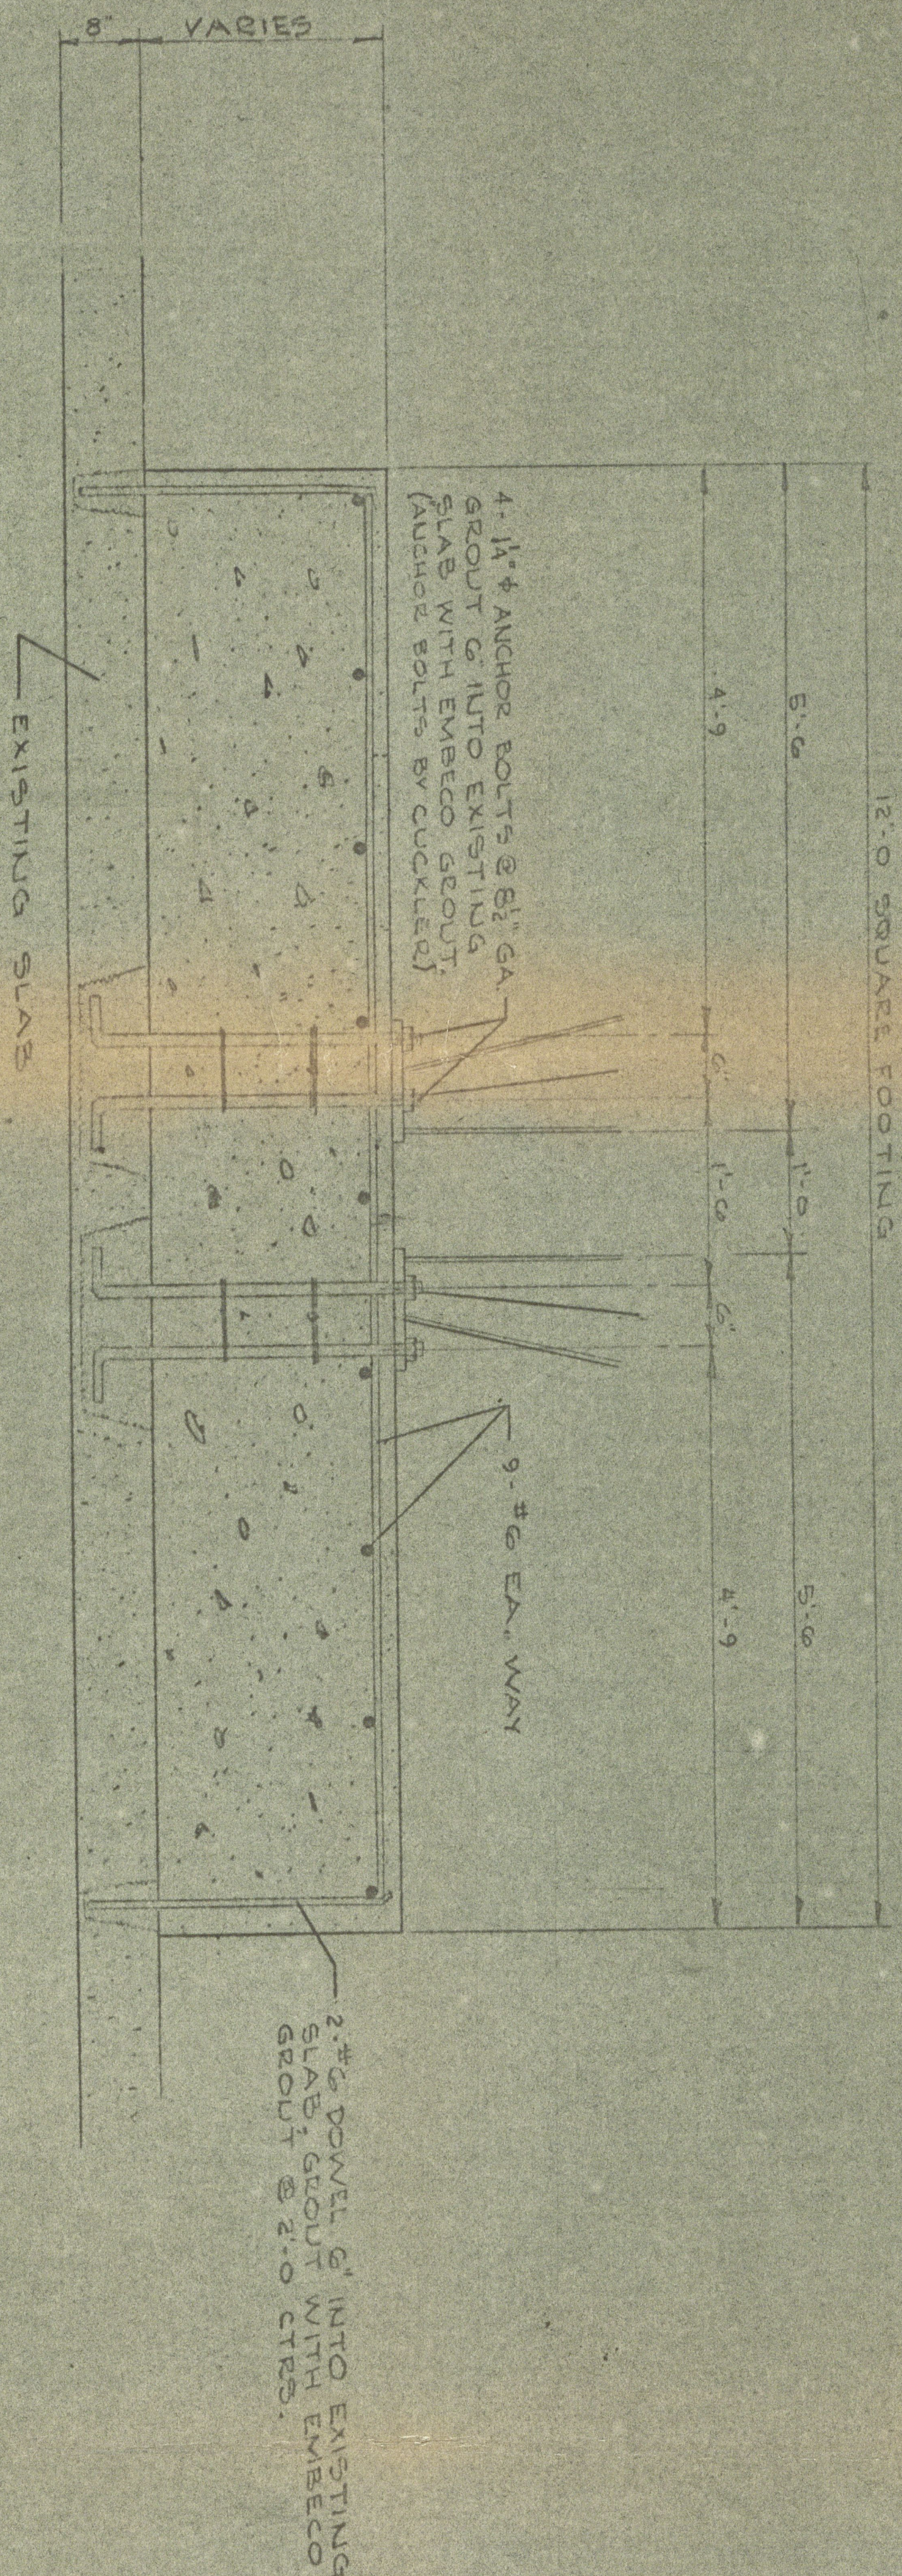

GENERAL NOTES:
 CONCRETE:
 ALL CONCRETE SHALL HAVE A MINIMUM COMPRESSIVE STRENGTH IN 28 DAYS OF 3000 PSI. MAXIMUM SIZE AGGREGATE IN FLOOR SLAB SHALL BE 3/4" WHERE DOWELS ARE SHOWN IN EXISTING SLAB, DOWELS SHALL BE GROUTED IN WITH EMBECO EXPANSIVE GROUT OR APPROVED EQUAL.
 STEEL:
 ALL REINFORCING STEEL SHALL BE DEFORMED BARS WITH A MINIMUM YIELD POINT OF 60,000 PSI. ALL ANCHOR BOLTS SHALL BE FURNISHED BY CUCKLER. ALL OTHER TRACK RAILS SHALL BE SUPPLIED BY CUCKLER.

REVISIONS				FOUNDAION SECTIONS - GENERAL NOTES			
NO.	DATE	BY	CHKD	DATE	BY	CHKD	NO. COMMENTS
1				2-8-11			LEAVE STEGGER, INC. MOBILE, ALABAMA
2							BRUCKLEY AND FIELD INDUSTRIAL COMPLEX
				CUCKLER STEEL SPAN COMPANY			
				MONTICELLO, IOWA			
				DATE	10/1/11	5/1/11/11	DRAWING NO. 15 OF 15