




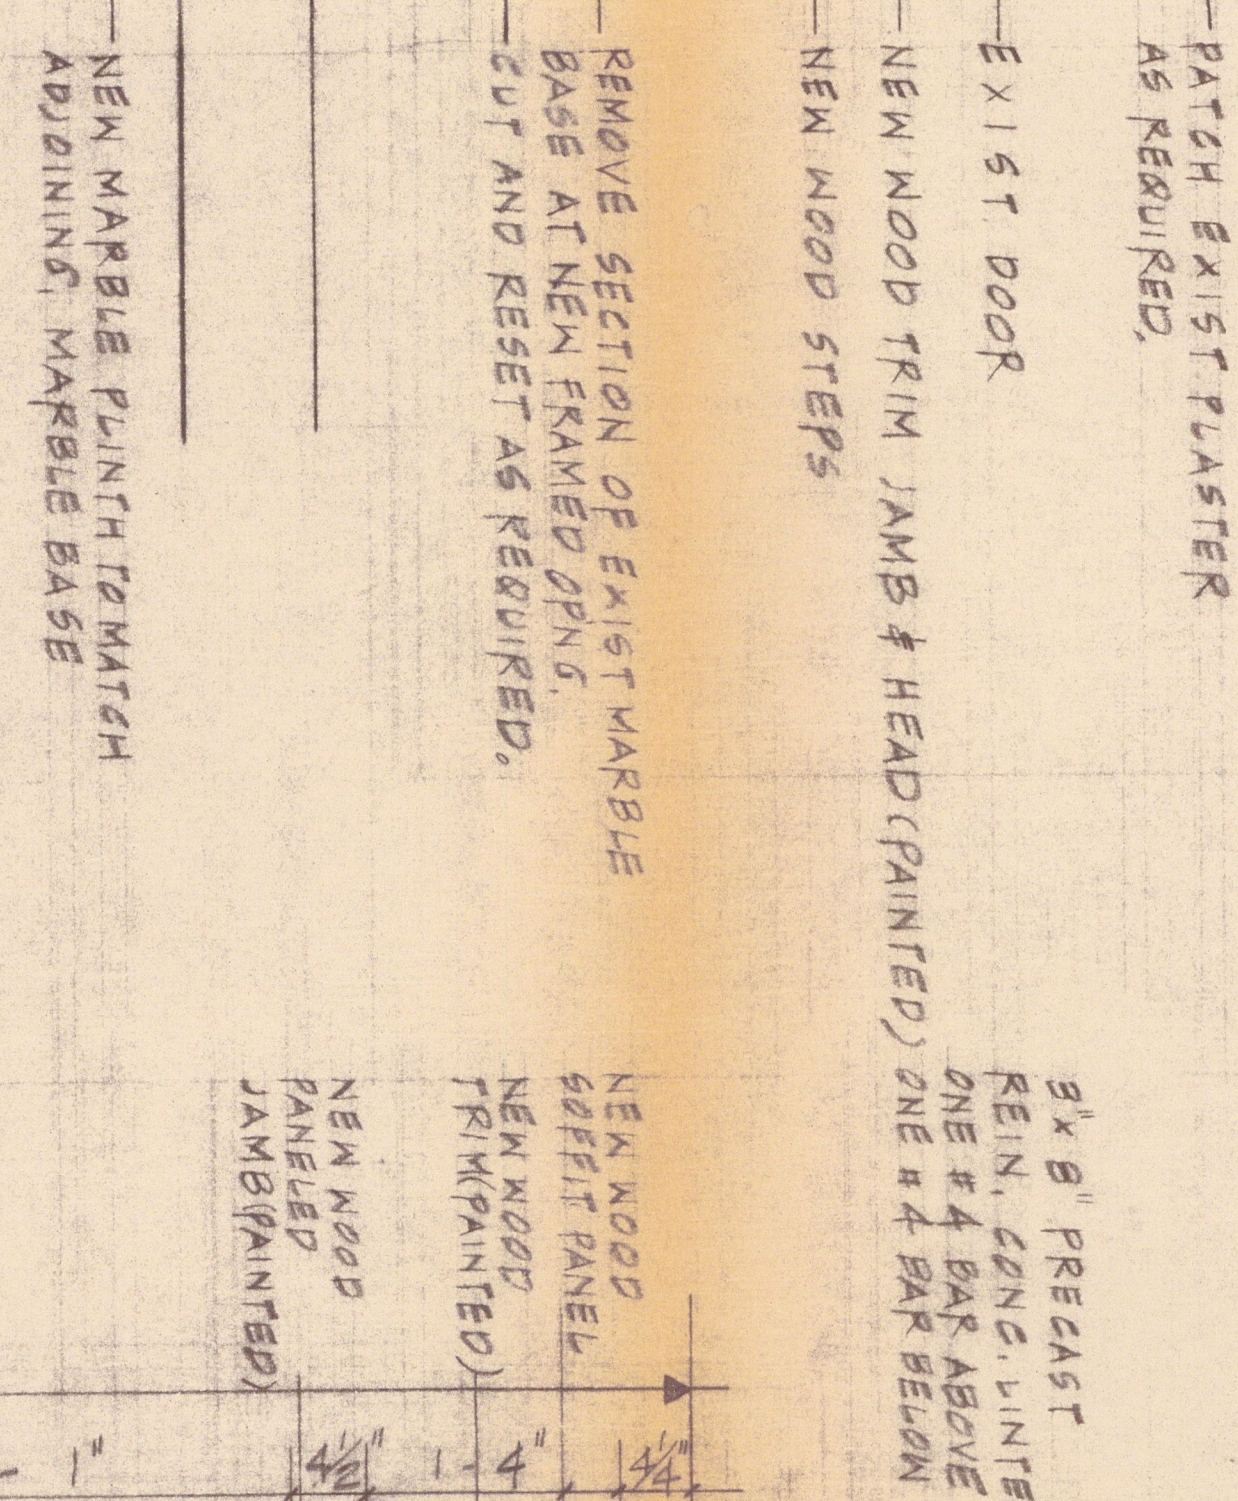


ELEVATION. A
SCALE: $3/4" = 1'-0"$

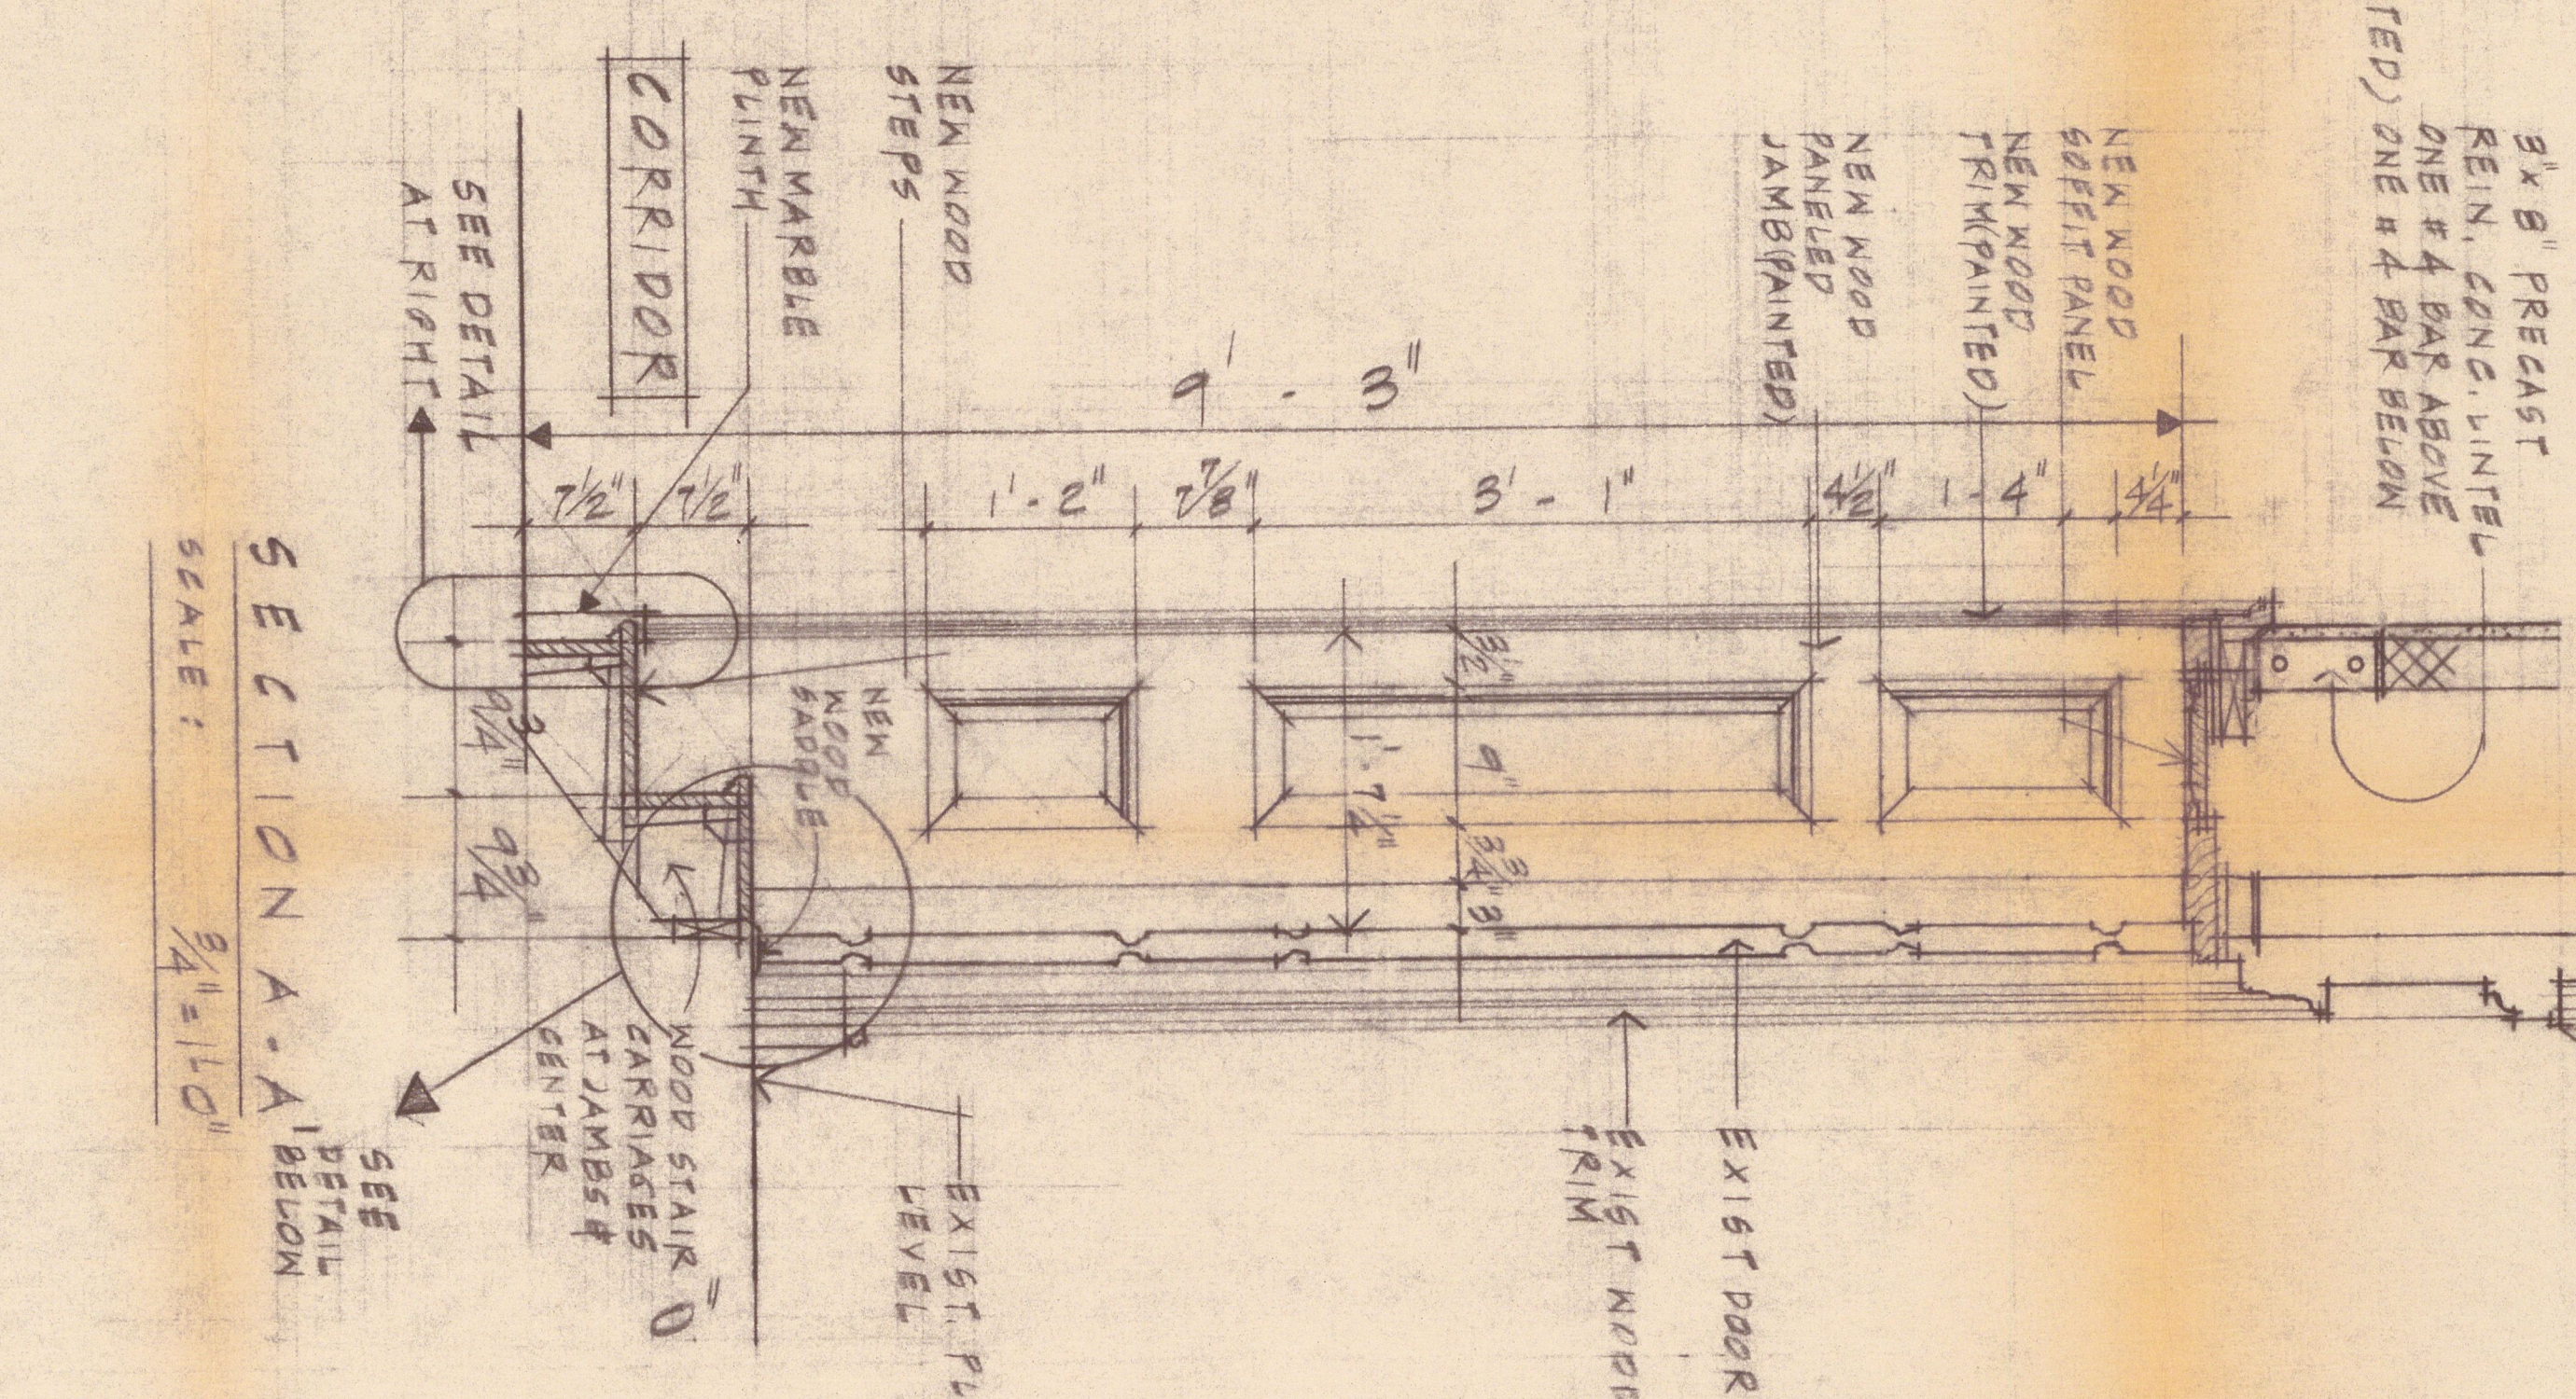


SECTION A-A
SCALE: $\frac{3}{4}'' = 10''$

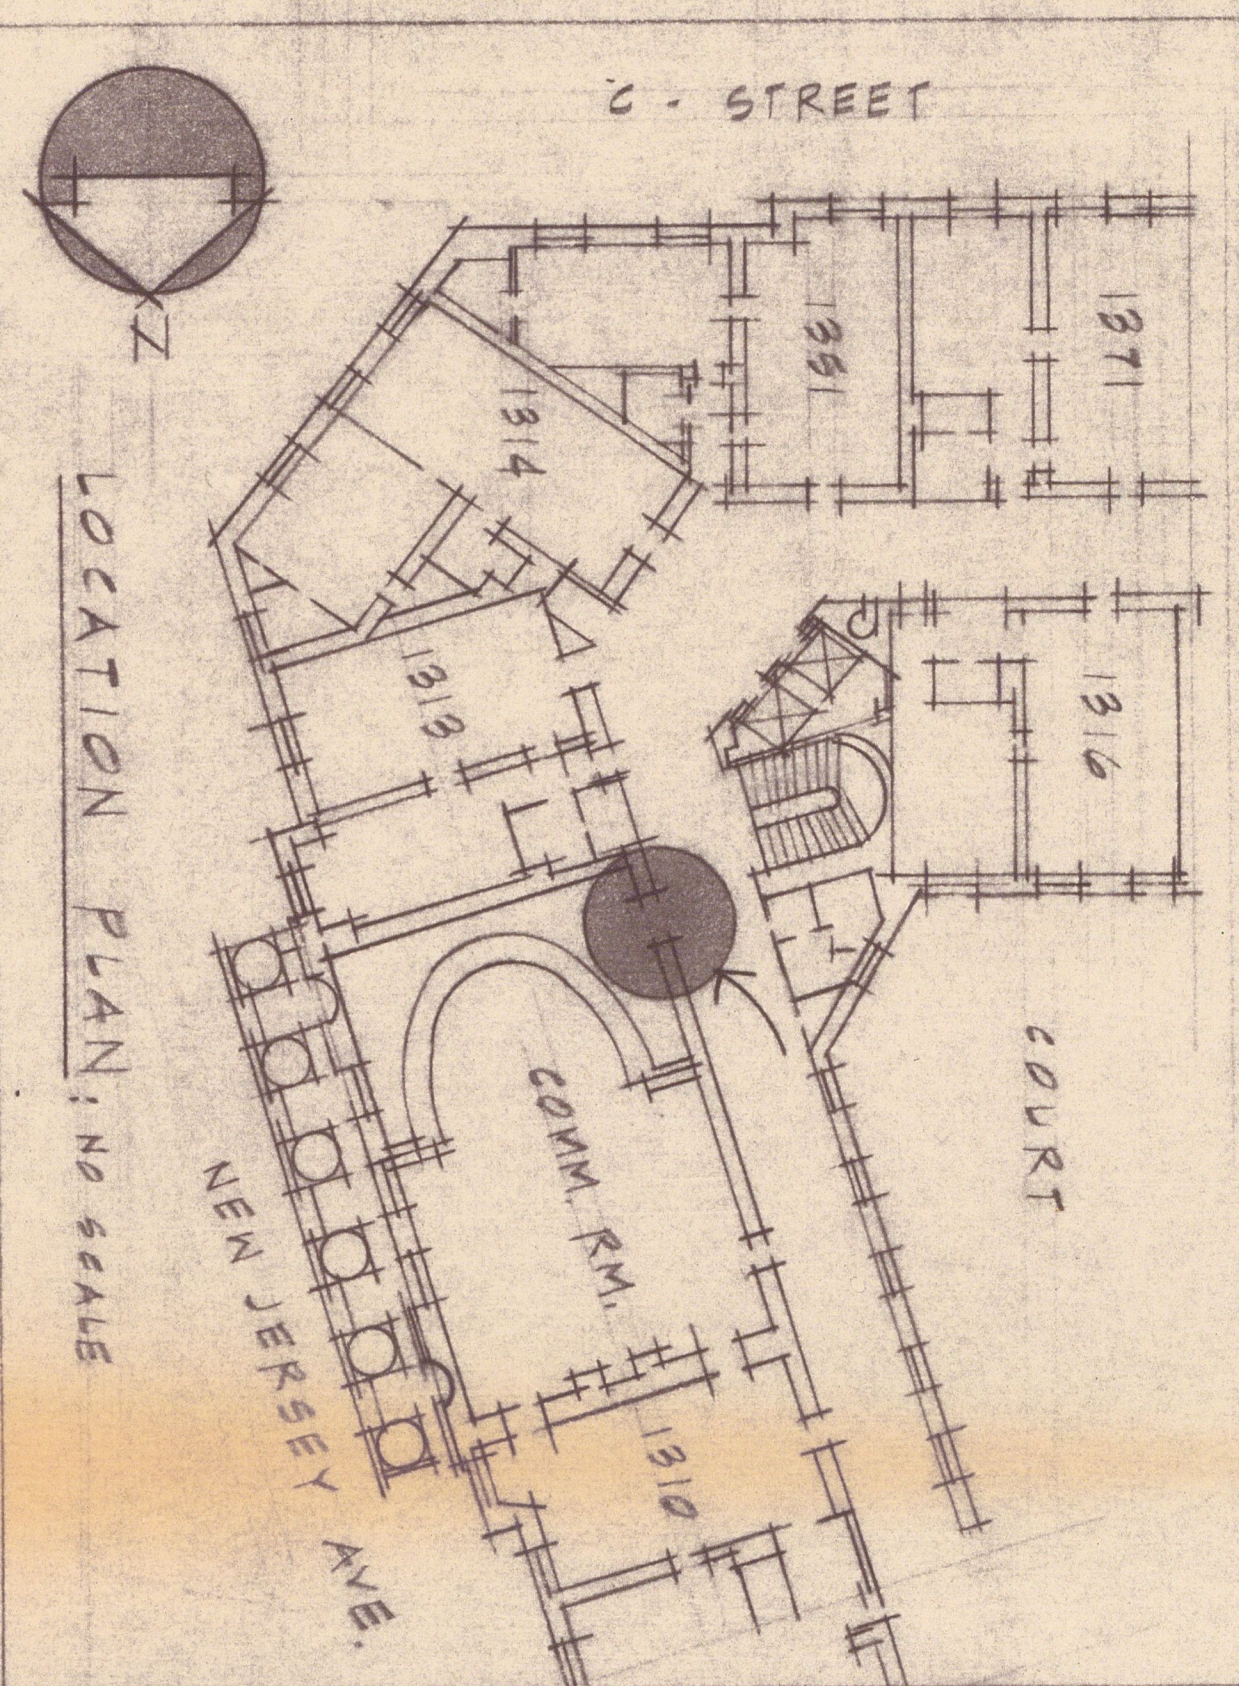


PLAN OF EXISTING CLOSET
SHOWING PARTITION TO BE REMOVED
SCALE: $\frac{3}{4}" = 1'-0"$

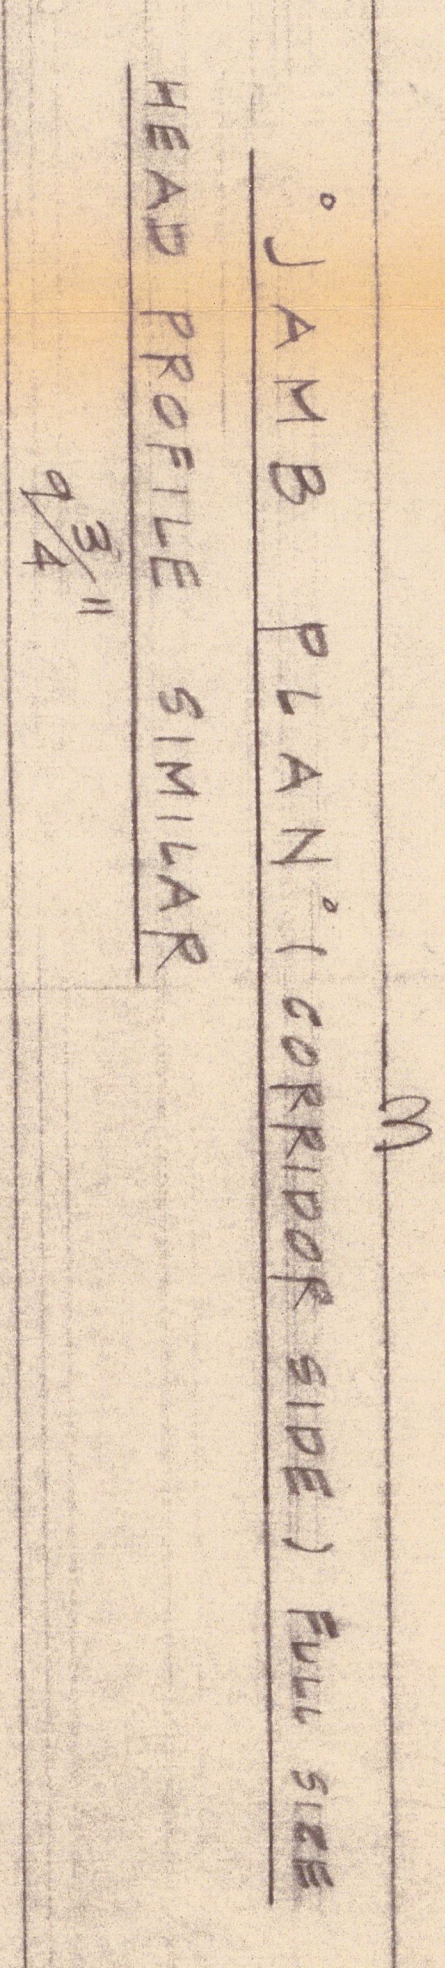

° JAMB PLAN (CORRIDOR SIDE) FULL SIZE
HEAD PROFILE SIMILAR

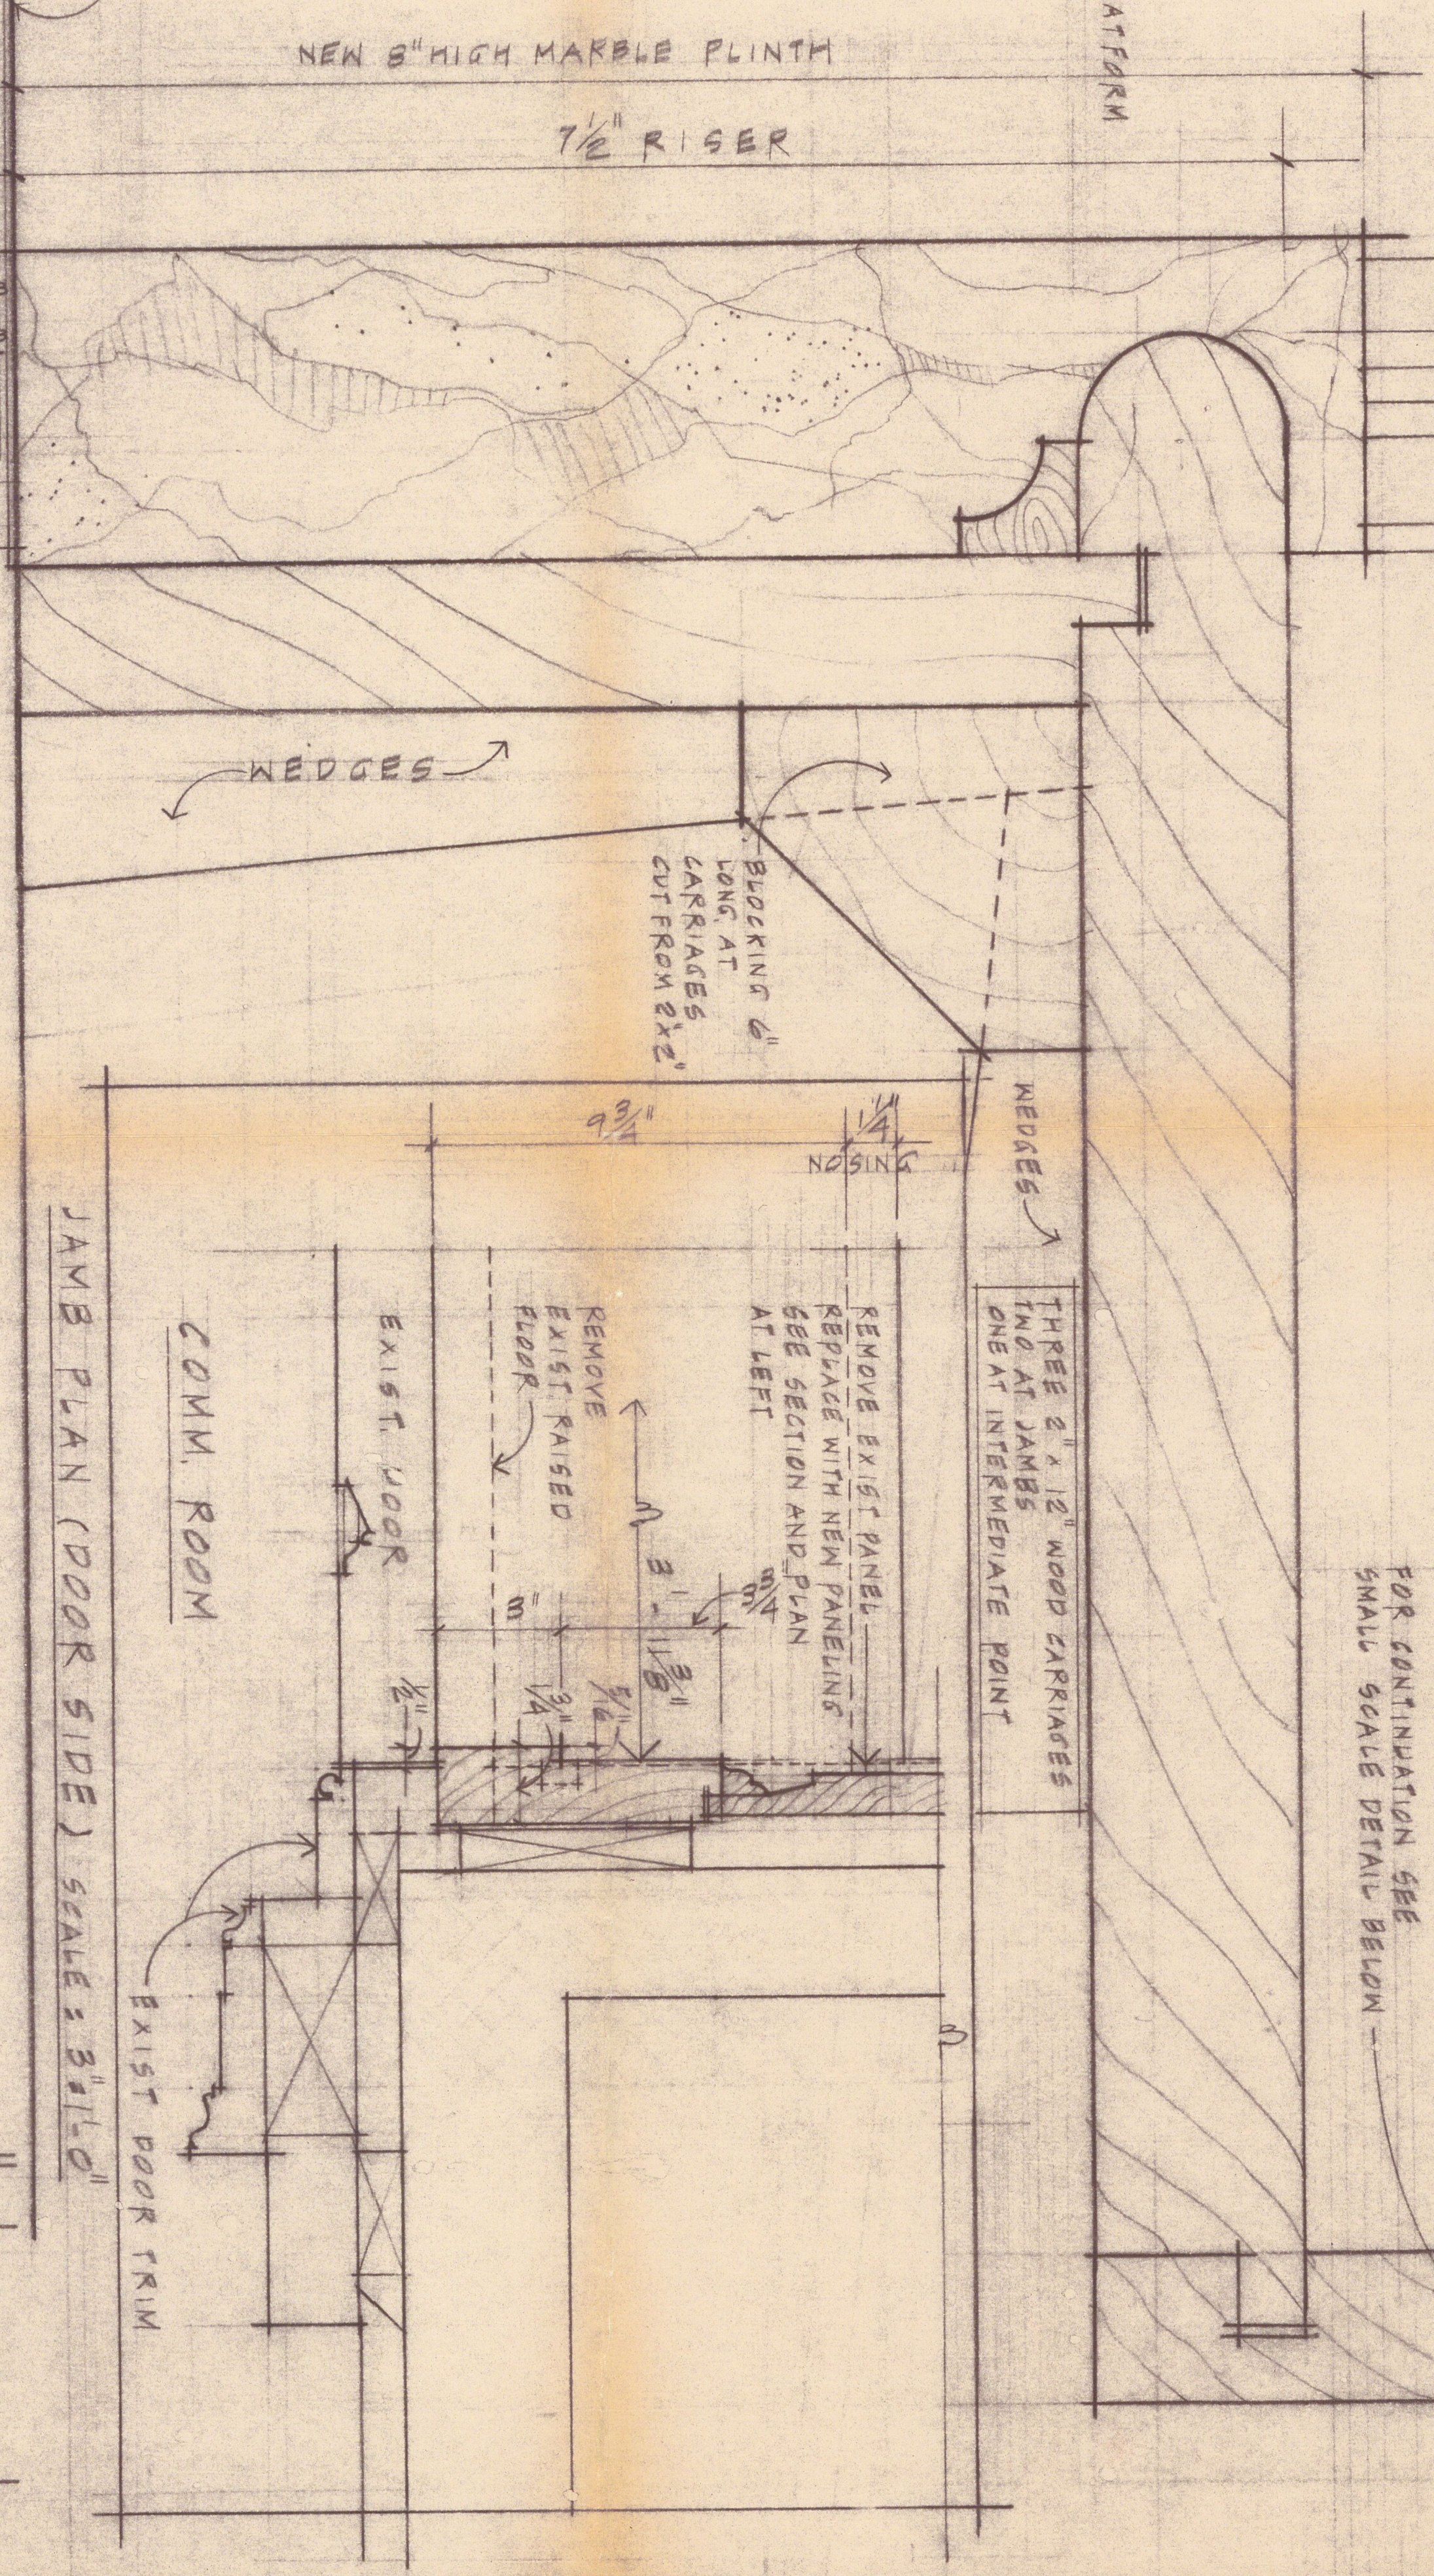

DETAILED
FULL SIZE

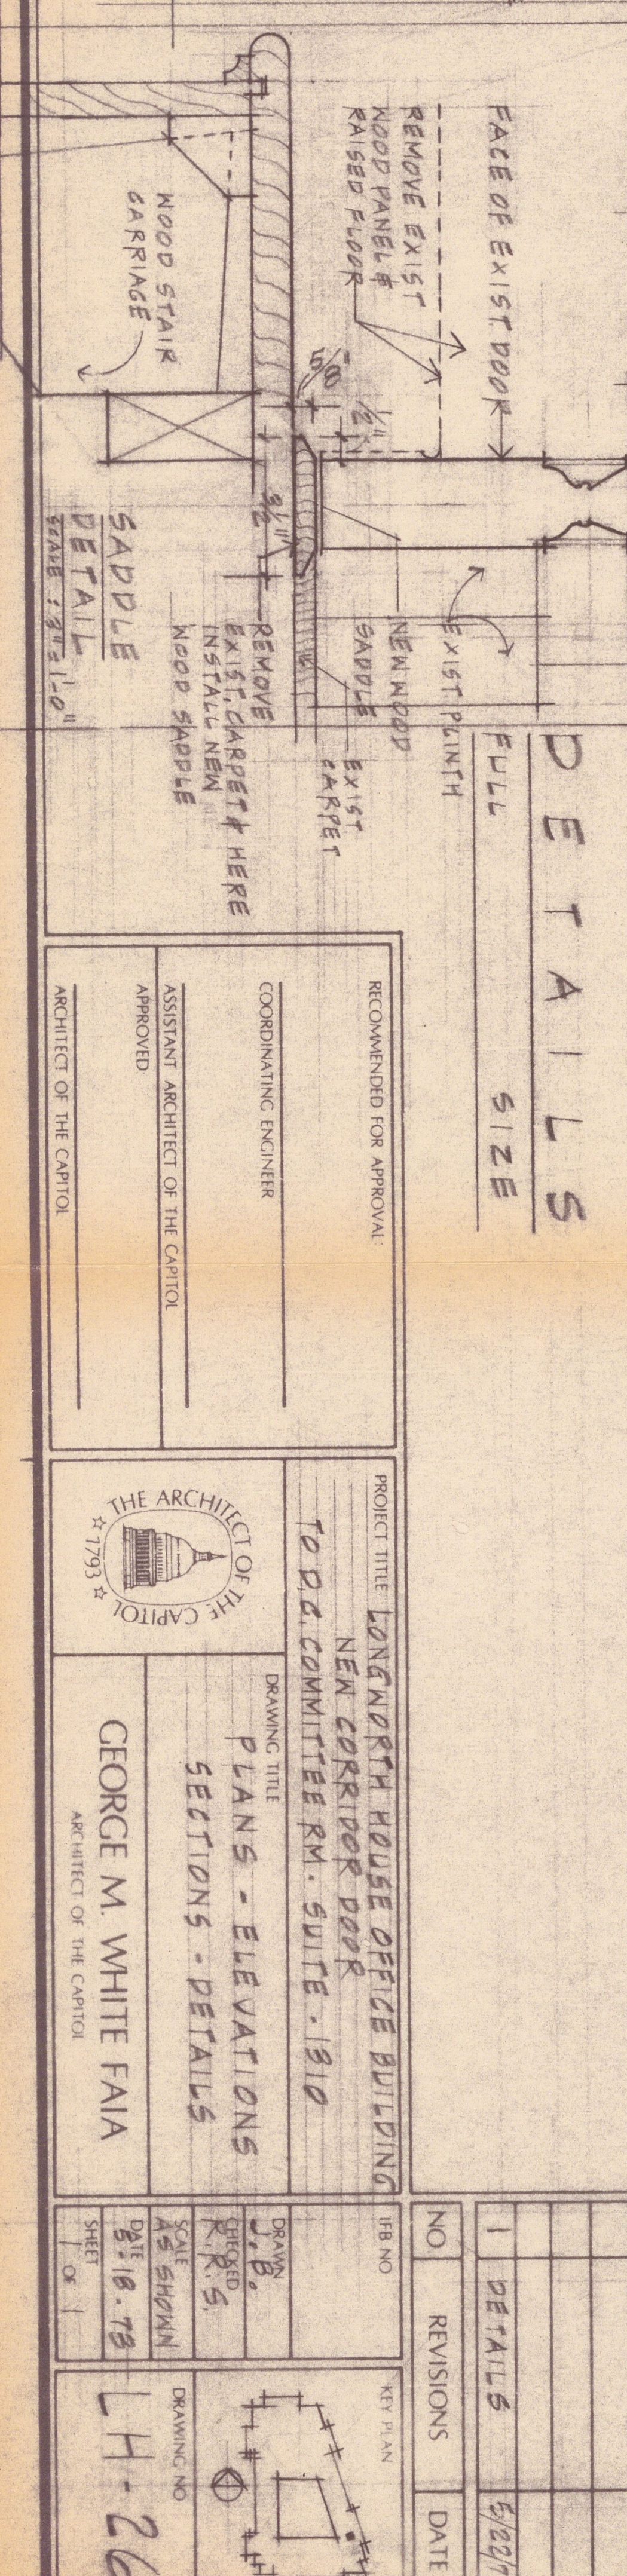

PRINTS ISSUED		DATE
NO	TO	
2	M. E. G.	5/10/72
-	C. A. B.	"
-	M. A. N.	"
-	P. X. K.	"
-	P. A. T.	"
		"