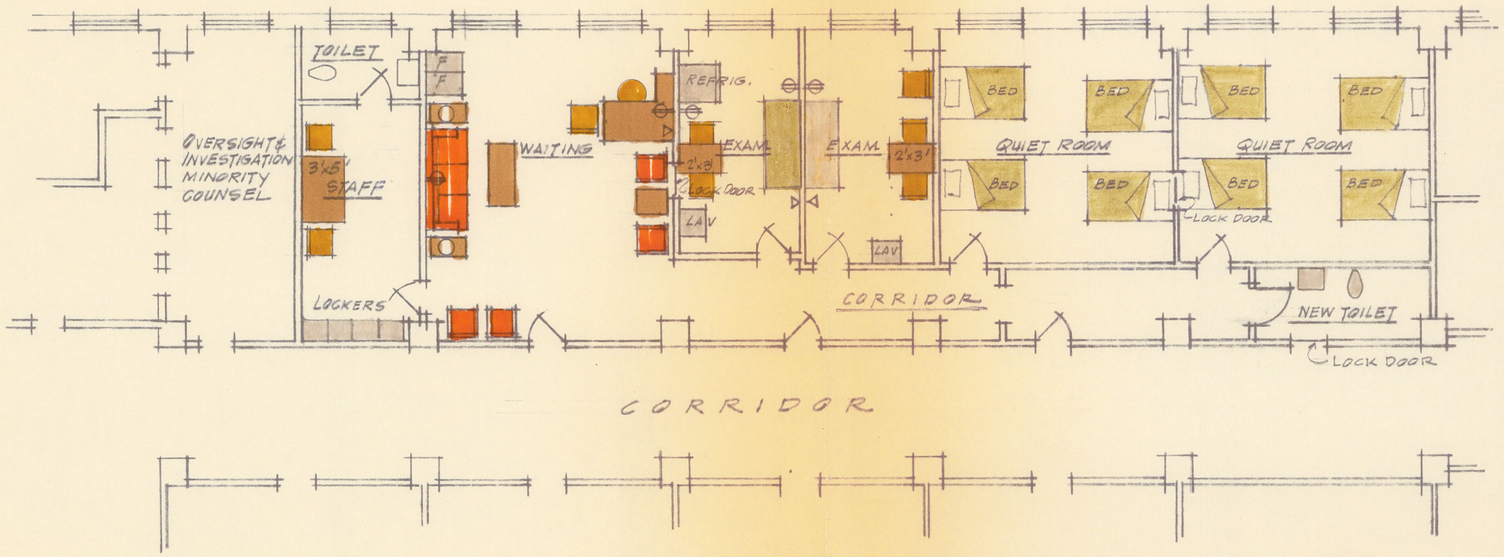

HOUSE OFFICE BUILDING ANNEX 2 - SPACE DEVELOPMENT FOR THE CAPITOL PHYSICIAN ON THE FIRST FLOOR - SCALE 1/8" = 1'-0"

"OFFICE OF THE ARCHITECT OF THE CAPITOL"

N

LEGEND OF FURNITURE BY CLERK OF THE HOUSE

- SECRETARIAL DESK & CHAIR
- SIDE CHAIR
- ARM CHAIR
- SOFA (3' x 8')
- END TABLE & LAMP
- FILE CABINET
- TABLE WITH SIZE INDICATED (3'x5')

LEGEND OF WORK

- TELEPHONE OUTLET
- CONVENIENCE OUTLET

GENERAL NOTES

1. ALL FURNITURE AND FURNISHINGS SHALL BE FURNISHED BY THE CLERK OF THE HOUSE
2. TELEPHONES SHALL BE FURNISHED AND INSTALLED BY THE C&P TELEPHONE COMPANY. THE TENANT SHALL OBTAIN PRIOR APPROVAL FROM THE HOUSE ADMINISTRATION COMMITTEE.

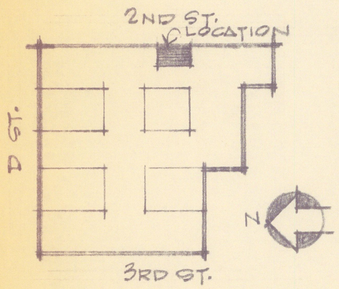

LOCATION PLAN

DISTRIBUTION DATE

1. MEC 9/16/75
3 JRC
3 RAT
3 MR. R. MORAN

APPROVED BY LETTER FROM FREEMAN H. CARY, M.D. DATE ON SEP. 23, 1975

1. MR. M. REED 9-26-75
1. CLERK OF THE HOUSE "

Albert, McAlester, Box 9, Folder 10 [Maps, F8, Item 151]

THE CARL ALBERT CENTER