PRINTS ISSUED

NO	TO	DATE

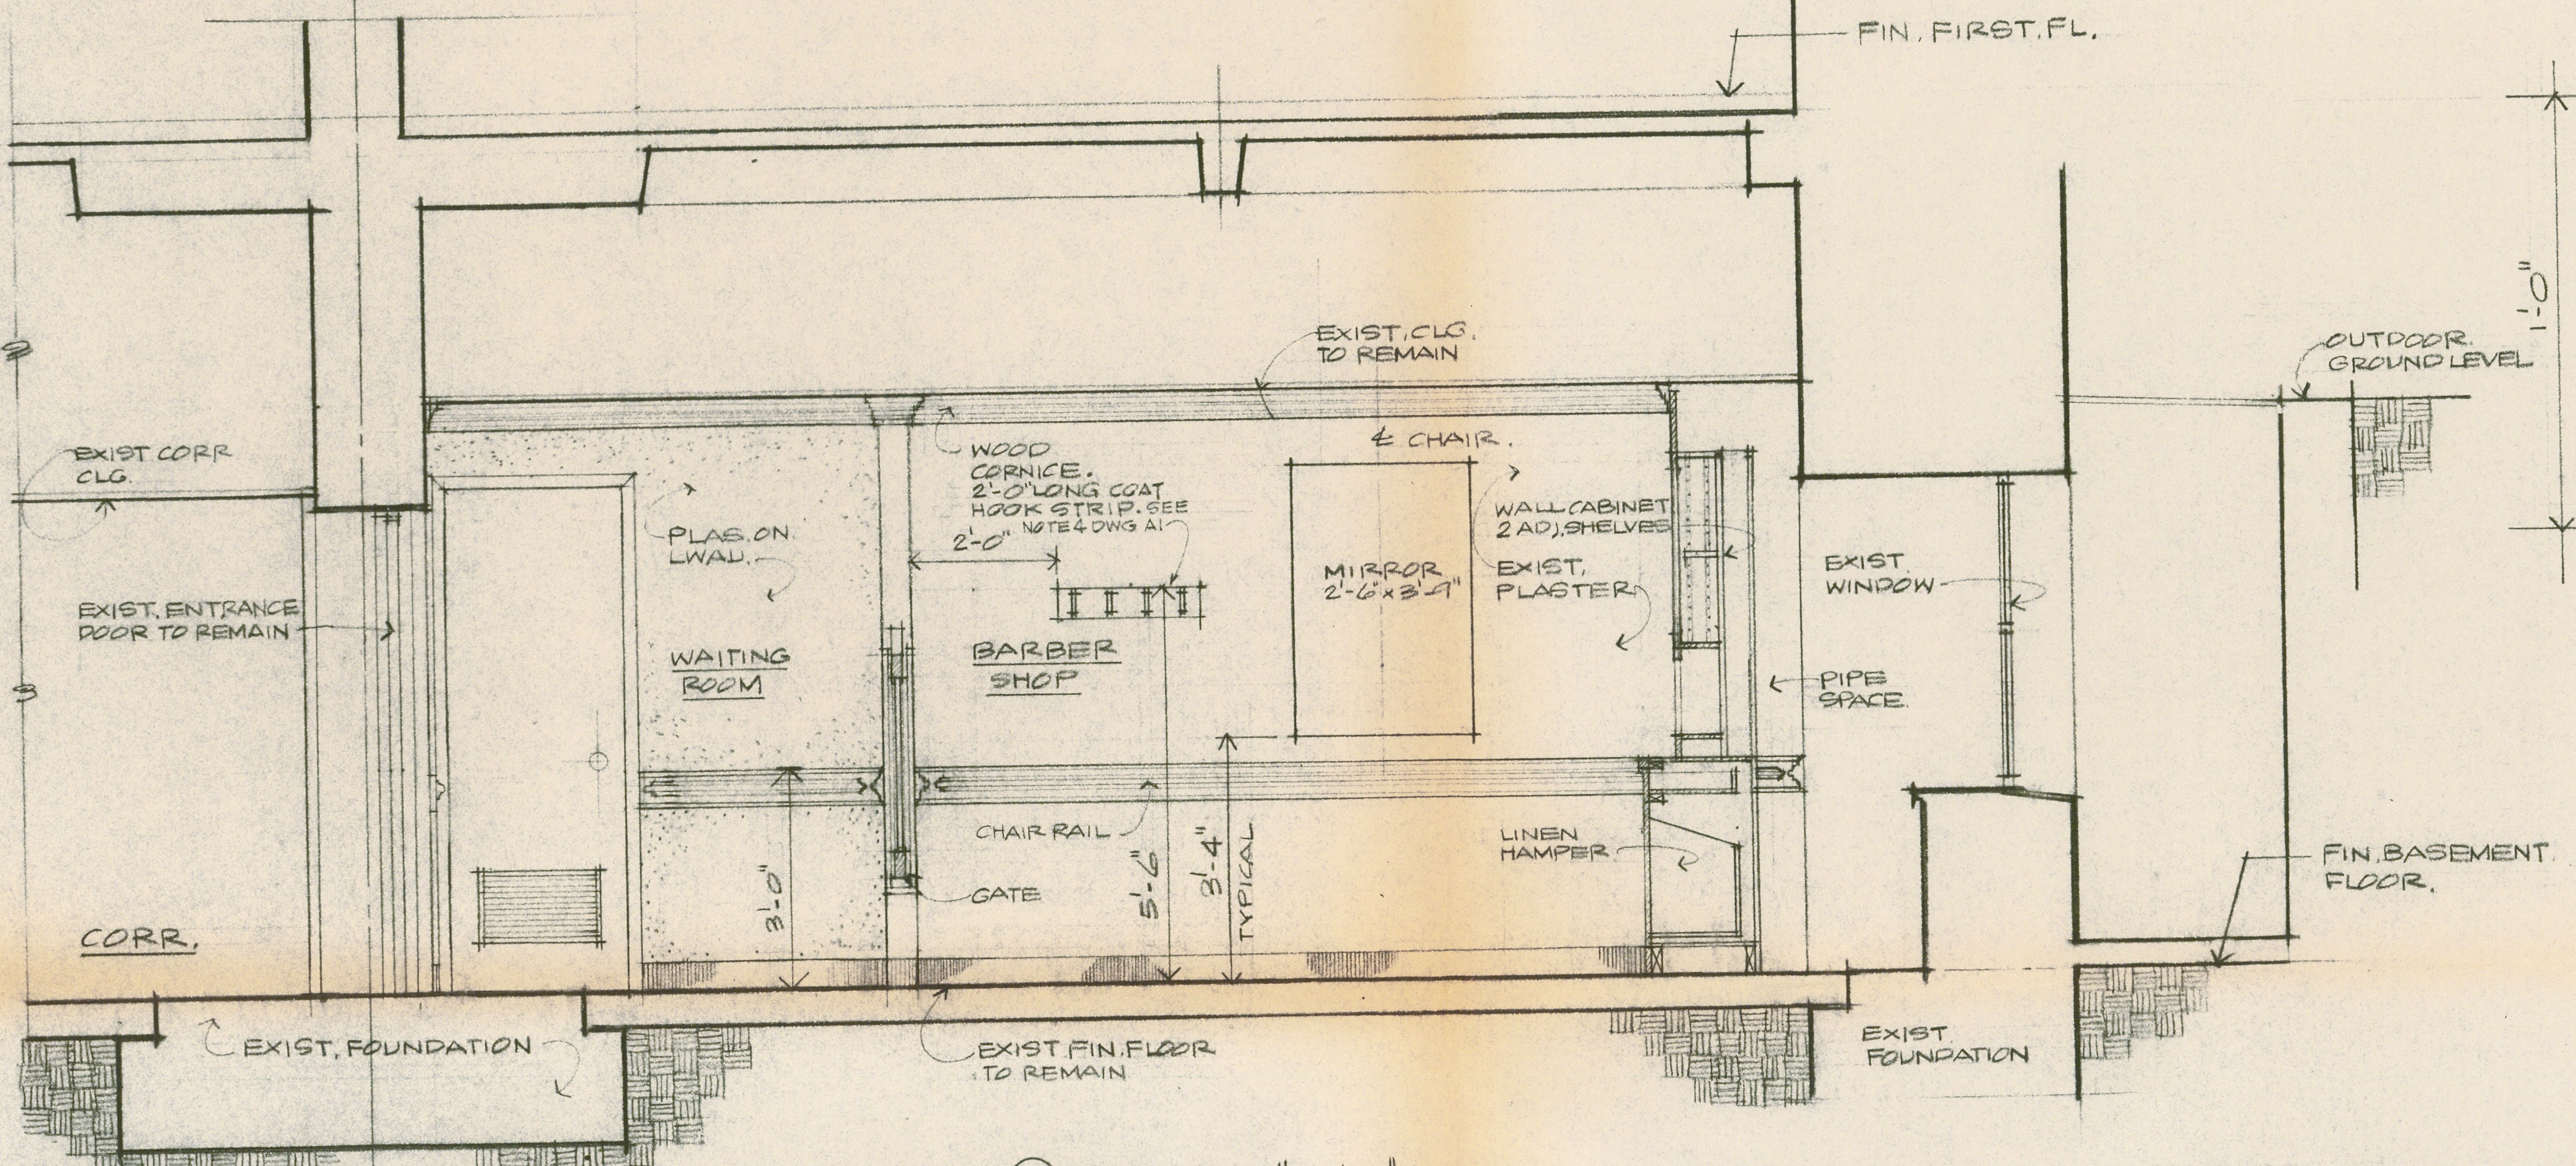
FIN. FIRST. FL.
EXIST. CLG. TO REMAIN
EXIST CORR CLG.
EXIST. ENTRANCE DOOR TO REMAIN
PLAS. ON LWAL.
WAITING ROOM
WOOD CORNICE. 2'-0" LONG COAT HOOK STRIP. SEE NOTE 4 DWG A1
2'-0"
℄ CHAIR
MIRROR 2'-6"x3'-9"
WALL CABINET 2 ADJ. SHELVES
EXIST. PLASTER
BARBER SHOP
EXIST WINDOW
PIPE SPACE
OUTDOOR GROUND LEVEL
CHAIR RAIL
GATE
3'-0"
5'-6"
3'-4" TYPICAL
LINEN HAMPER
FIN. BASEMENT FLOOR.
CORR.
EXIST. FOUNDATION
EXIST. FIN. FLOOR TO REMAIN
EXIST FOUNDATION

SECTION ① SCALE 1/2" = 1'-0"

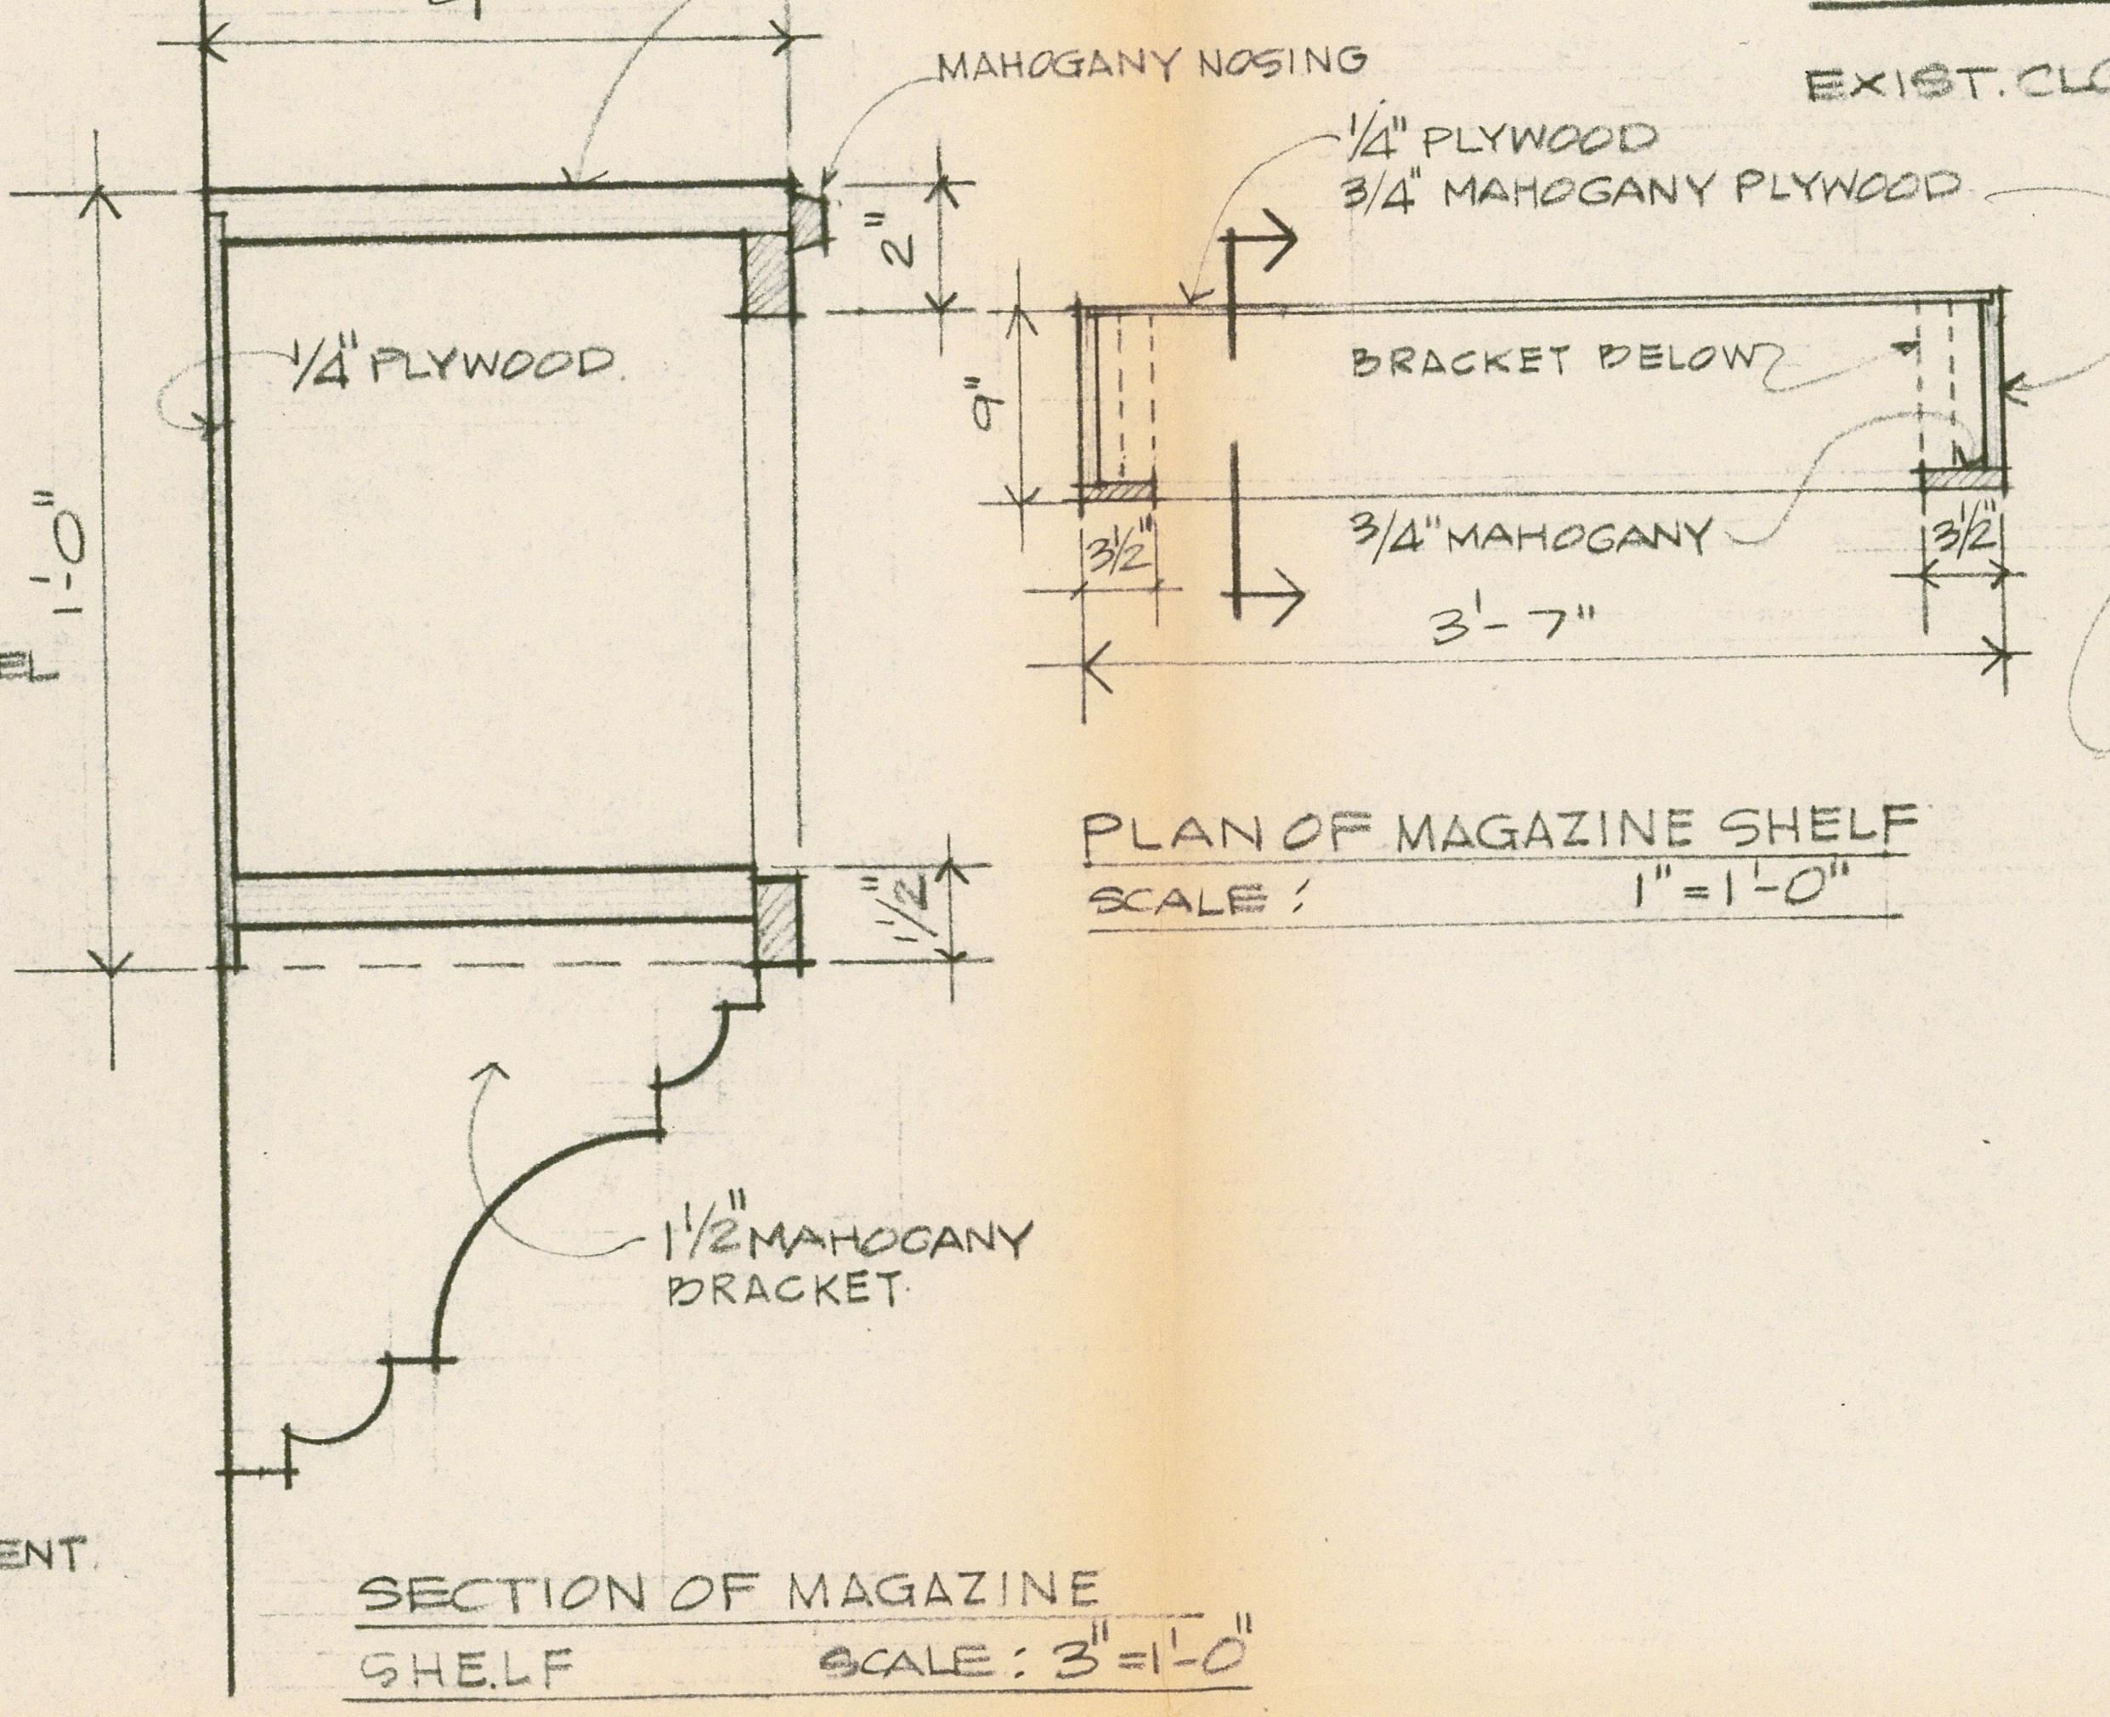
9"
3/4" MAHOGANY PLYWOOD
MAHOGANY NOSING
1/4" PLYWOOD
3/4" MAHOGANY PLYWOOD
2"
9"
1'-0"
1/4" PLYWOOD
BRACKET BELOW
3/4" MAHOGANY
3 1/2
3'-7"
1/2"
1 1/2" MAHOGANY BRACKET

PLAN OF MAGAZINE SHELF SCALE : 1" = 1'-0"

SECTION OF MAGAZINE SHELF SCALE : 3" = 1'-0"

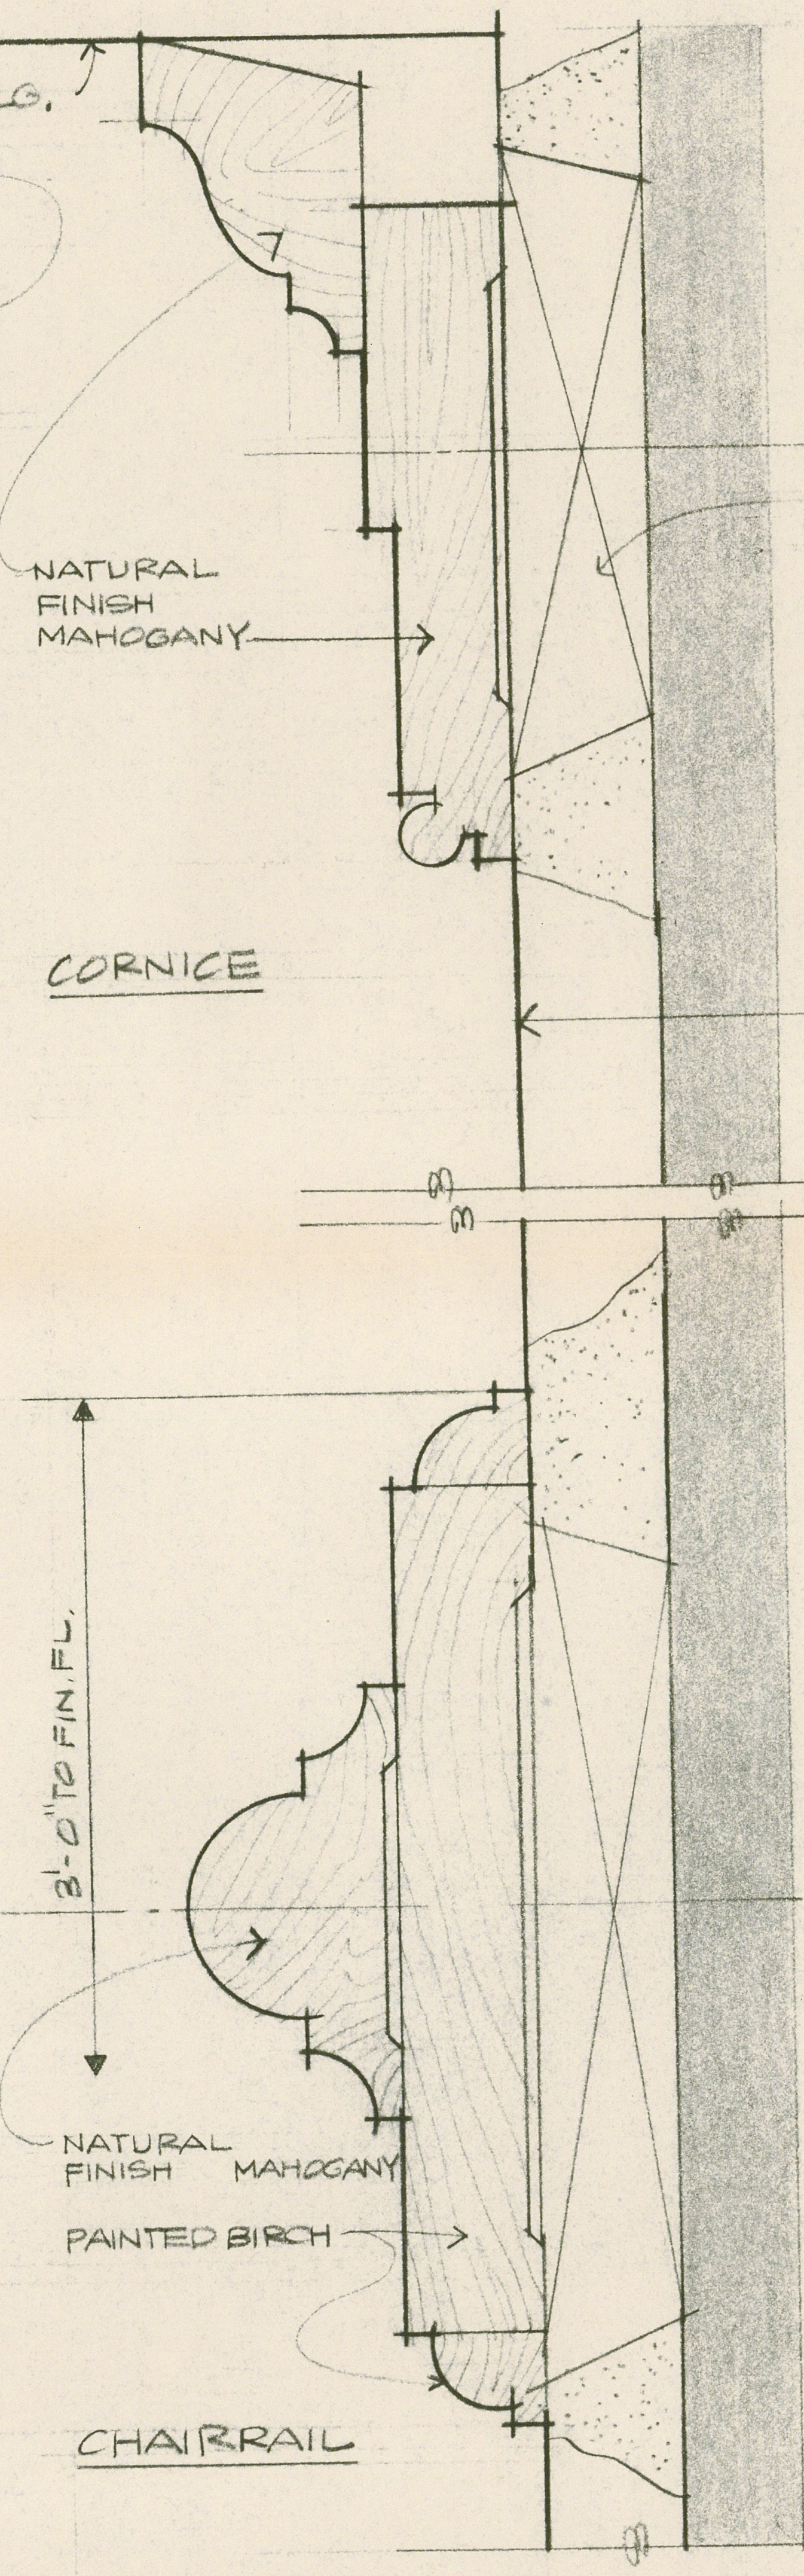
EXIST. CLG.
PLASTER GROUND
NATURAL FINISH MAHOGANY
CORNICE
EXIST. PLAS WALL
3'-0" TO FIN. FL.
NATURAL FINISH MAHOGANY
PAINTED BIRCH
CHAIRRAIL

CHAIRRAIL AND CORNICE DETAIL. F.S.

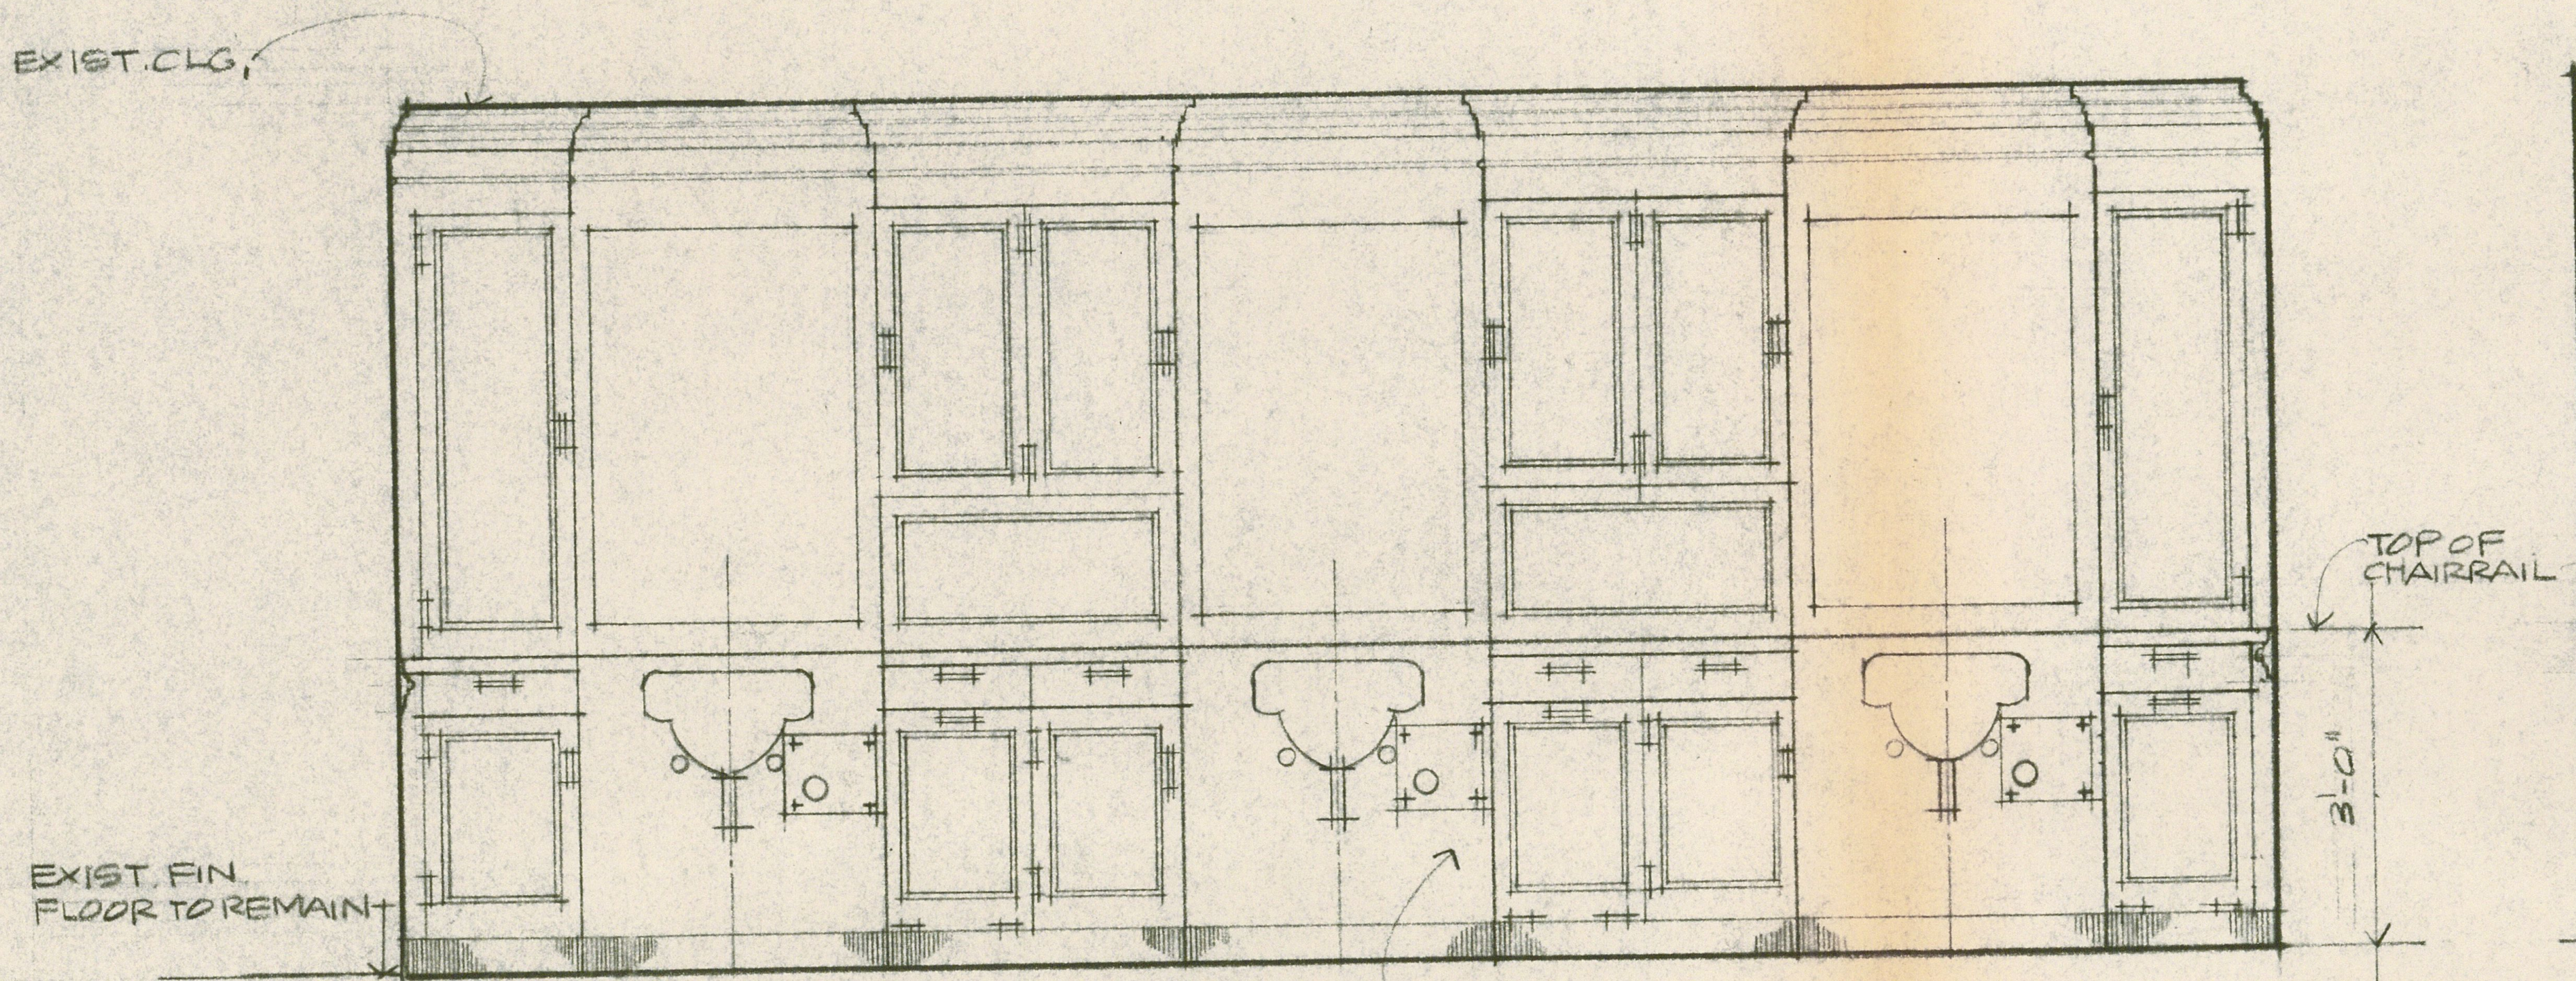
EXIST. CLG.
TOP OF CHAIRRAIL
3'-0"
EXIST. FIN. FLOOR TO REMAIN
SEE DWG A-3 FOR DETAILS OF CABINET WORK

ELEVATION ②

SCALE : 1/2" = 1'-0"

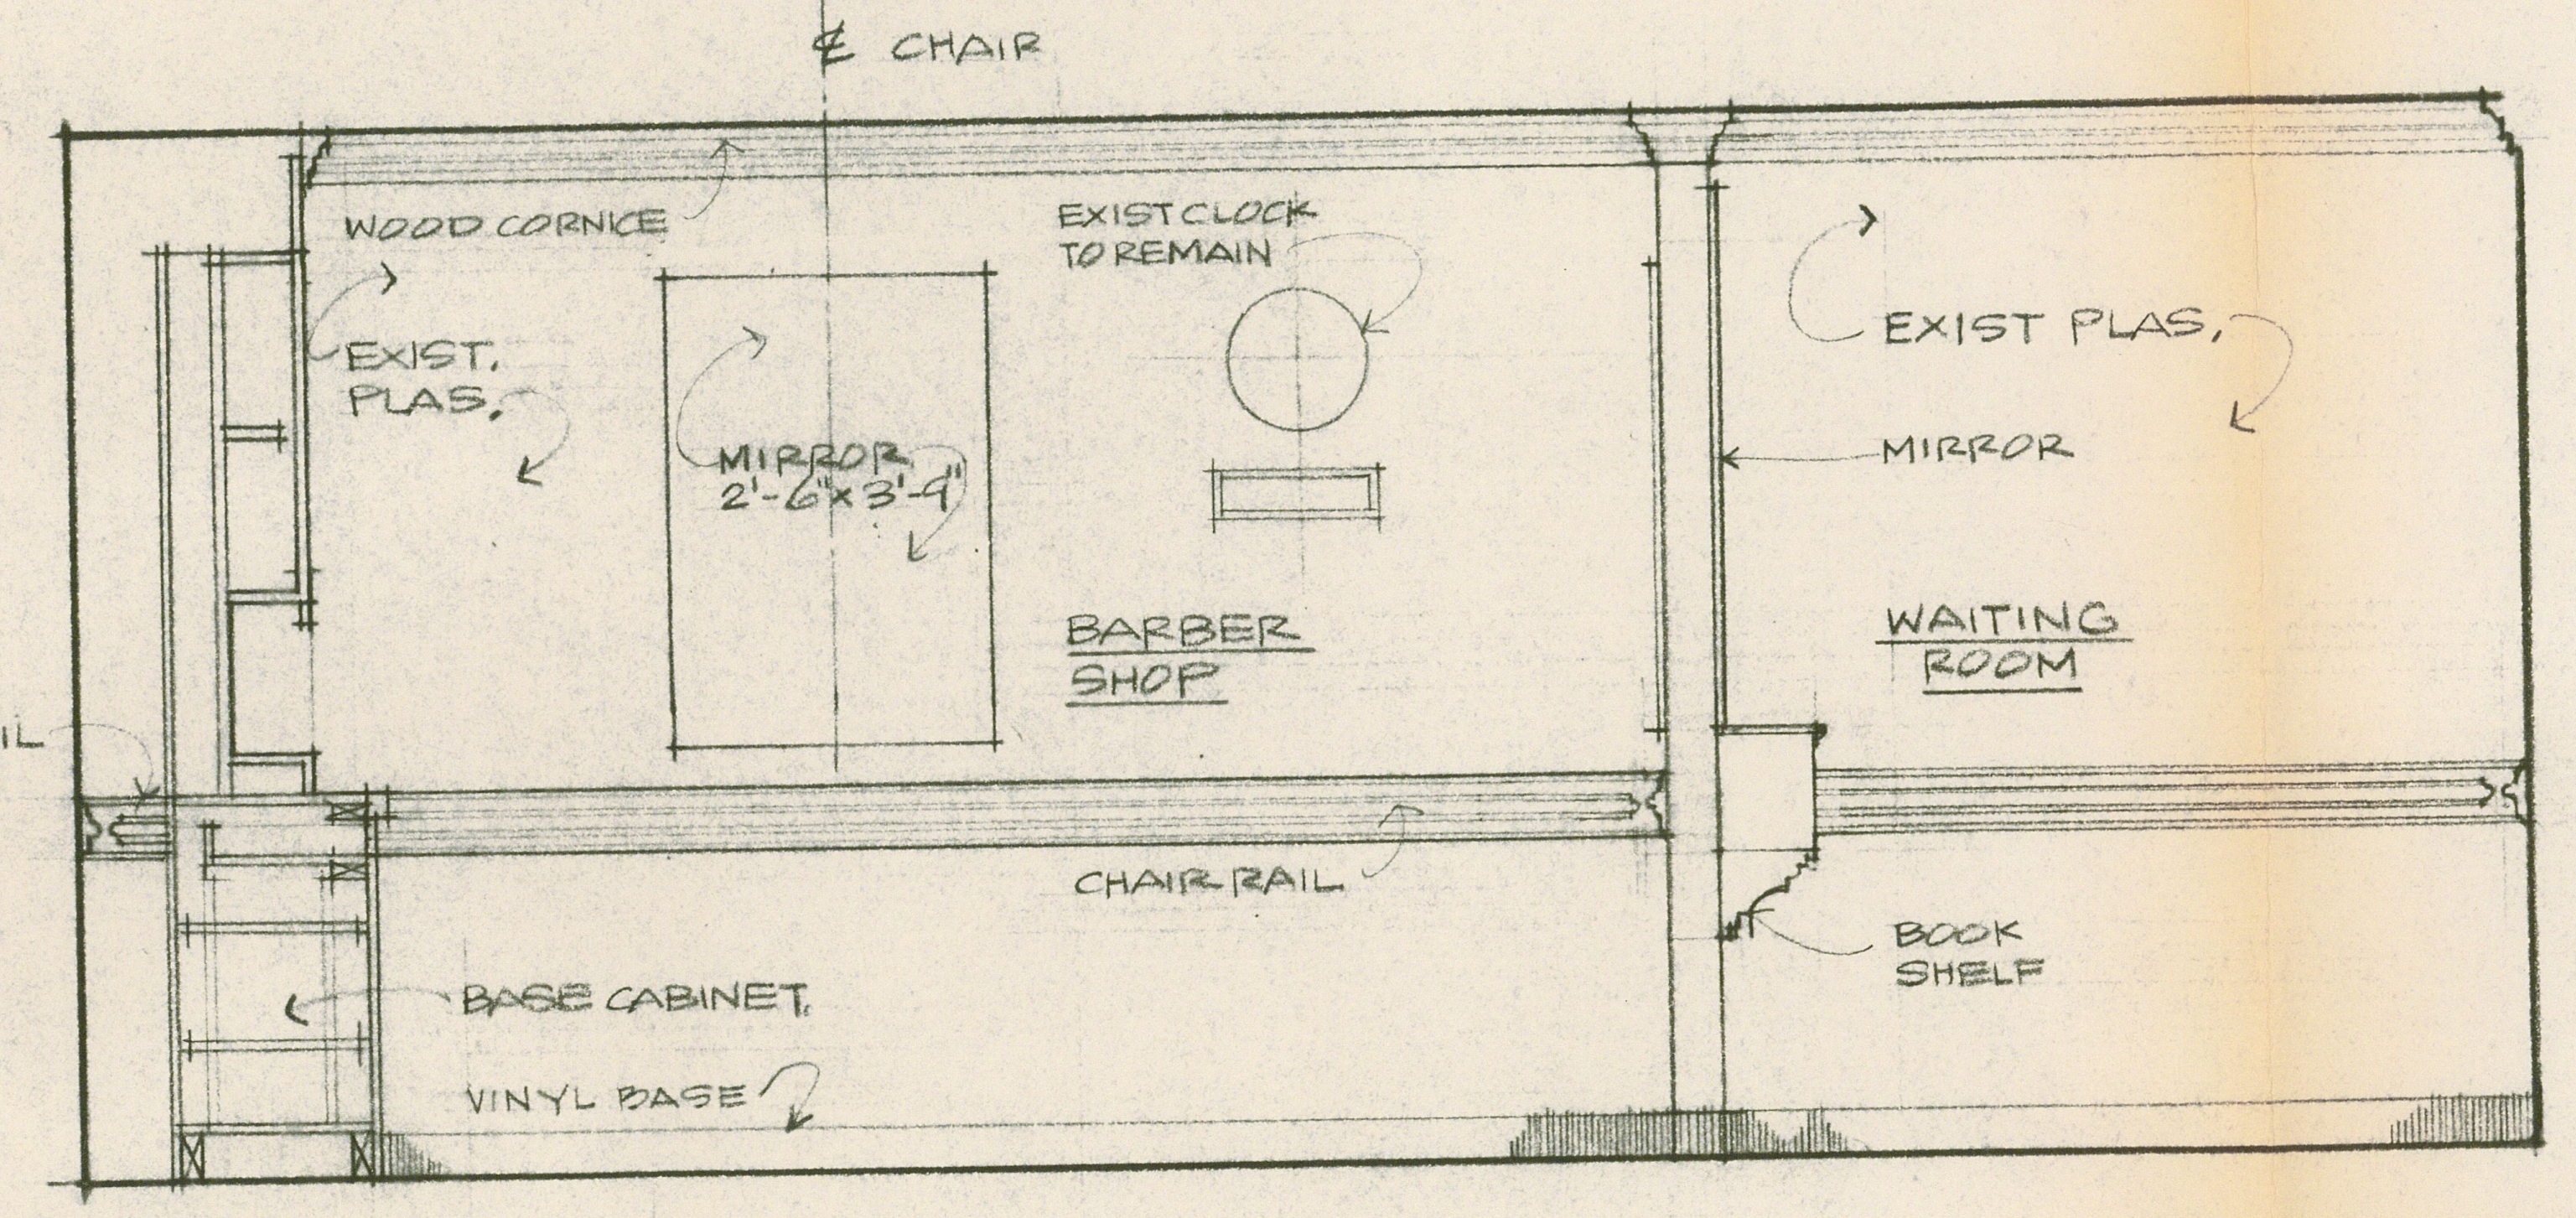
℄ CHAIR
WOOD CORNICE
EXIST. PLAS.
MIRROR 2'-6"x3'-4"
EXIST CLOCK TO REMAIN
BARBER SHOP
EXIST PLAS.
MIRROR
WAITING ROOM
CHAIR RAIL
BOOK SHELF
BASE CABINET.
VINYL BASE

ELEVATION ③

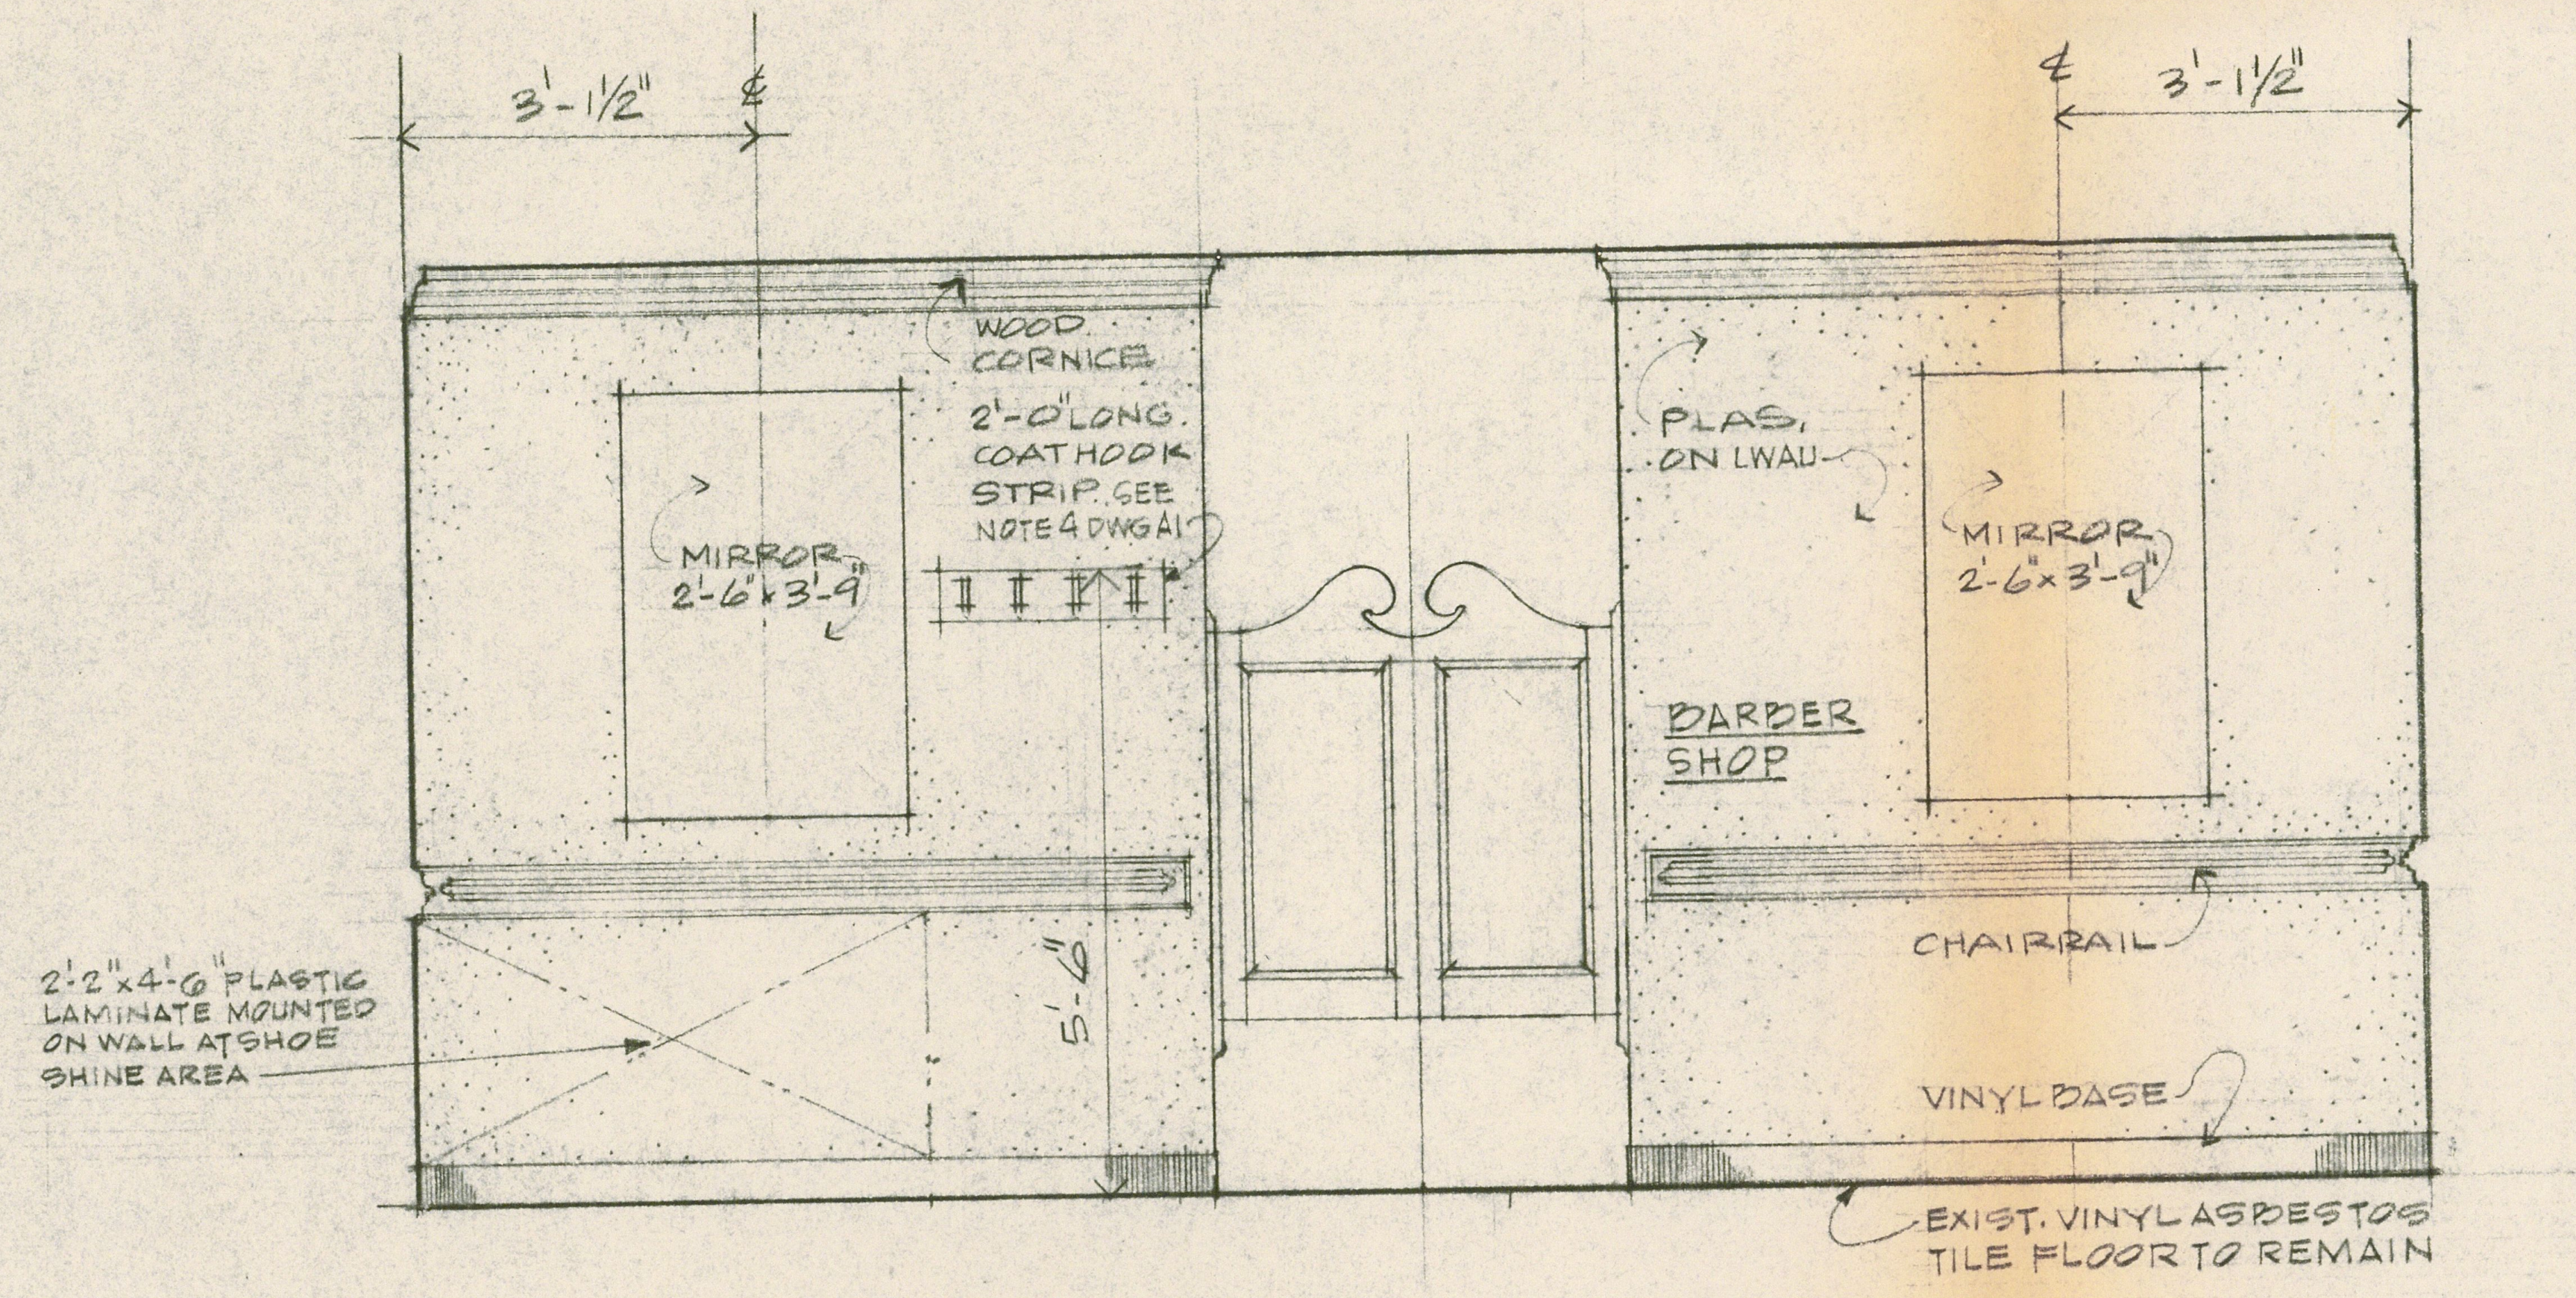
3'-1/2"
℄
℄
3'-1/2"
WOOD CORNICE.
2'-0" LONG COAT HOOK STRIP. SEE NOTE 4 DWG A1
MIRROR 2'-6"x3'-9"
PLAS. ON LWAL.
MIRROR 2'-6"x3'-9"
BARBER SHOP
2'-2"x4'-6" PLASTIC LAMINATE MOUNTED ON WALL AT SHOE SHINE AREA
5'-6"
CHAIRRAIL
VINYL BASE
EXIST. VINYL ASBESTOS TILE FLOOR TO REMAIN

ELEVATION ④

SCALE : 1/2" = 1'-0"

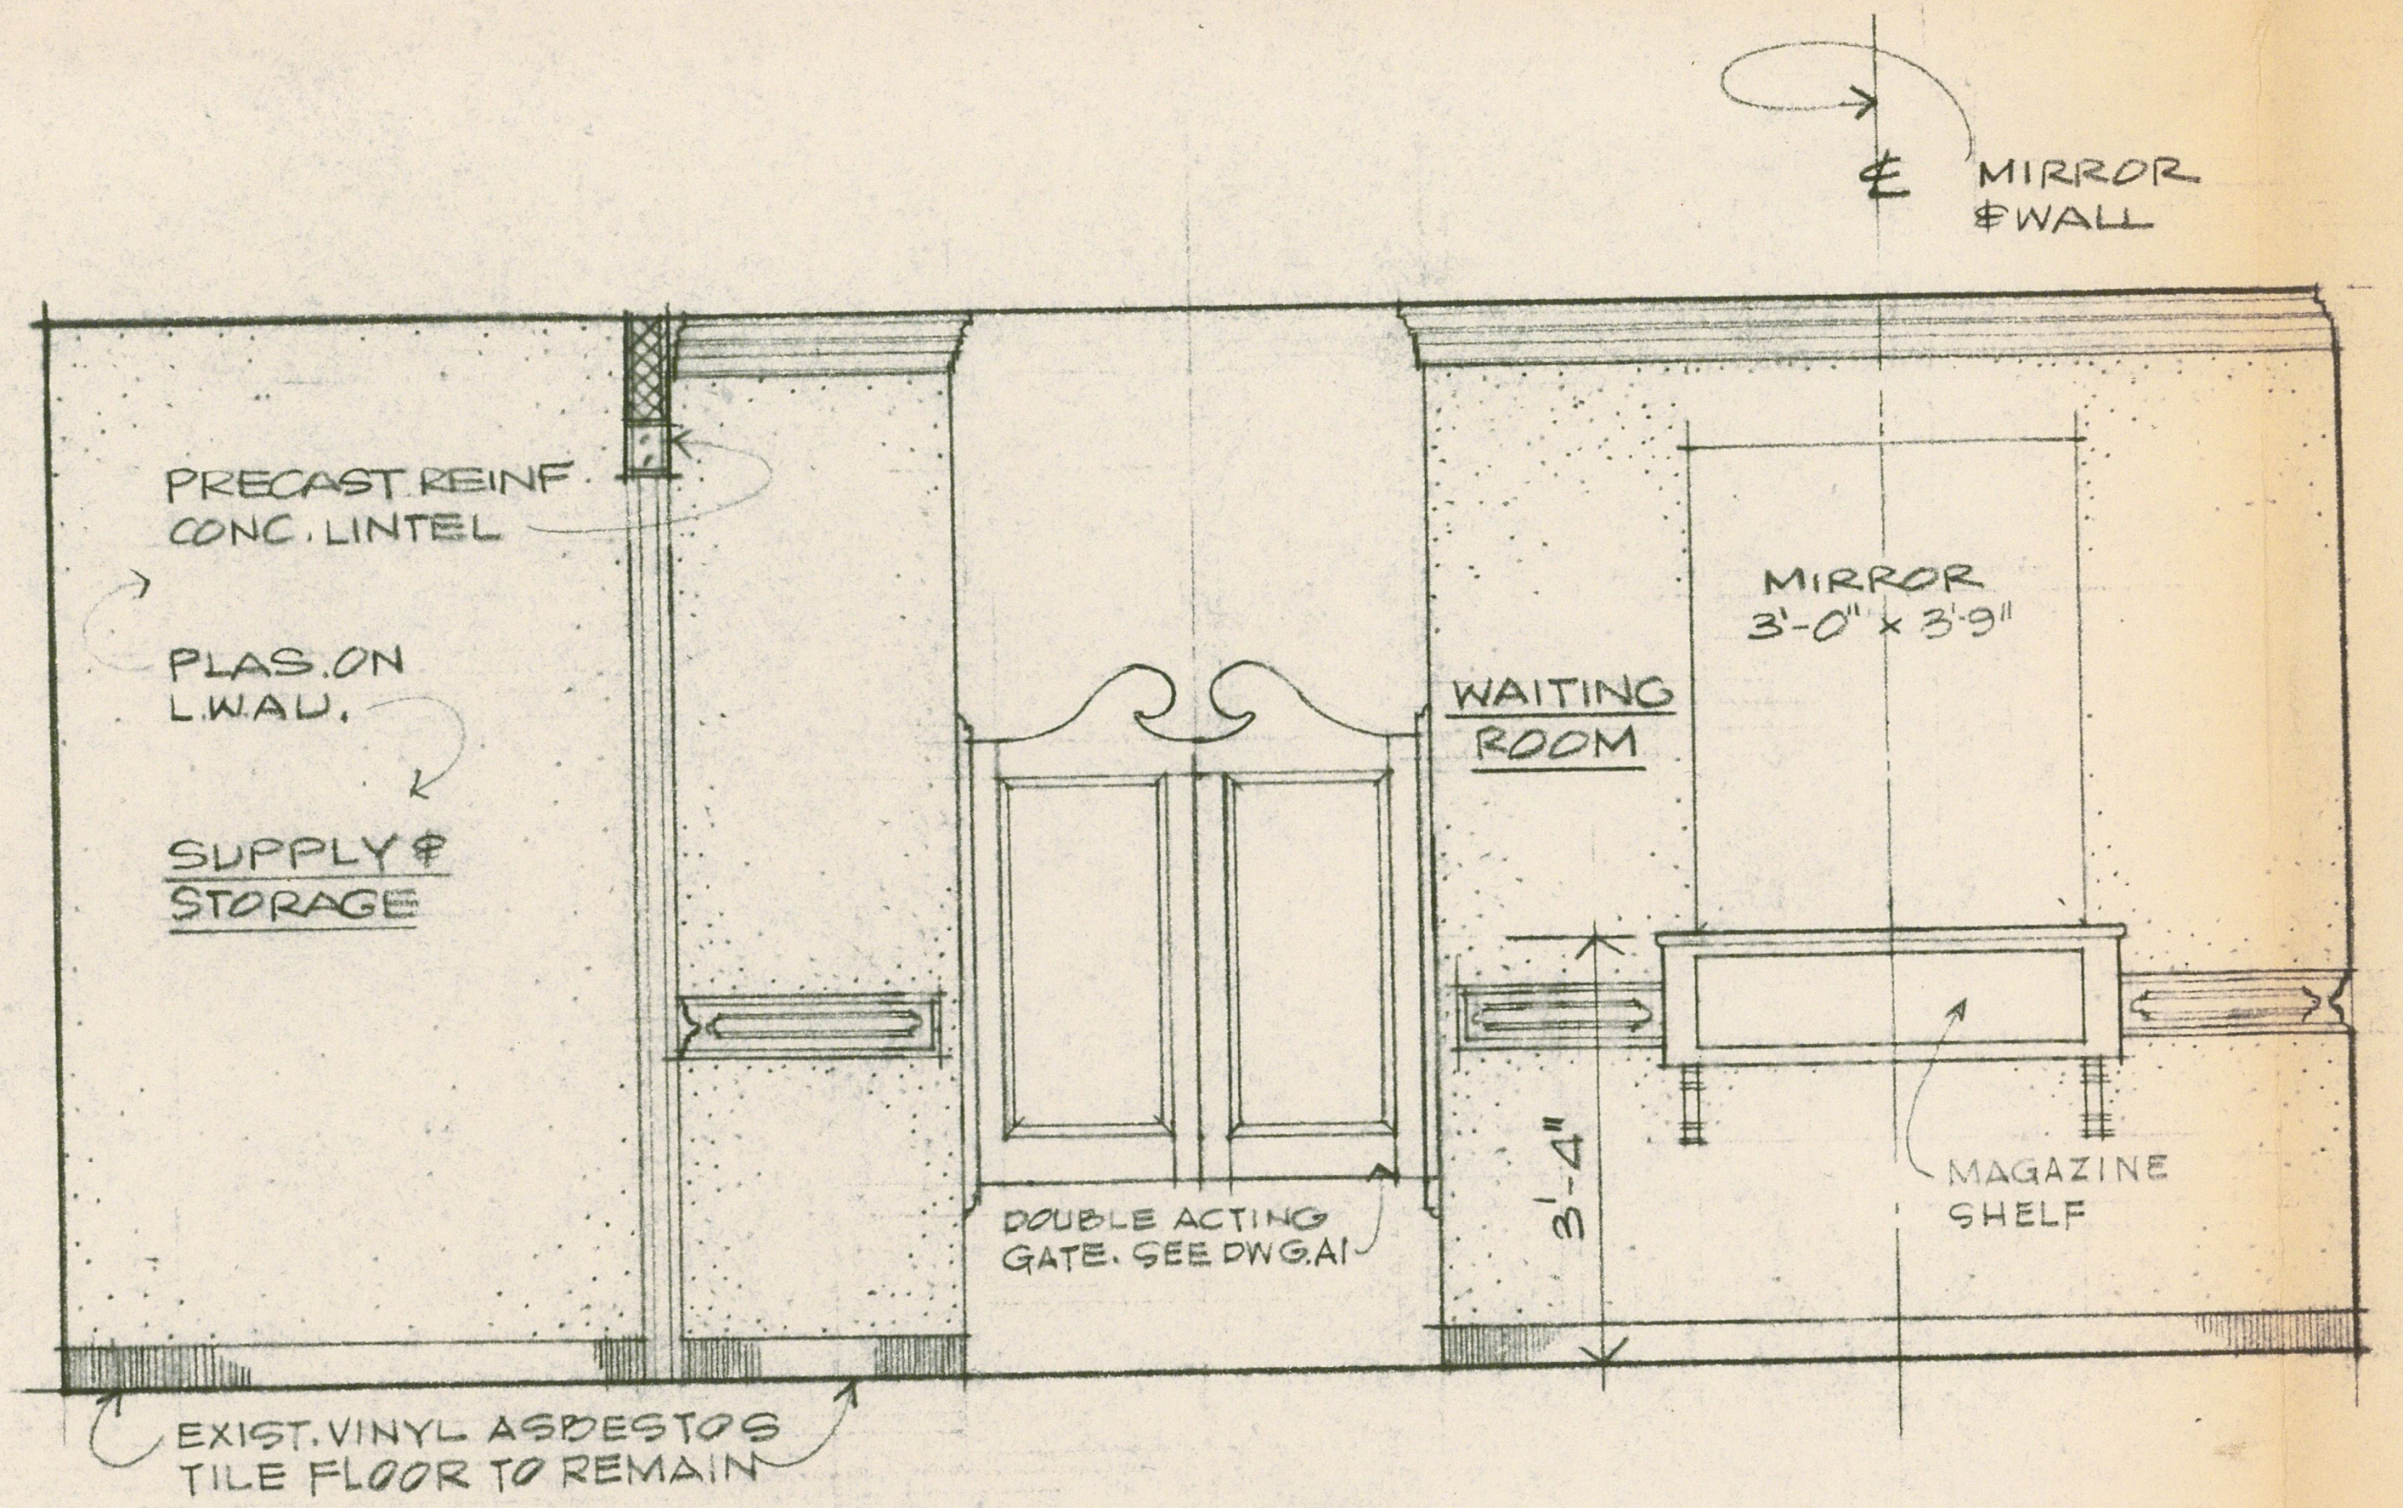
℄ MIRROR & WALL
PRECAST REINF. CONC. LINTEL
PLAS. ON LWAL.
SUPPLY & STORAGE
MIRROR 3'-0"x3'-9"
WAITING ROOM
3'-4"
DOUBLE ACTING GATE. SEE DWG A1
MAGAZINE SHELF
EXIST. VINYL ASBESTOS TILE FLOOR TO REMAIN

ELEVATION ⑤

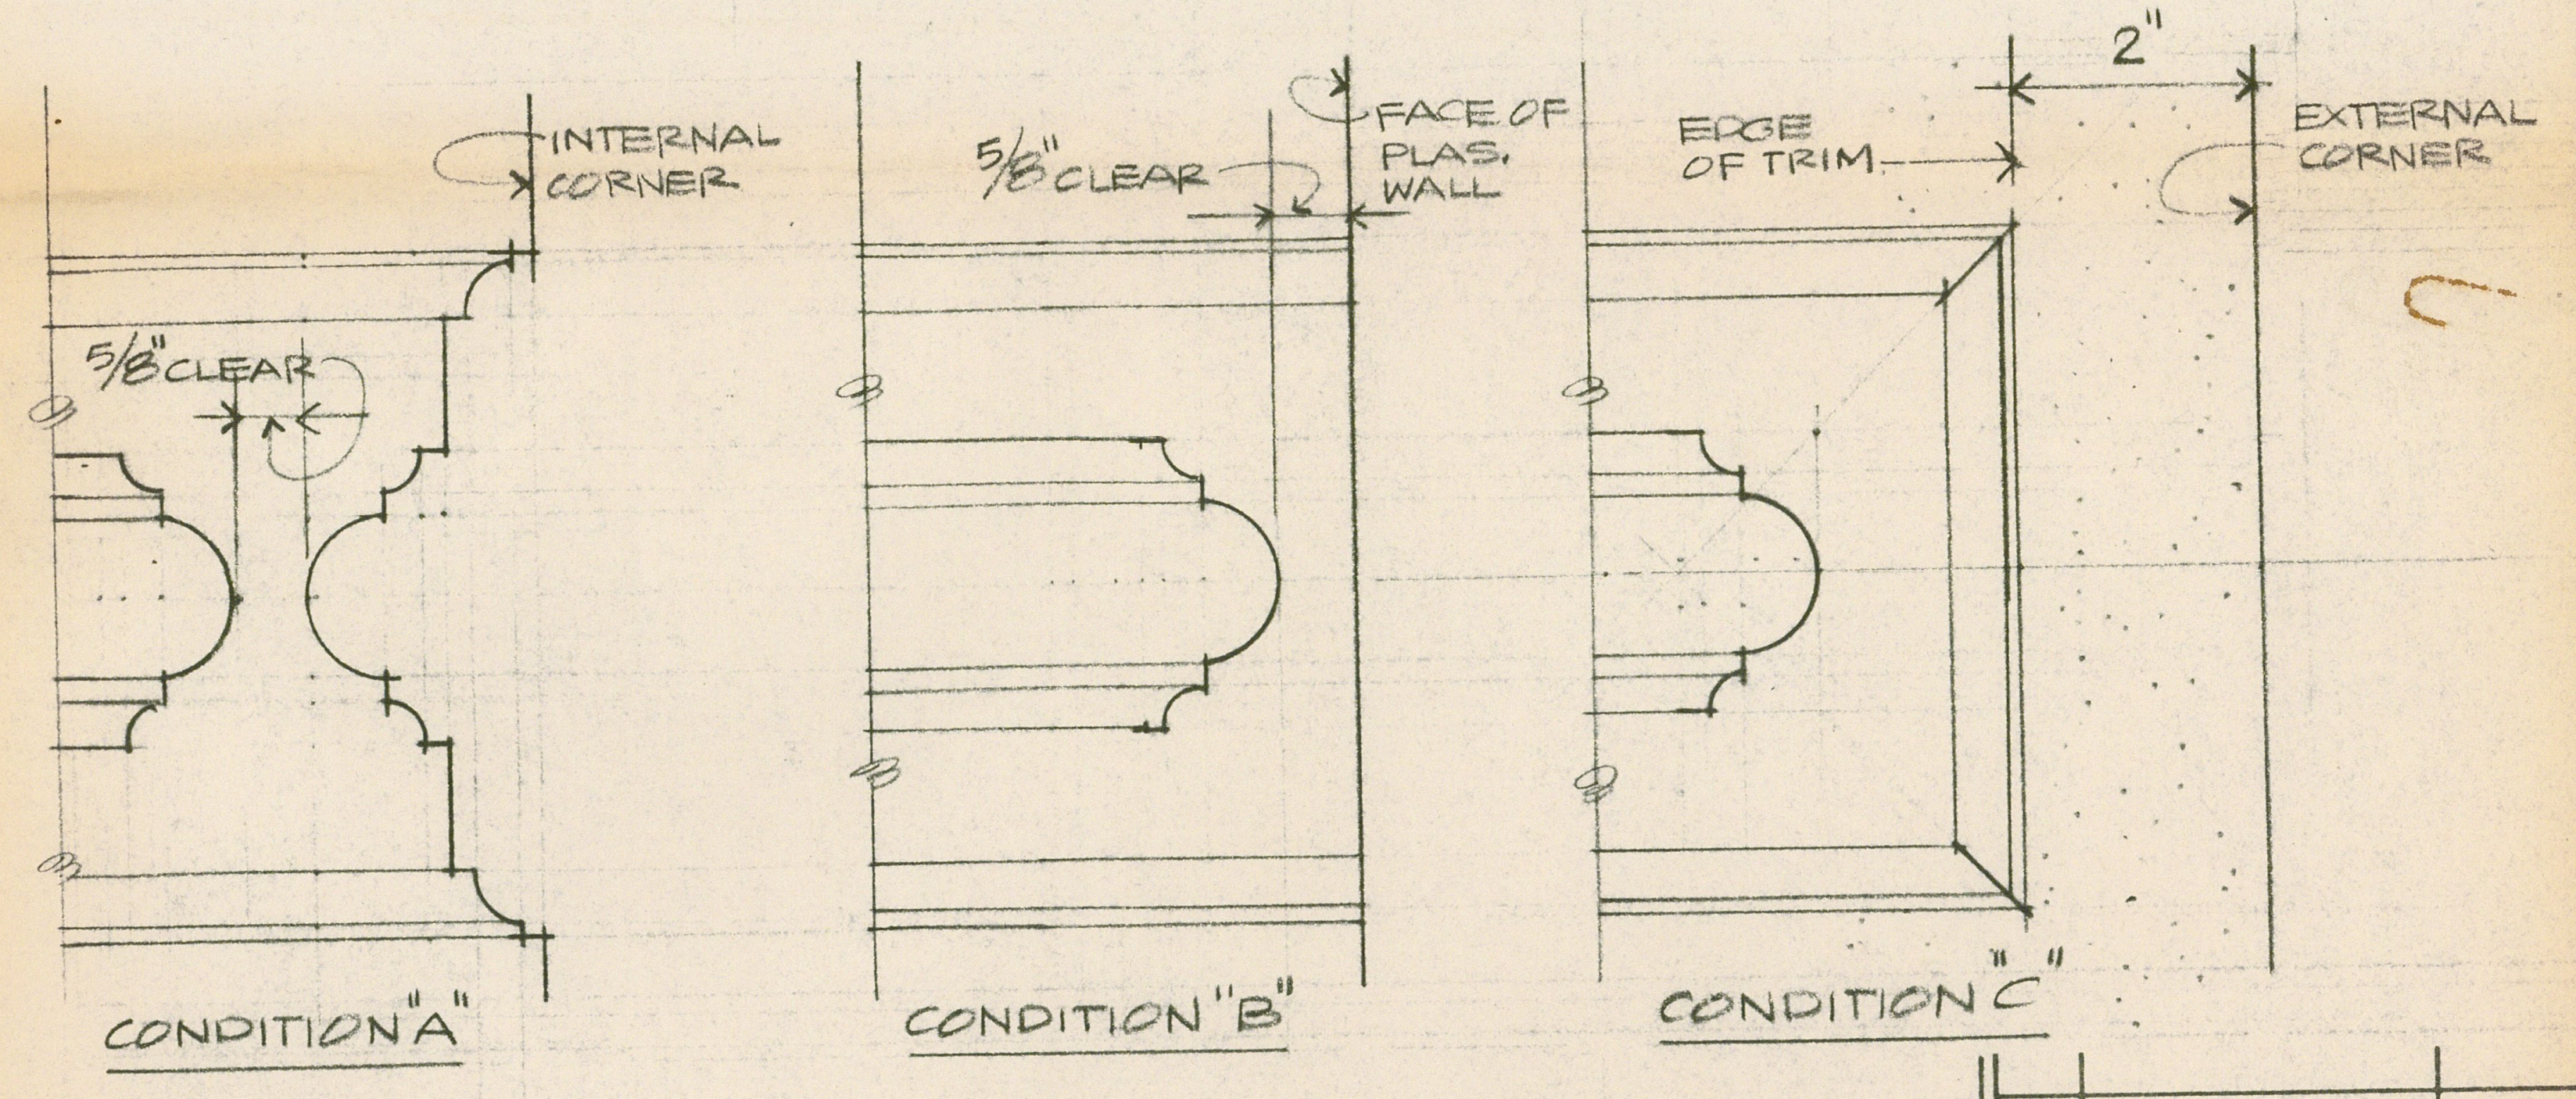
INTERNAL CORNER
5/8" CLEAR
5/8" CLEAR
FACE OF PLAS. WALL
EDGE OF TRIM
2"
EXTERNAL CORNER
CONDITION "A"
CONDITION "B"
CONDITION "C"

TERMINATION OF CHAIRRAILS SCALE : HALF FULL SIZE

NO.	REVISIONS	DATE

RECOMMENDED FOR APPROVAL

COORDINATING ENGINEER

ASSISTANT ARCHITECT OF THE CAPITOL

APPROVED

ARCHITECT OF THE CAPITOL

PROJECT TITLE UNITED STATES CAPITOL BUILDING
RELOCATION OF HOUSE BARBER SHOP.
TO ROOM HB-5

DRAWING TITLE
SECTION, ELEVATIONS
AND DETAILS

THE ARCHITECT OF THE CAPITOL 1793

GEORGE M. WHITE FAIA
ARCHITECT OF THE CAPITOL

IFB NO

DRAWN J.B.
CHECKED RRS
SCALE AS NOTED
DATE OCT 15, '75
SHEET 2 OF 3

KEY PLAN

DRAWING NO C-130-A2

Albert, McAlester, Box 8, Folder 29 [Maps 17, Item 153] N12451

THE CARL ALBERT CENTER