


STATE OF OKLAHOMA
DEPARTMENT OF HIGHWAYS

PLAN AND PROFILE OF PROPOSED
STATE HIGHWAY
FEDERAL AID PROJECT No. E-296 "F"

HARPER COUNTY

U.S. HIGHWAY NO. 64

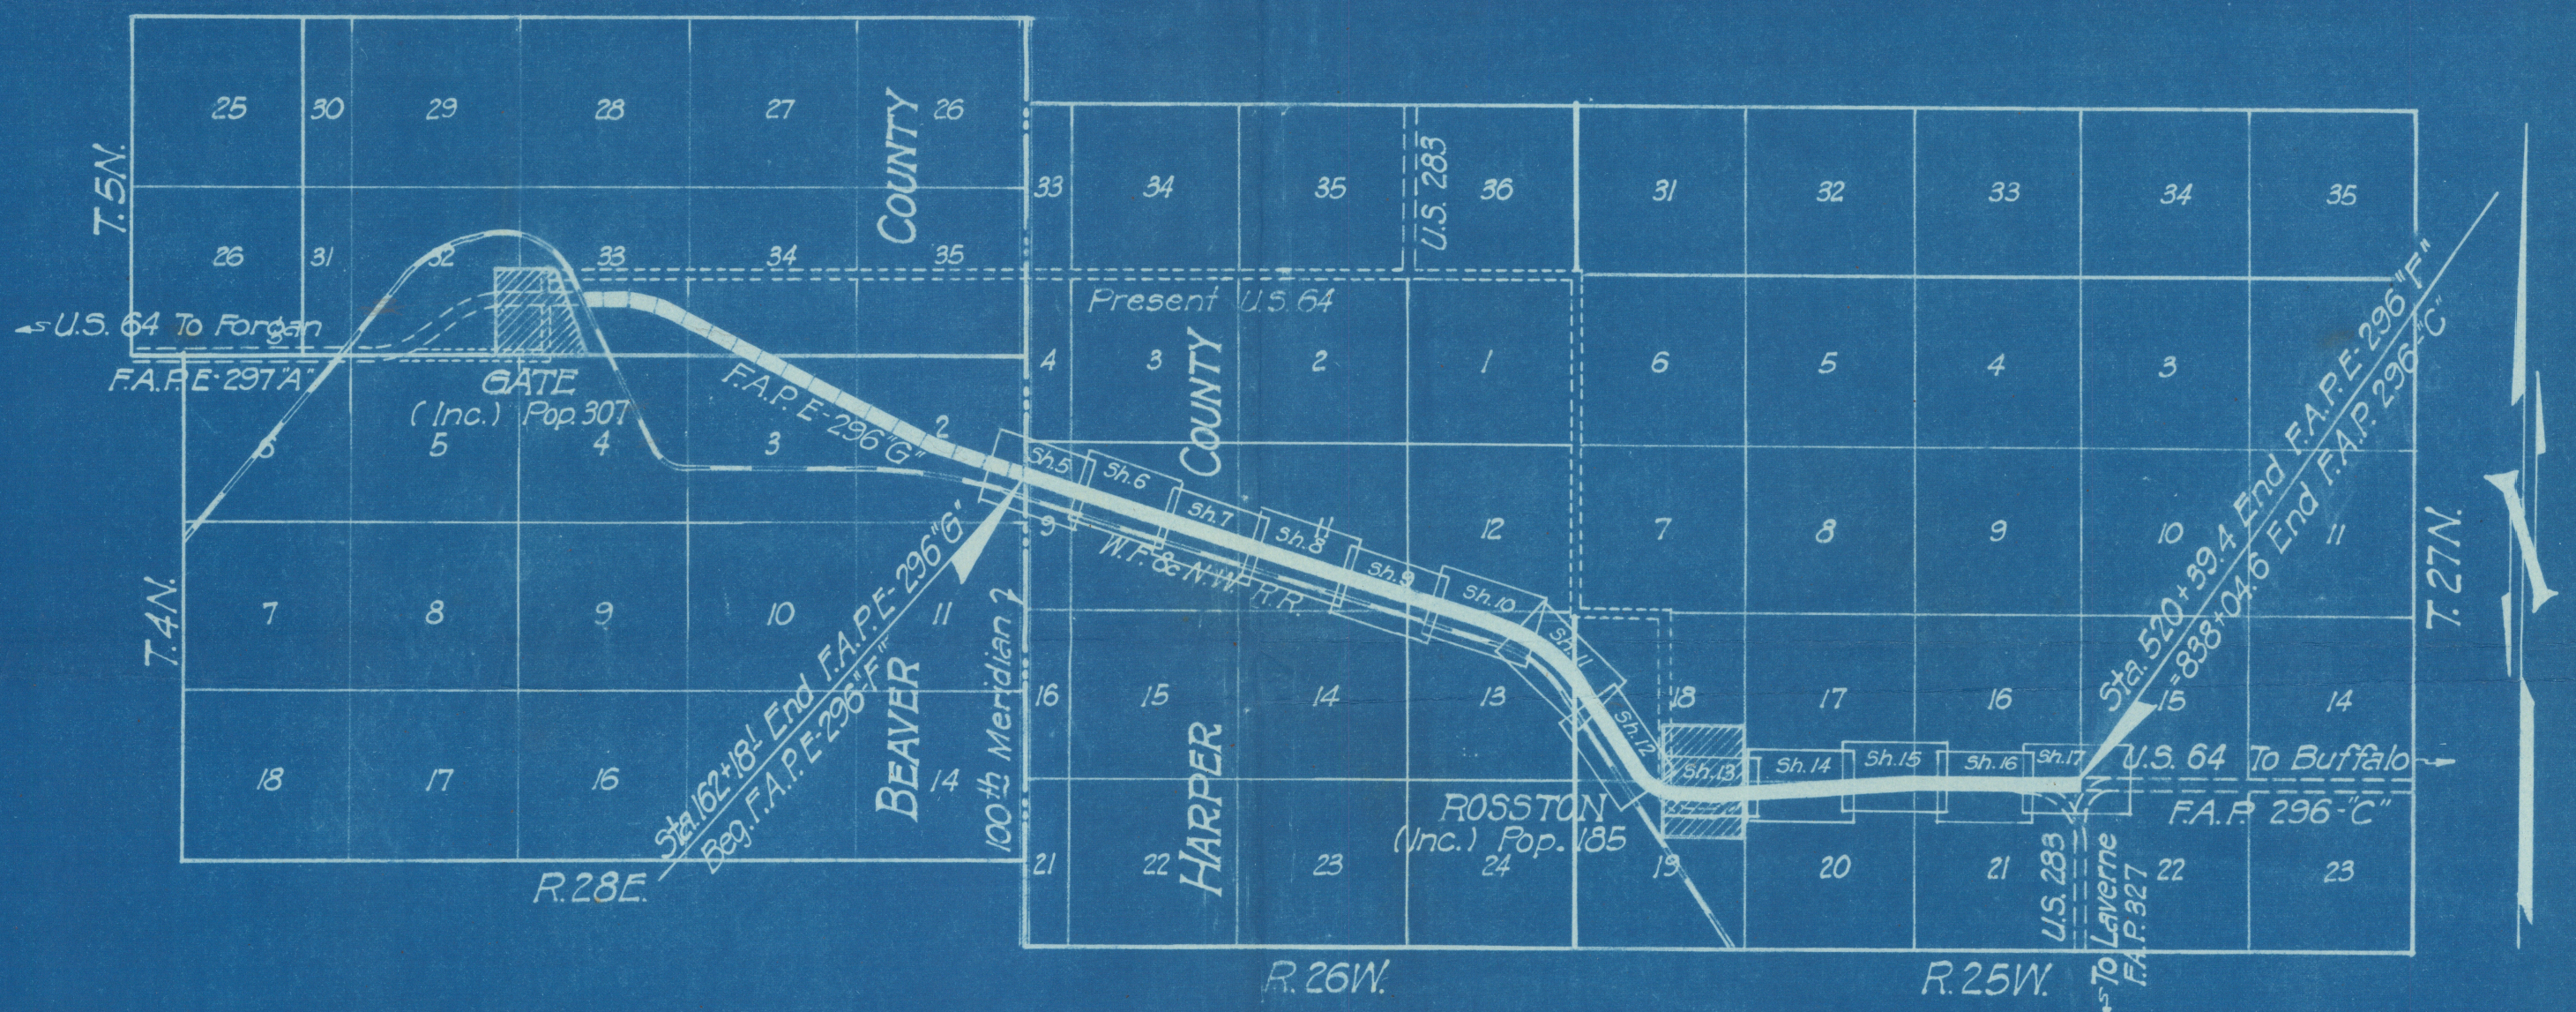

Roadway Length	35,821.30 Ft.	6.784 Mi.
Bridge Length	0.0 "	0.0 "
Project Length		6.784 "
Exceptions ~ None		
Equations ~ None		