MODIFICATION OF
FLOOD CONTROL PLAN
MISSISSIPPI RIVER

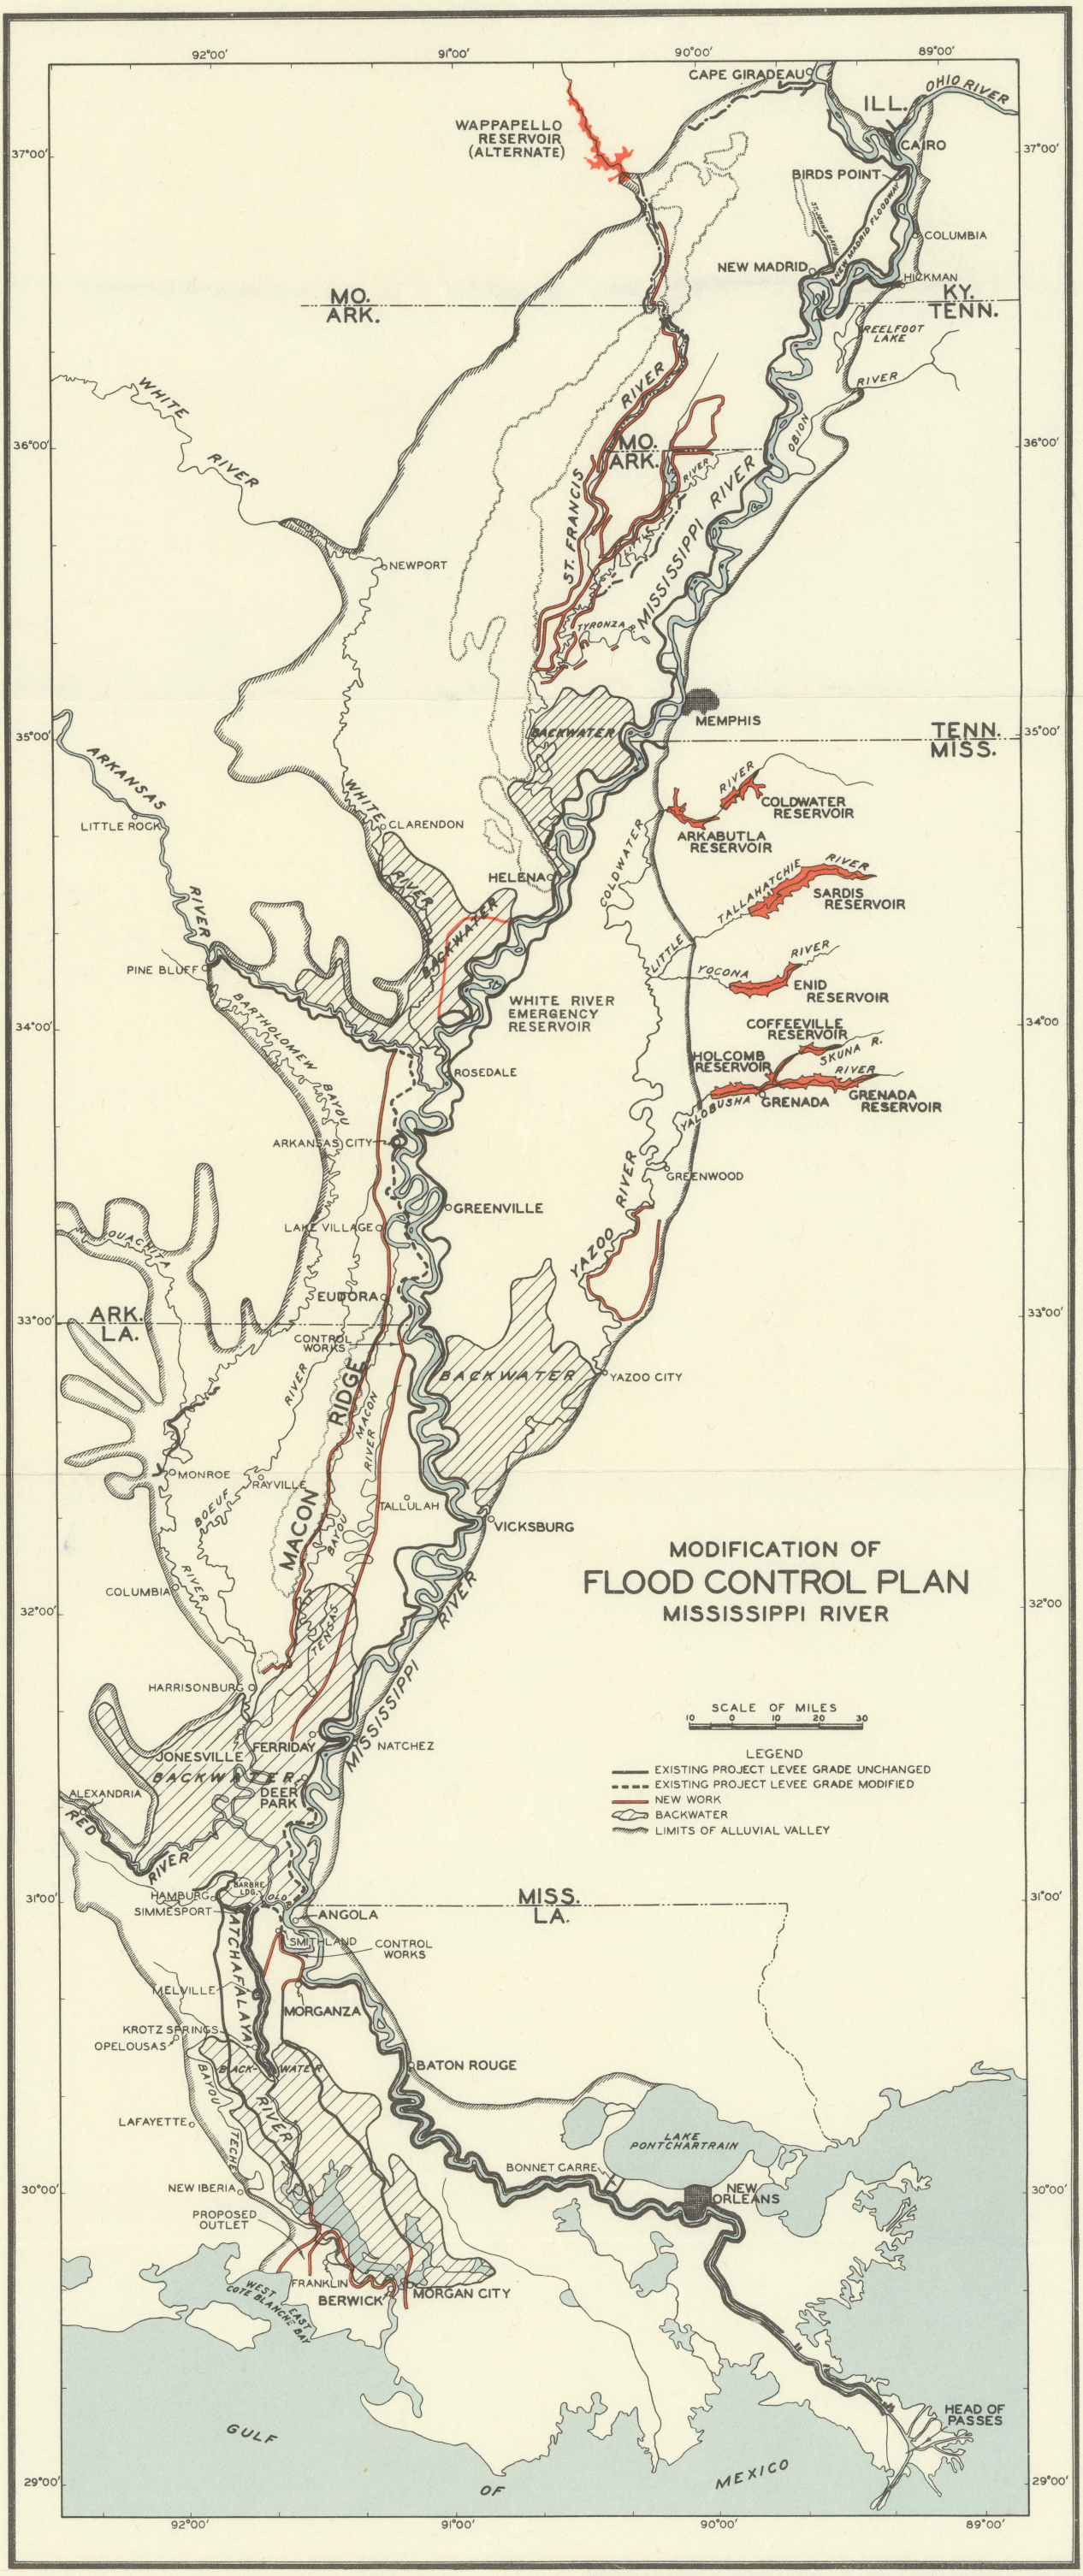

ENGINEER REPRODUCTION PLANT, U. S. ARMY, WASHINGTON, D. C. 11590
1935-R 1937

Illinois 152