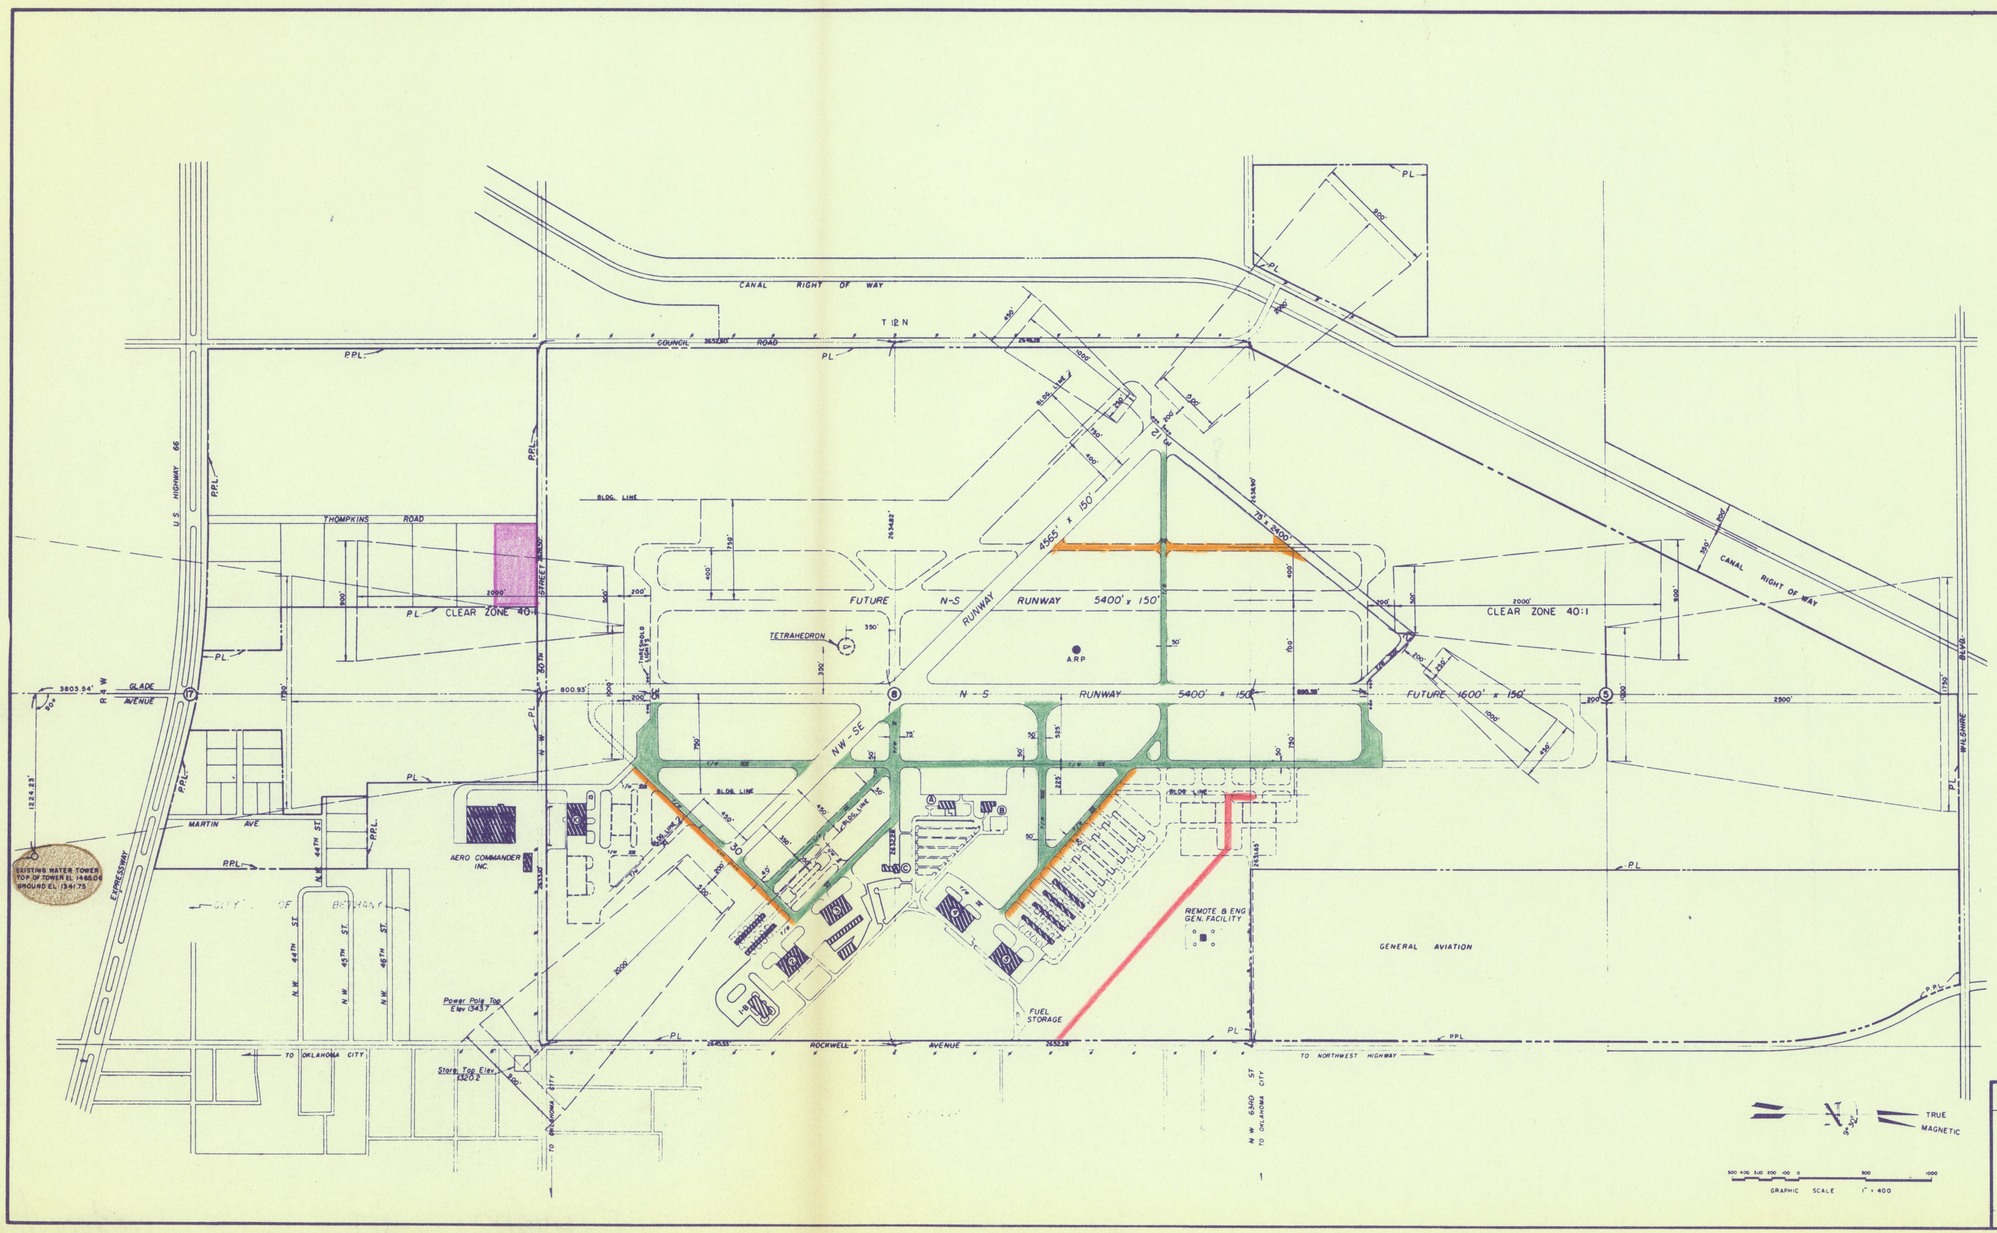

1
2
3
4
5

EXHIBIT A

WILEY POST AIRPORT
OKLAHOMA CITY, OKLA.

PROJECT NO	
FILE NO	
DRAWN BY	R.S.
TRACED BY	
CHECKED BY	A.E.D.
JULY 1963	

Hudgins, Thompson, Ball and Associates inc.
ARCHITECTS - ENGINEERS
1411 CLABBEN BLVD — OKLAHOMA CITY, OKLA.
700 MAYO BLDG. — TULSA, OKLAHOMA

SHEET NO. OF