


PROPOSED REYNOLDS PARK DEVELOPMENT - EDMOND, OKLA.

BENHAM BLAIR POPPINO architects engineers consultants
214 MADISON AVENUE OKLA. CITY OKLA.

drawn *Quinn*
checked
REVISED: 17 AUG. '66
1 of 1
date: 15 AUG. '65

PROPOSED PARK DEVELOPMENT

EXISTING 160 ACRE SITE

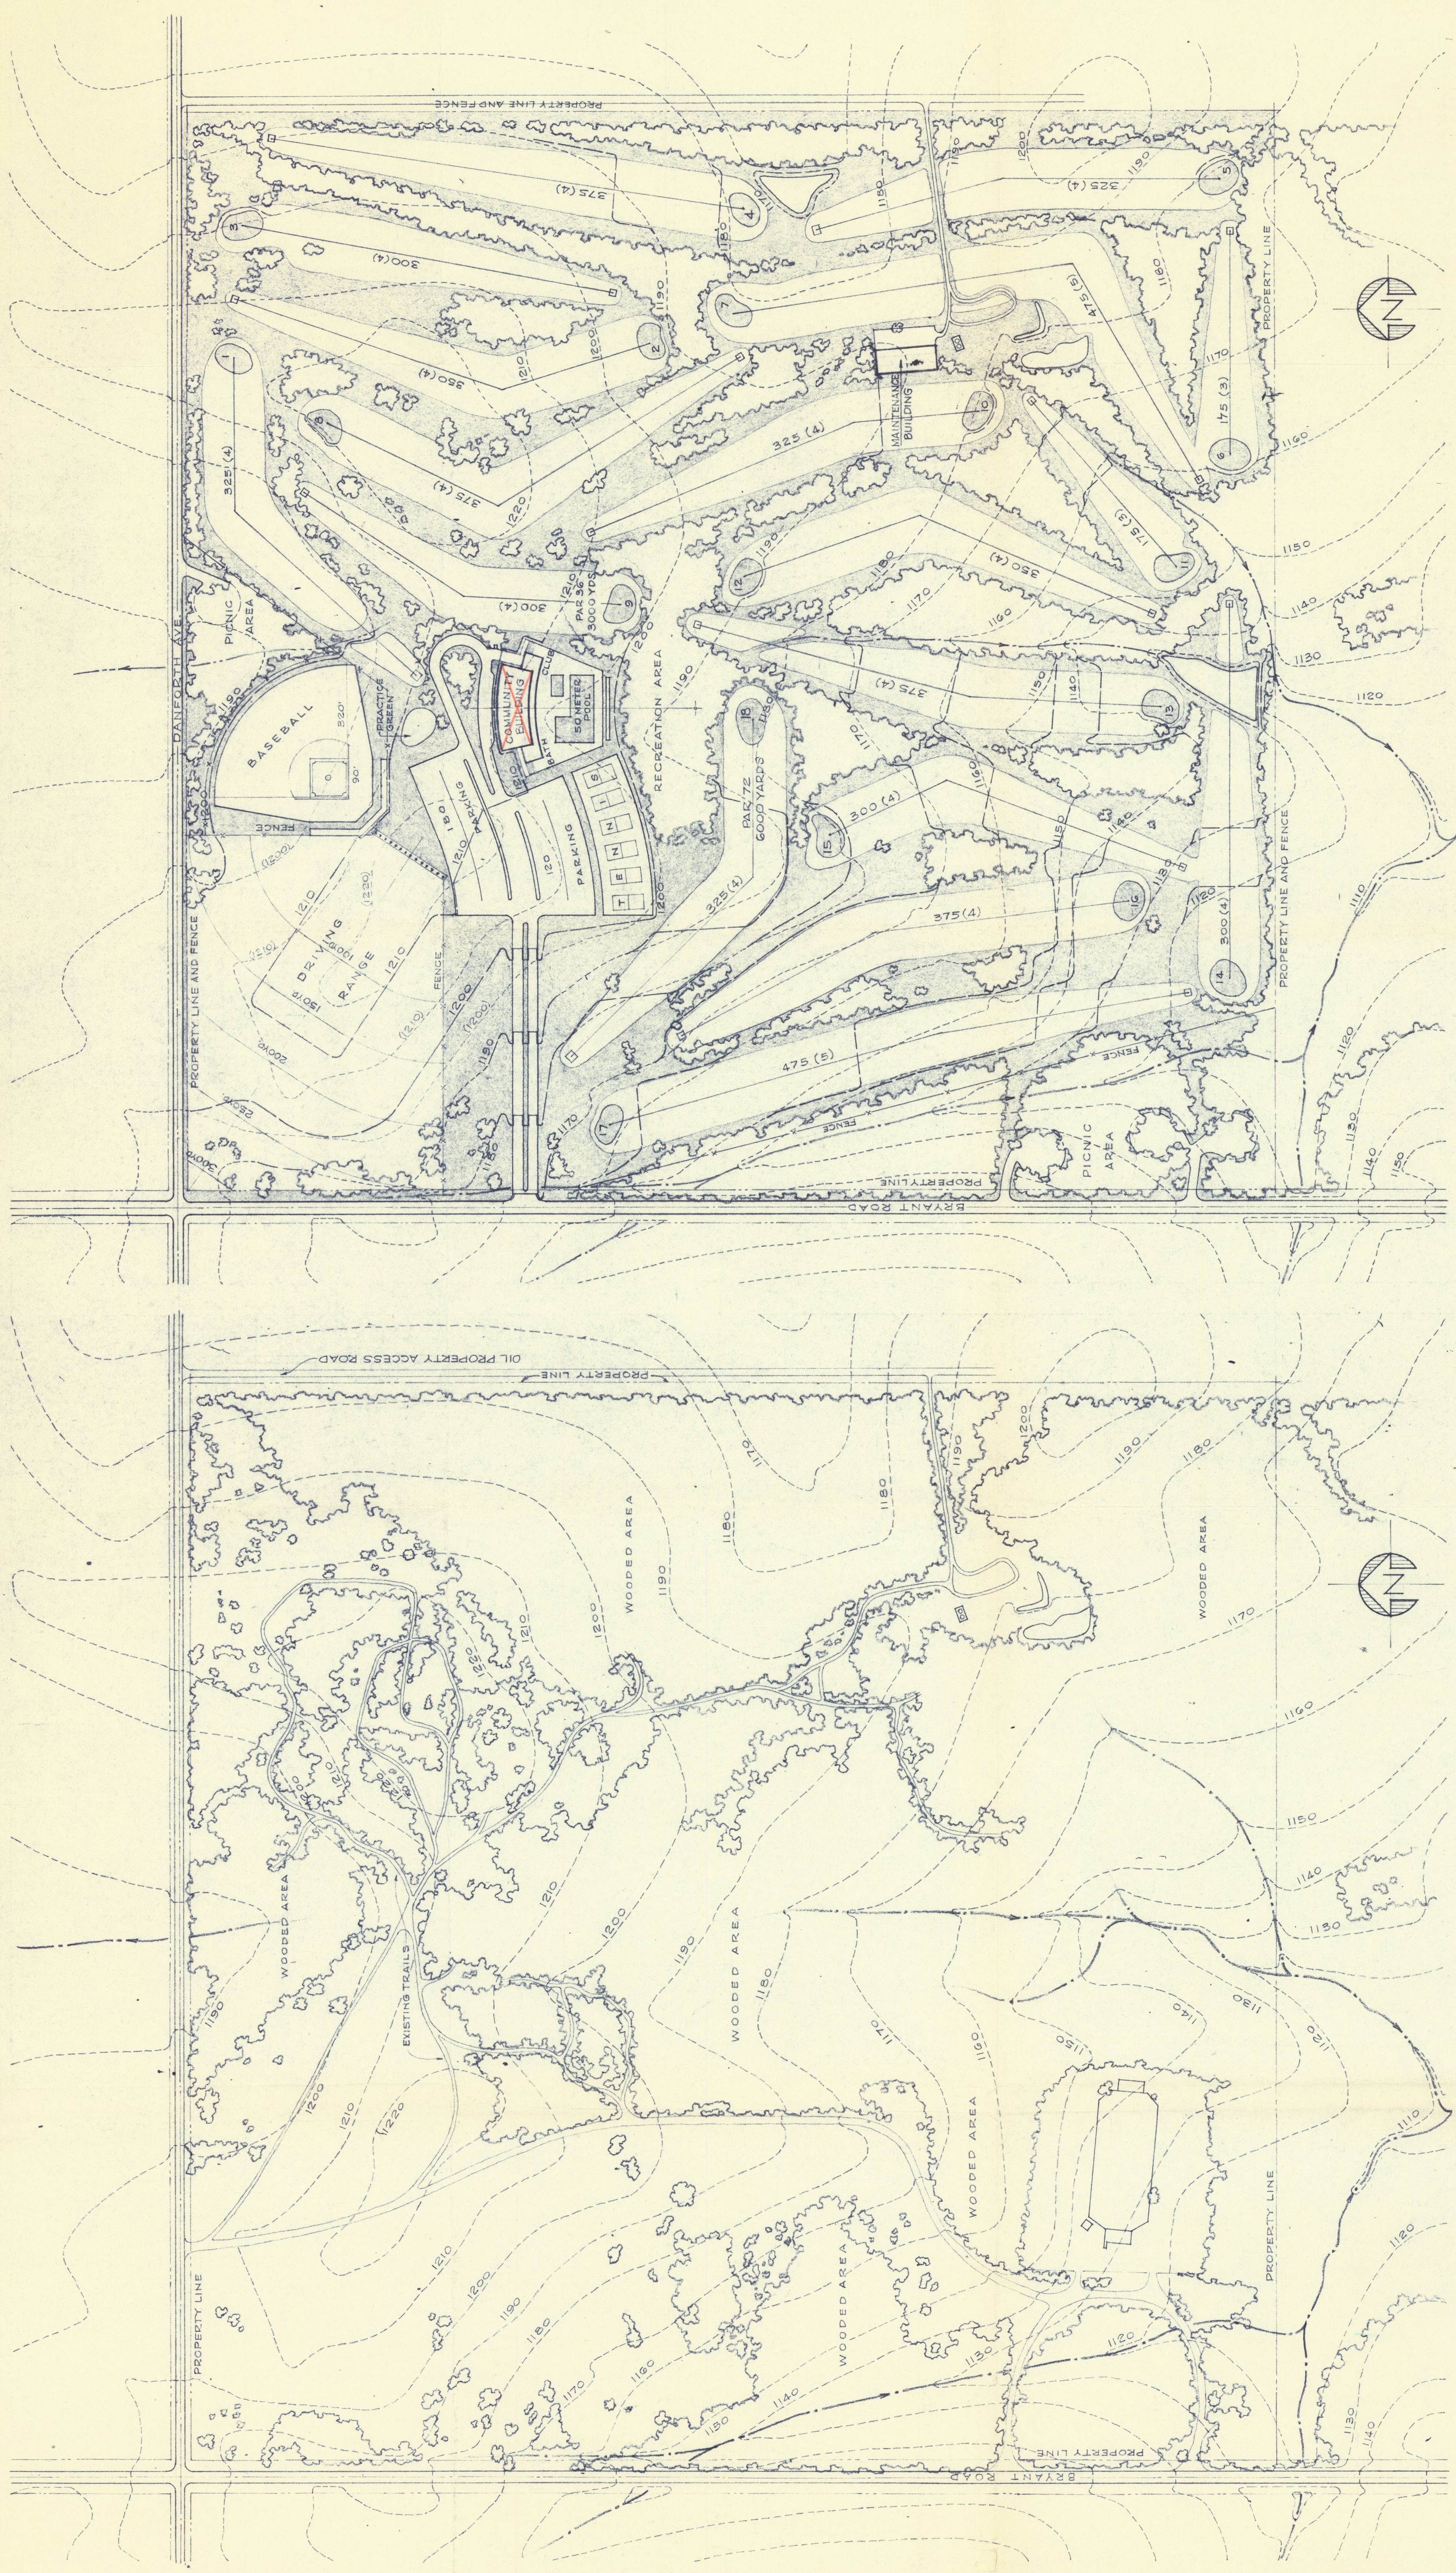

SCALE: 1" = 200'