


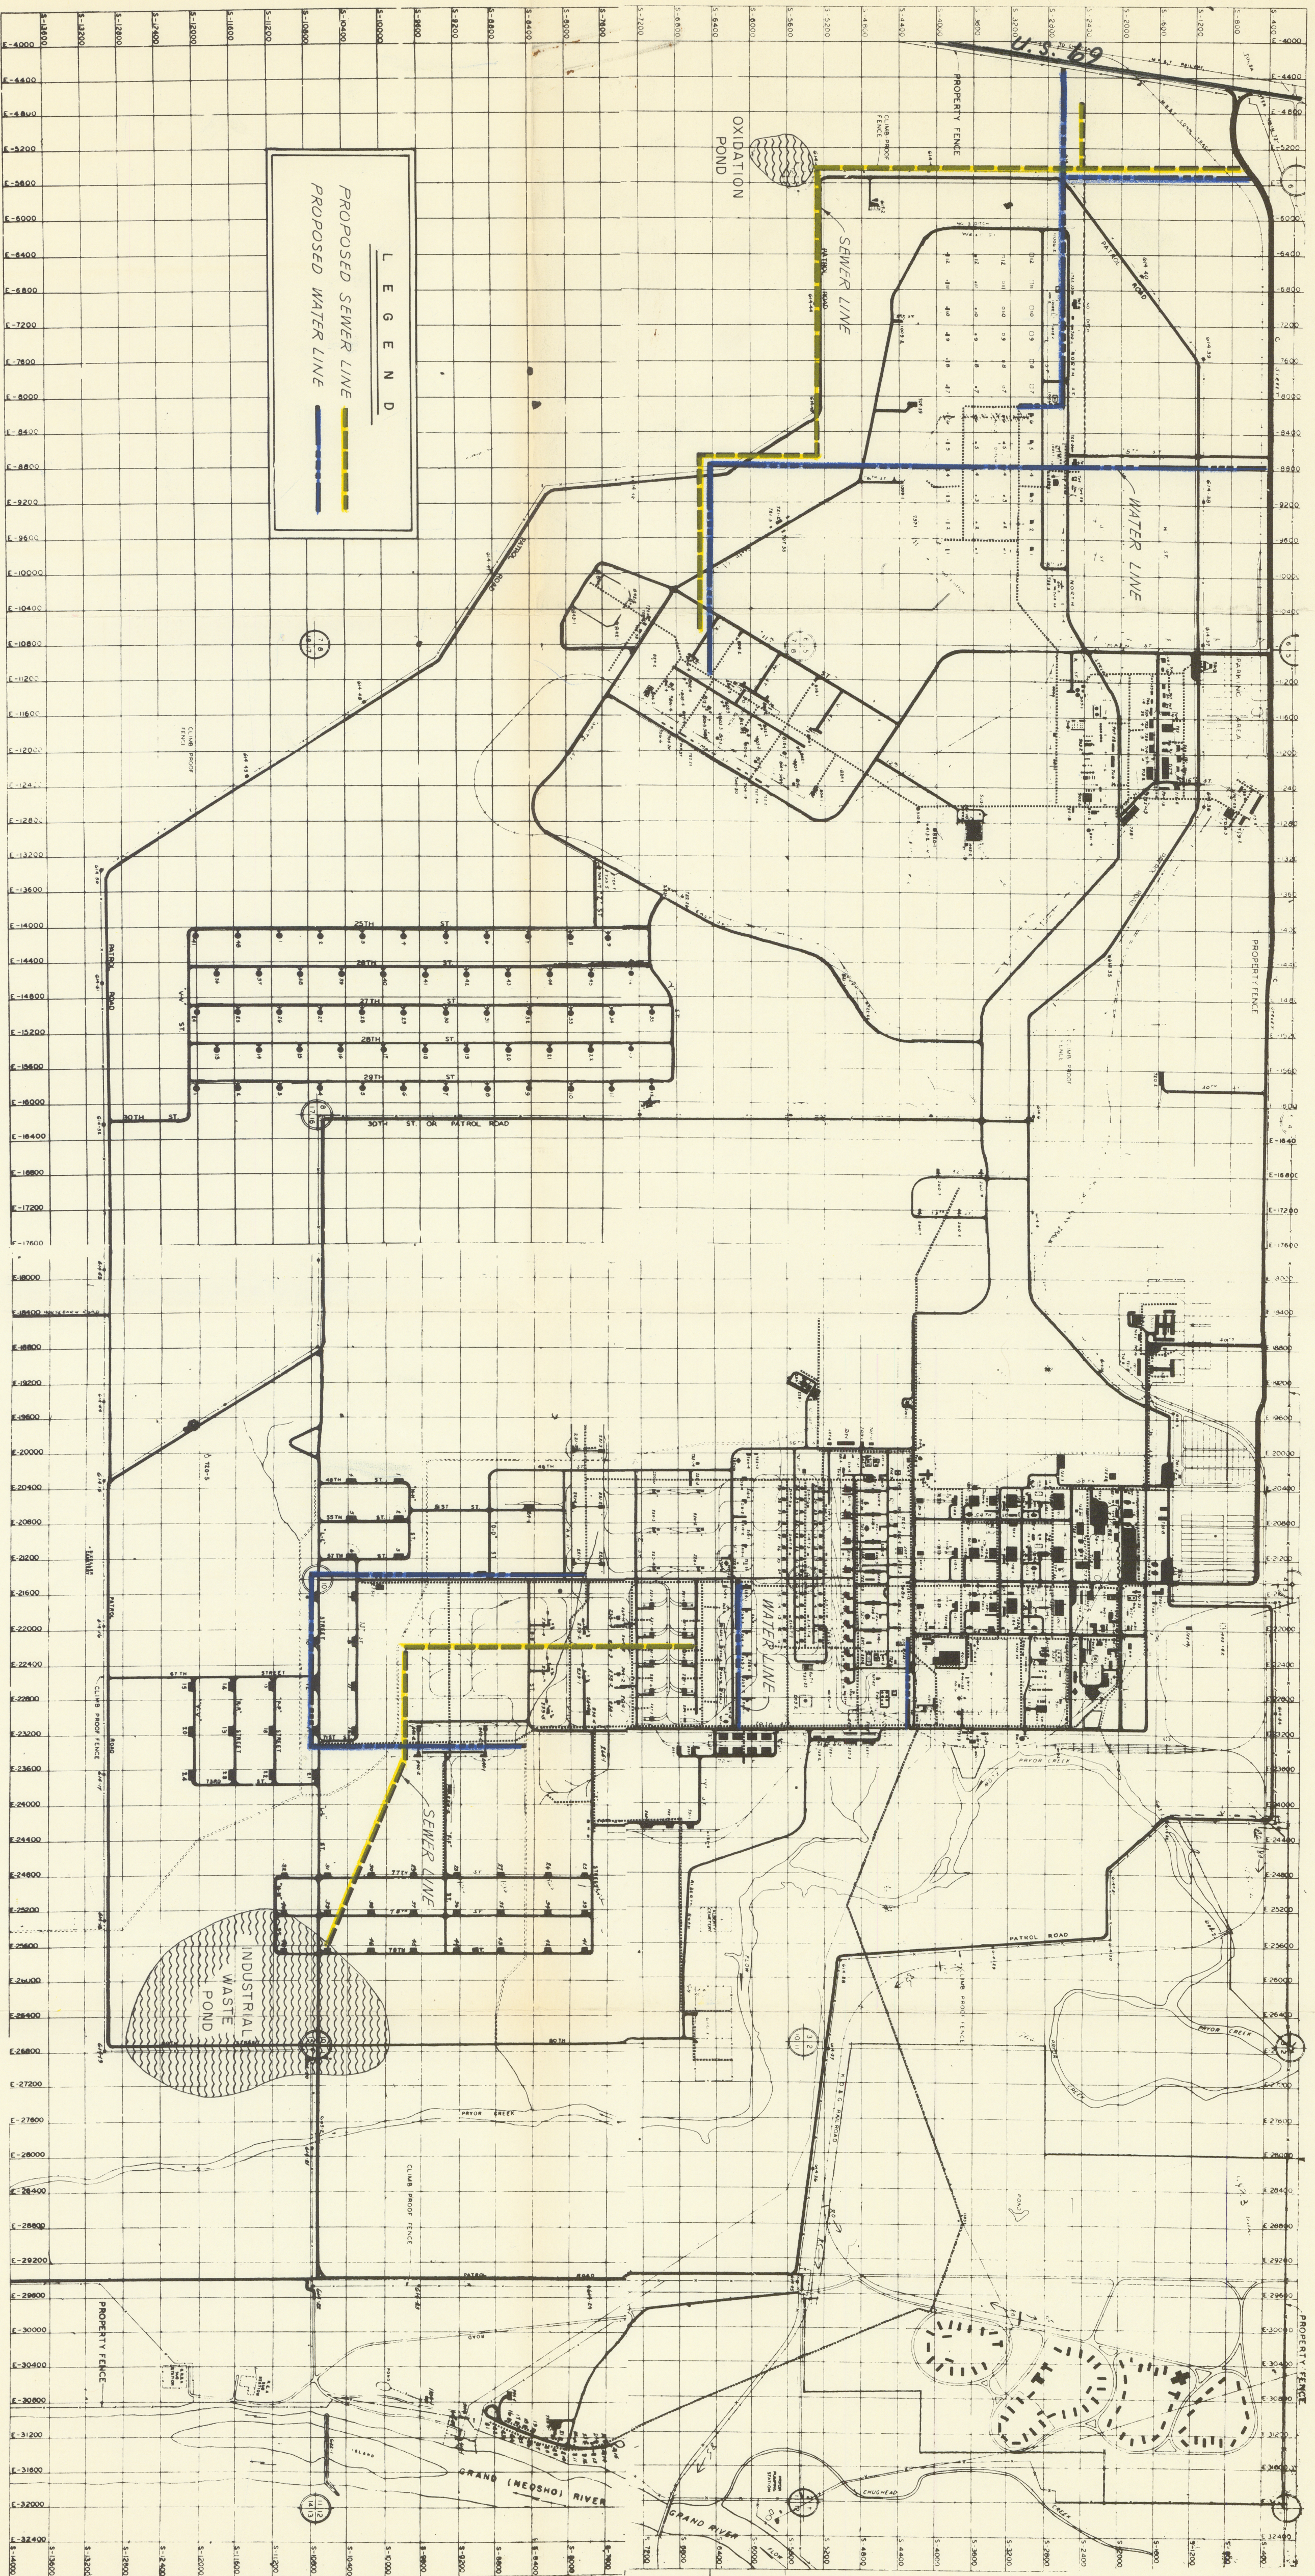

MID AMERICA INDUSTRIAL DISTRICT
PRYOR, OKLAHOMA
1ST PHASE IMPLEMENTATION
WATER-SEWER IMPROVEMENTS

Hudgins, Thompson, Ball and Associates, Inc.
ARCHITECTS • ENGINEERS • PLANNERS
1411 CLASSEN BLVD. OKLAHOMA CITY, OKLA.
700 MAYO BLDG. TULSA, OKLAHOMA