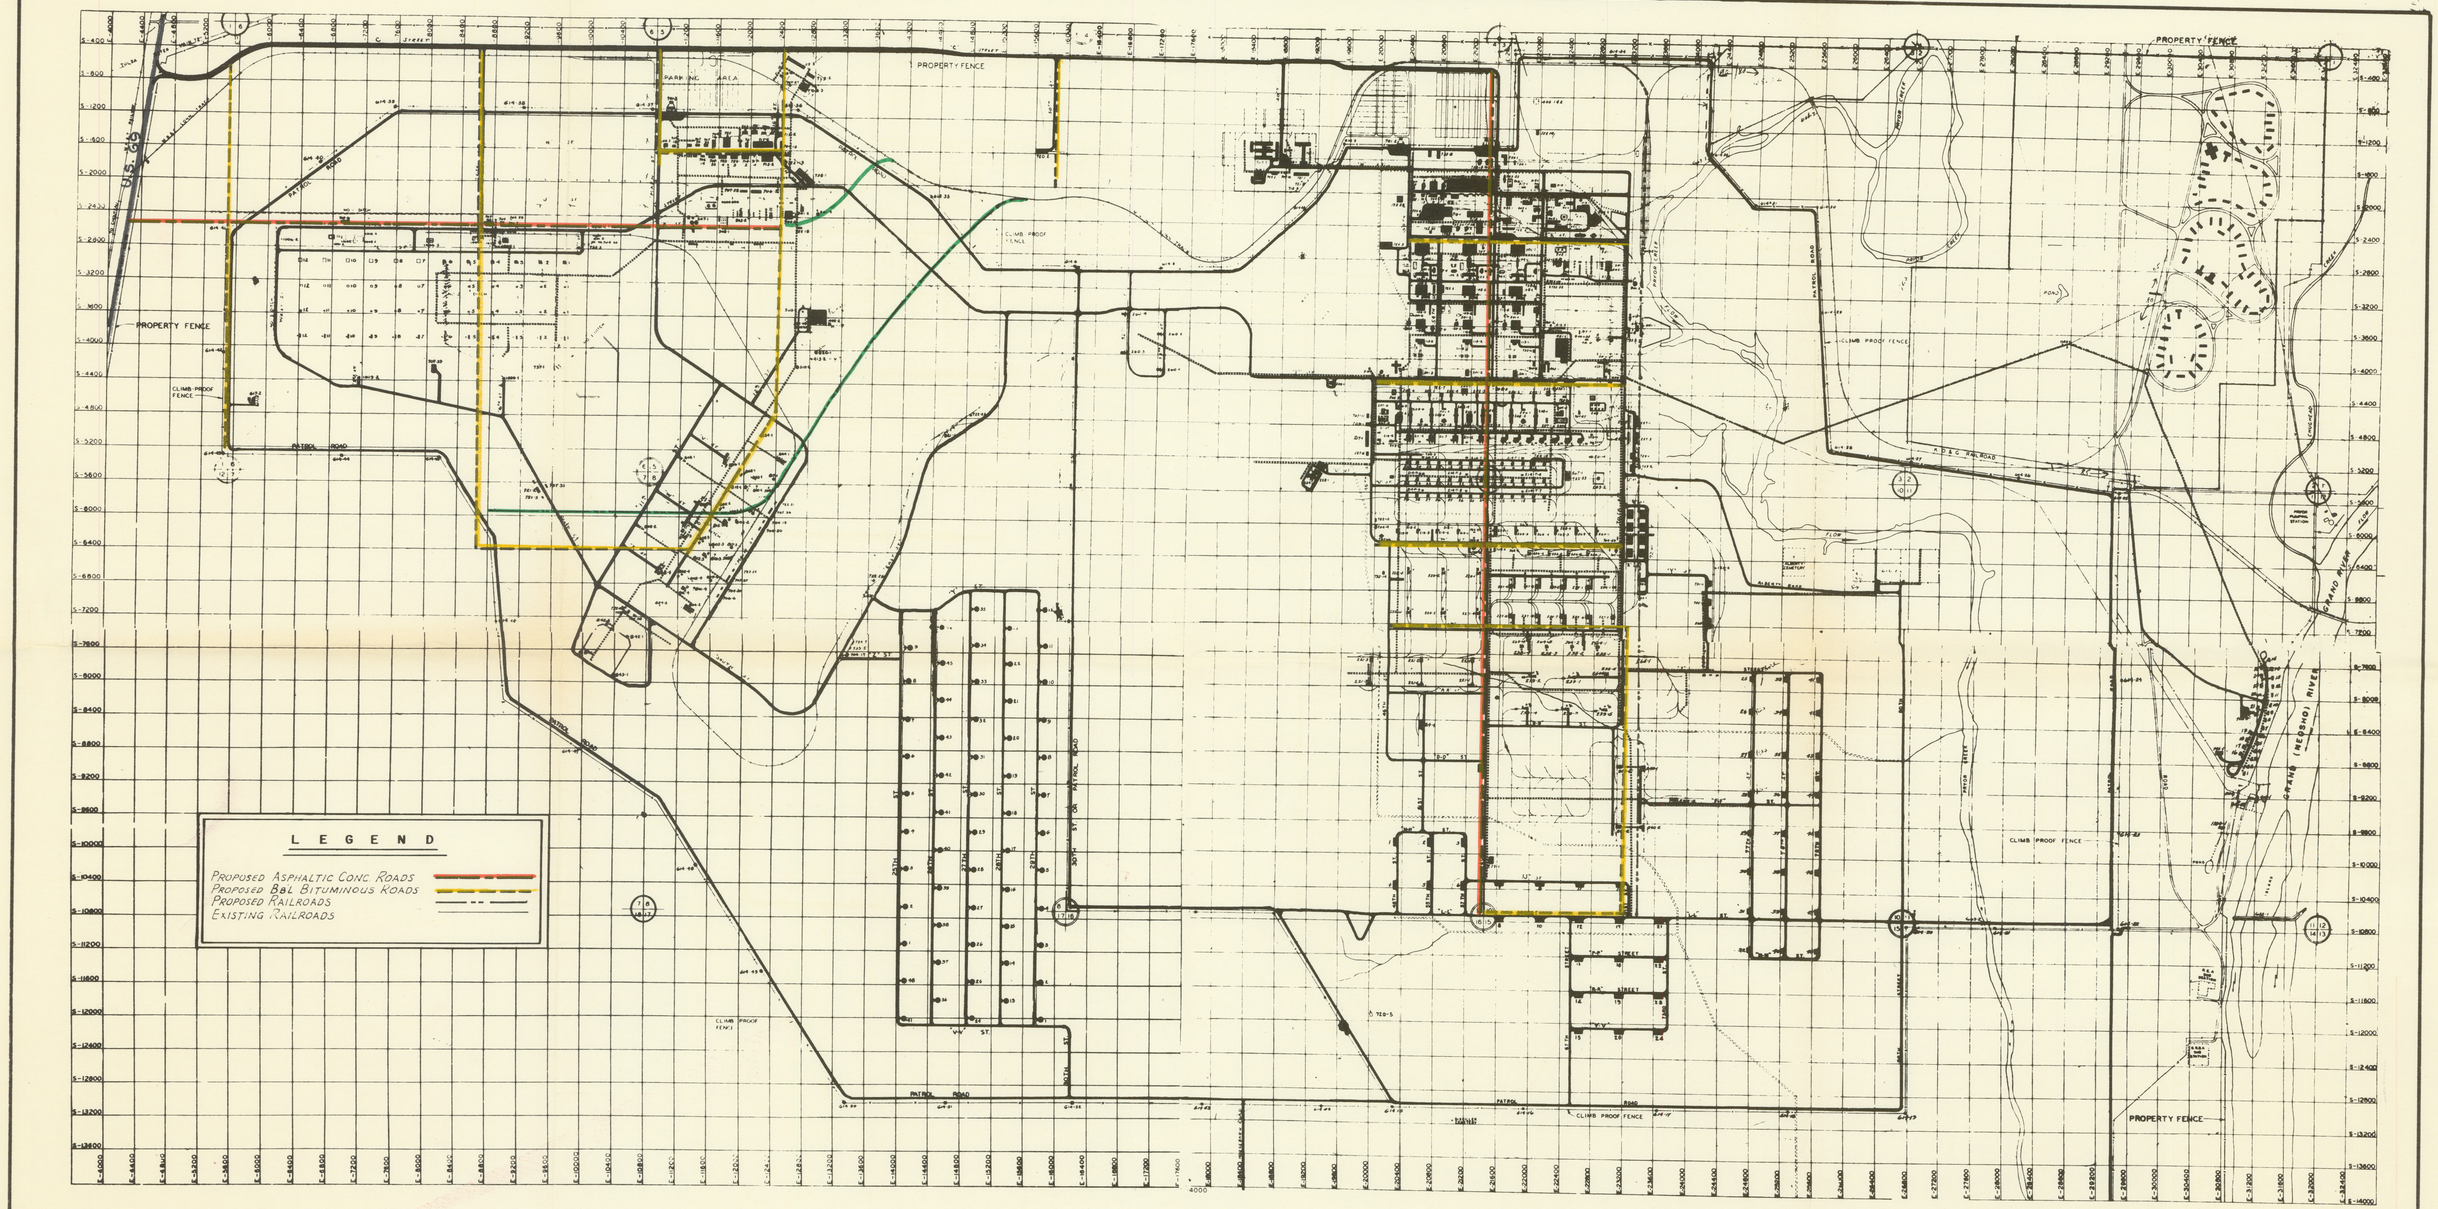

MID - AMERICA INDUSTRIAL DISTRICT
PRYOR, OKLAHOMA
1ST PHASE IMPLEMENTATION
STREETS - RAILROADS

Hudgins, Thompson, Ball and Associates, Inc.

ARCHITECTS • ENGINEERS • PLANNERS

1411 CLASSEN BLVD. OKLAHOMA CITY, OKLA.
700 MAYO BLDG. TULSA, OKLAHOMA