


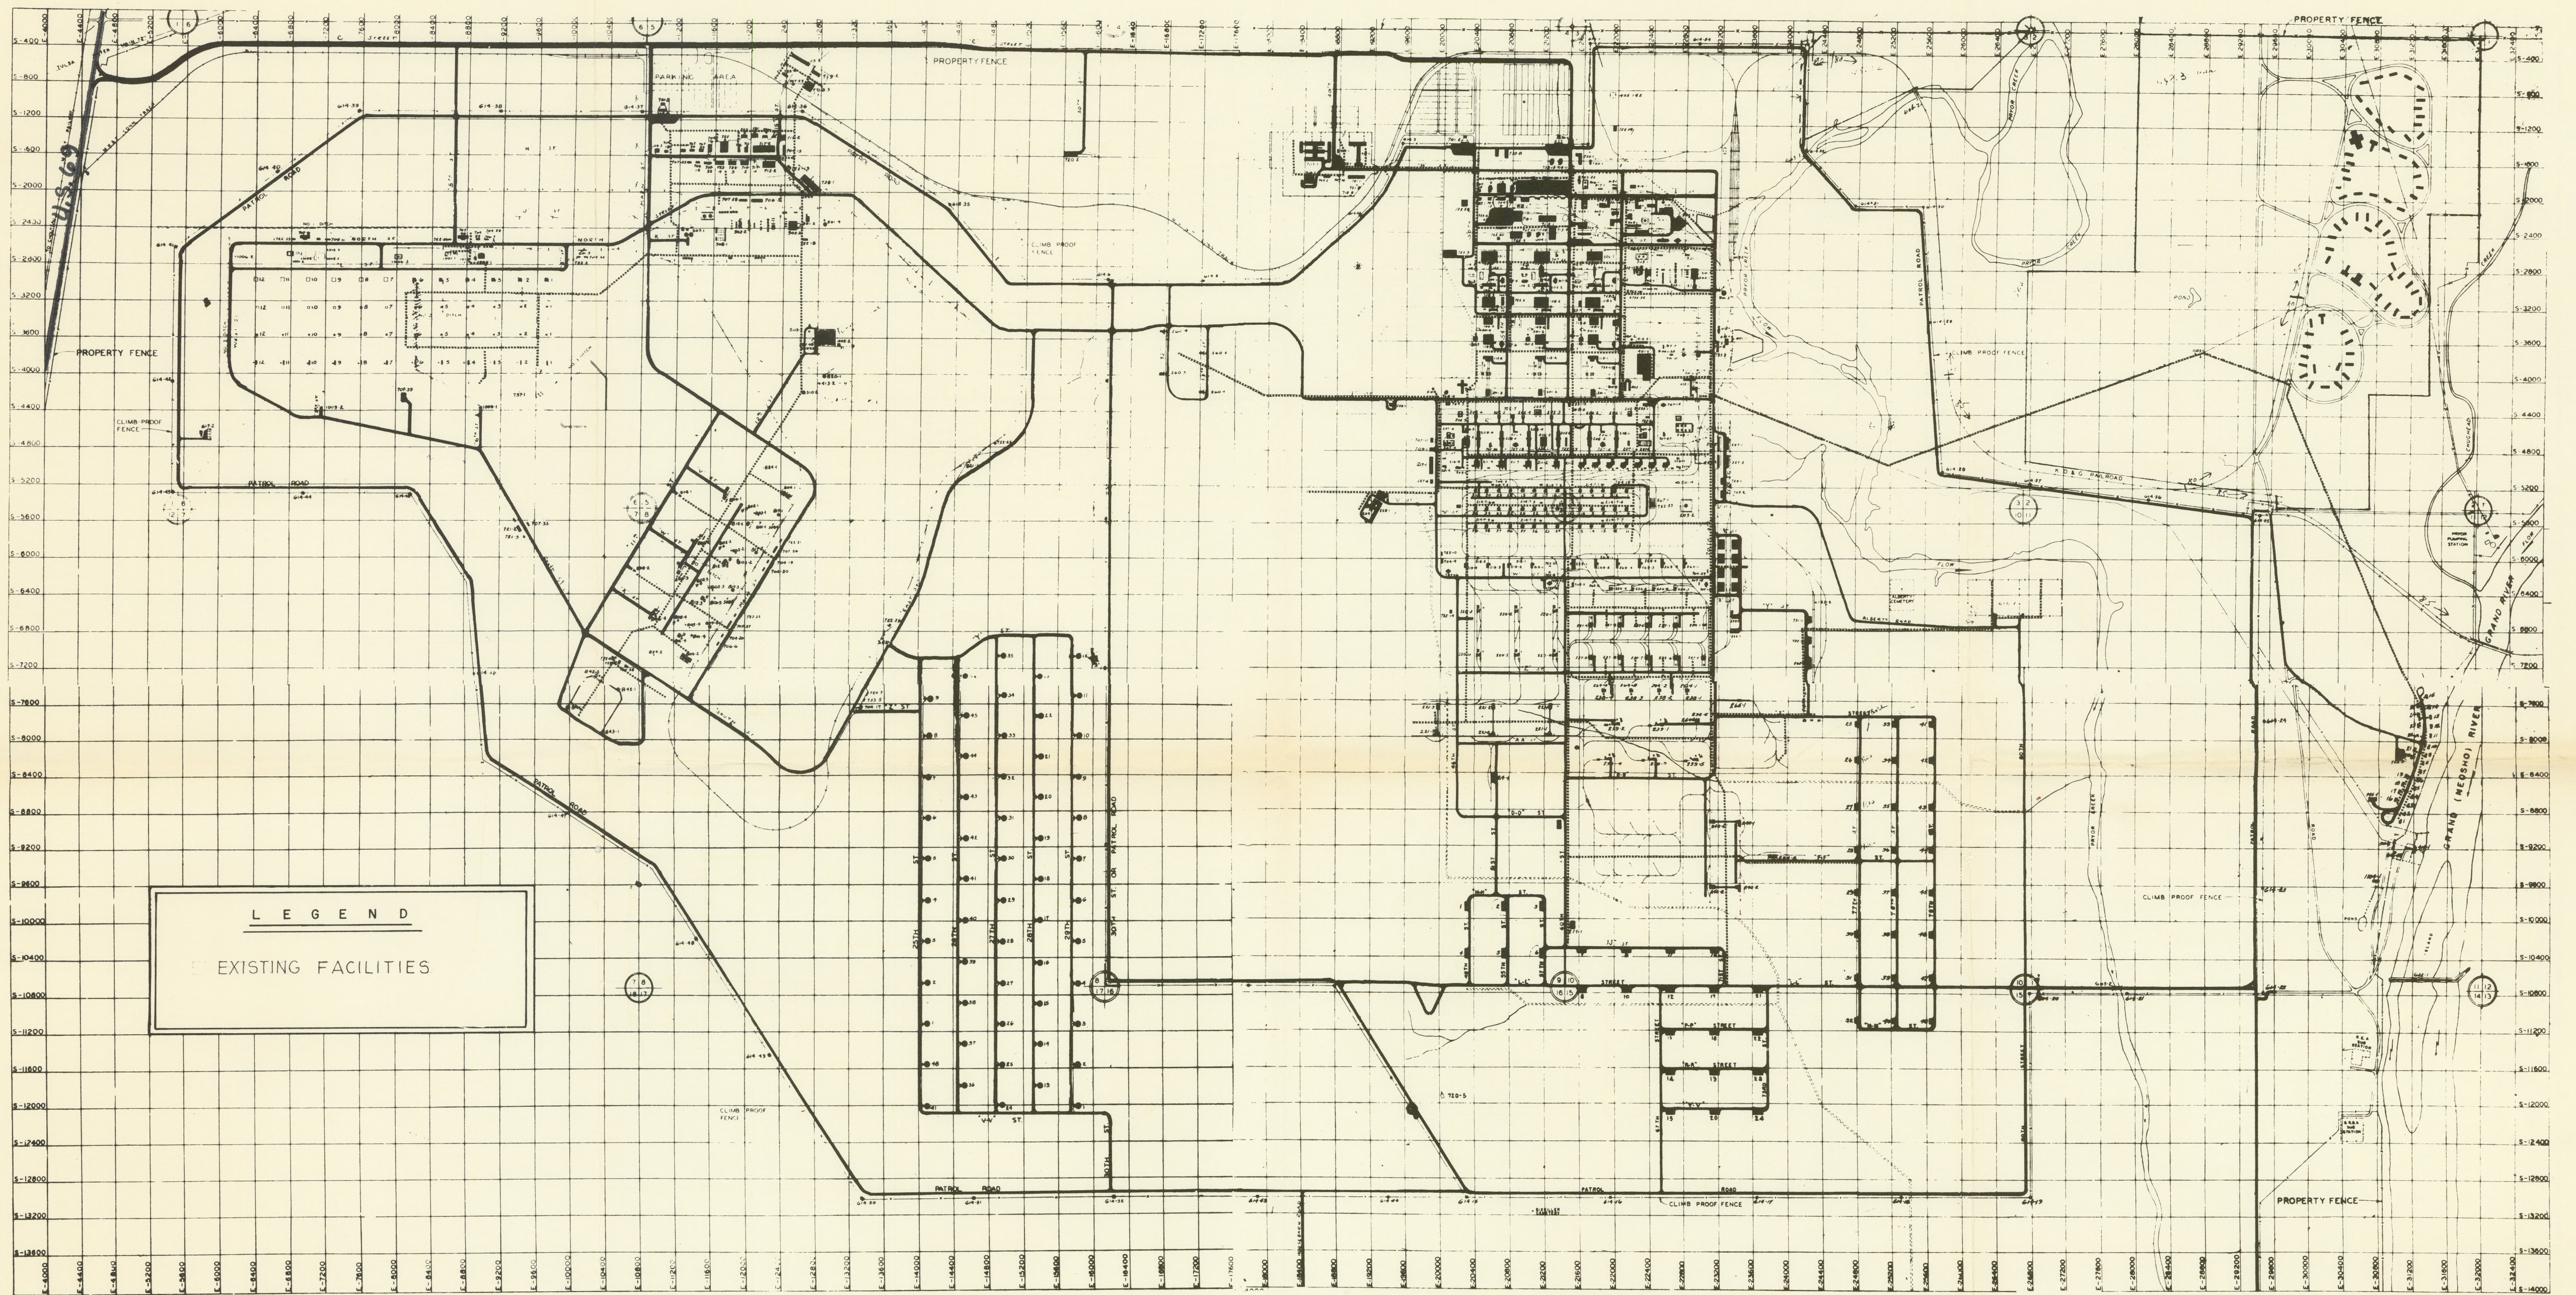

MID - AMERICA INDUSTRIAL DISTRICT PRYOR, OKLAHOMA

SITE PLAN

Hudgins, Thompson, Ball and Associates, Inc.

ARCHITECTS • ENGINEERS • PLANNERS

1411 CLASSEN BLVD. OKLAHOMA CITY, OKLA.
700 MAYO BLDG. TULSA, OKLAHOMA