


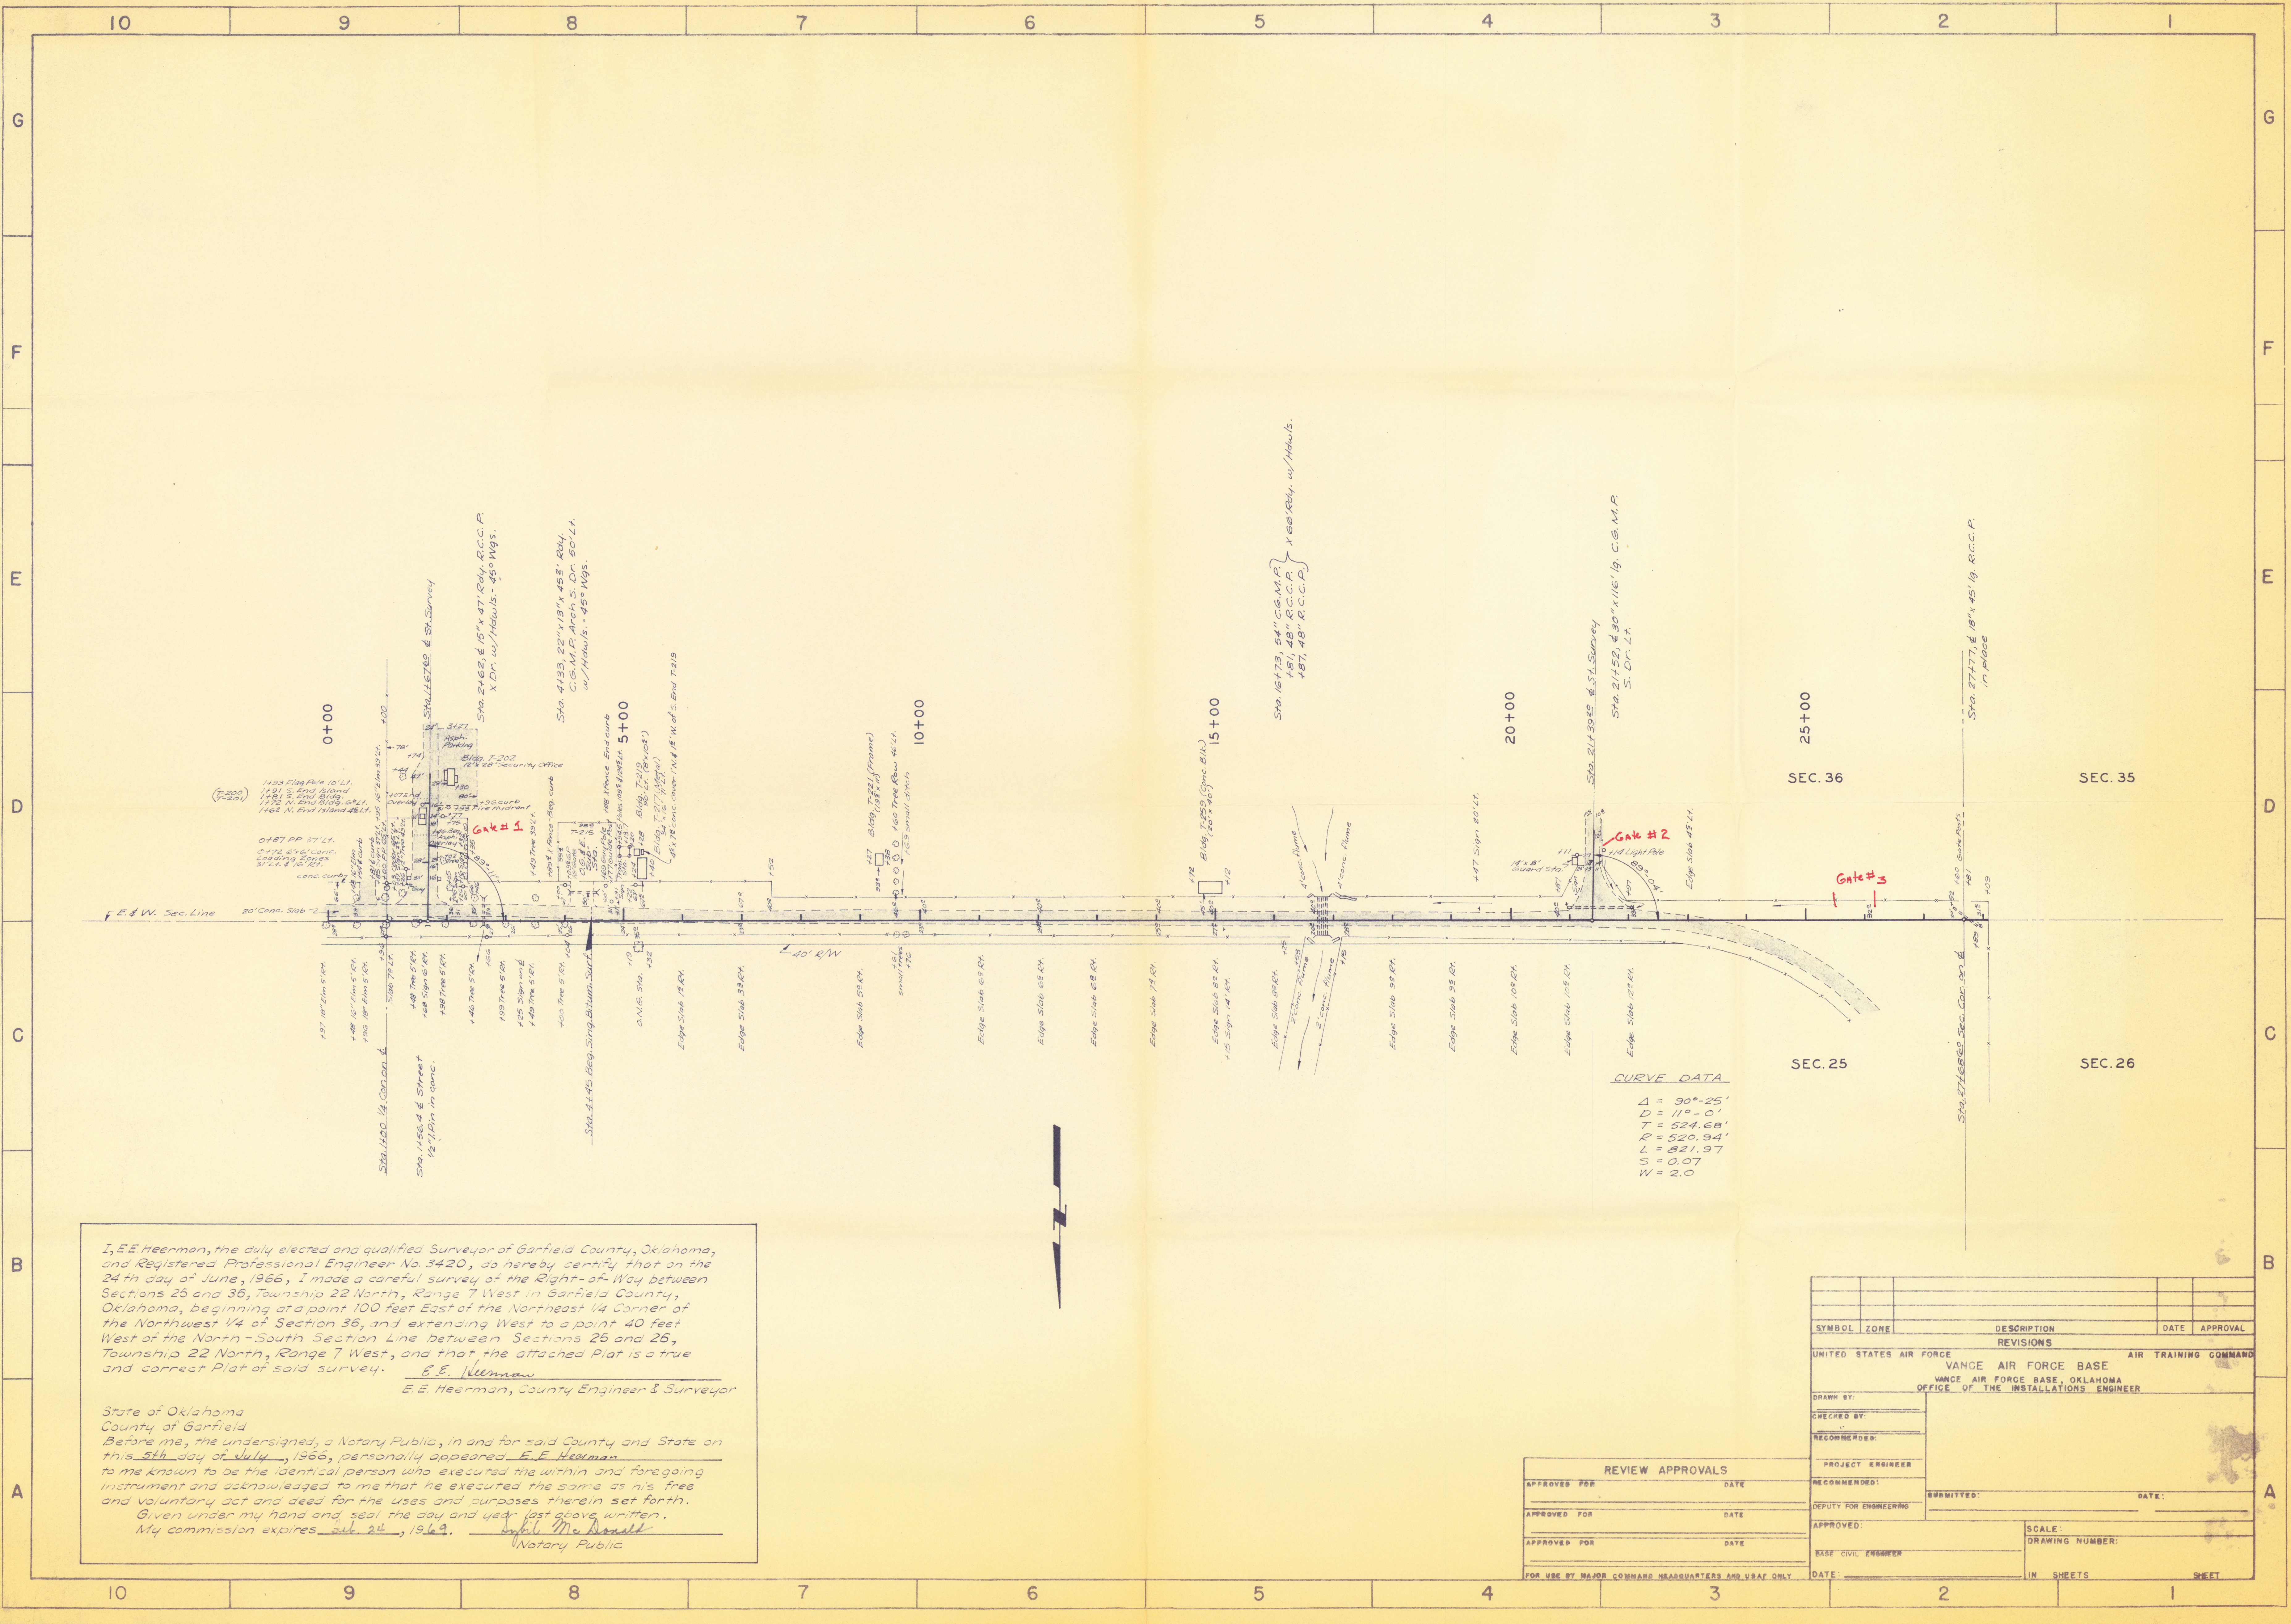

I, E.E. Heerman, the duly elected and qualified Surveyor of Garfield County, Oklahoma, and Registered Professional Engineer No. 3420, do hereby certify that on the 24th day of June, 1966, I made a careful survey of the Right-of-Way between Sections 25 and 36, Township 22 North, Range 7 West in Garfield County, Oklahoma, beginning at a point 100 feet East of the Northeast 1/4 Corner of the Northwest 1/4 of Section 36, and extending West to a point 40 feet West of the North-South Section Line between Sections 25 and 26, Township 22 North, Range 7 West, and that the attached Plat is a true and correct Plat of said survey.

E.E. Heerman
E.E. Heerman, County Engineer & Surveyor

State of Oklahoma
County of Garfield
Before me, the undersigned, a Notary Public, in and for said County and State on this 5th day of July, 1966, personally appeared E.E. Heerman
to me known to be the identical person who executed the within and foregoing instrument and acknowledged to me that he executed the same as his free and voluntary act and deed for the uses and purposes therein set forth.
Given under my hand and seal the day and year last above written.
My commission expires Jul 24, 1969.

Notary Public

CURVE DATA
 $\Delta = 90^\circ - 25'$
 $D = 11^\circ - 0'$
 $T = 524.68'$
 $R = 520.94'$
 $L = 821.97'$
 $S = 0.07'$
 $W = 2.0'$

REVIEW APPROVALS	
APPROVED FOR	DATE
APPROVED FOR	DATE
APPROVED FOR	DATE
FOR USE BY MAJOR COMMAND HEADQUARTERS AND VBAT ONLY	

SYMBOL		ZONE	DESCRIPTION	DATE	APPROVAL
REVISIONS					
UNITED STATES AIR FORCE VANCE AIR FORCE BASE AIR TRAINING COMMAND					
VANCE AIR FORCE BASE, OKLAHOMA OFFICE OF THE INSTALLATIONS ENGINEER					
DRAWN BY:					
CHECKED BY:					
RECOMMENDED:					
PROJECT ENGINEER					
RECOMMENDED:					
DEPUTY FOR ENGINEERING					
APPROVED:					
BASE CIVIL ENGINEER					
DATE:					
SCALE:					
DRAWING NUMBER:					
IN SHEETS					
SHEET					