



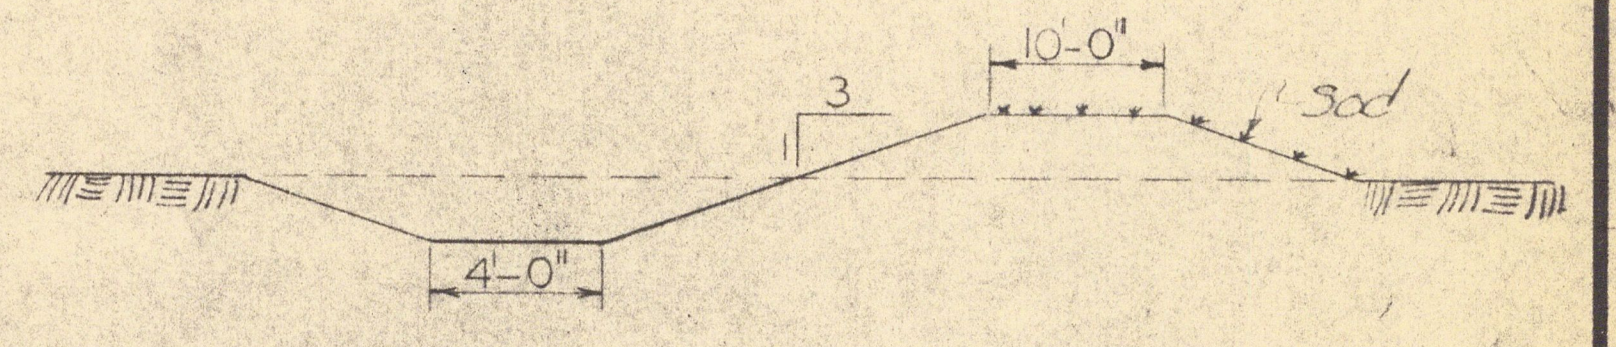

DIKE TYPICAL SECTION

CROWDER, OKLAHOMA

PITTSBURG COUNTY PUBLIC WORKS AUTHORITY	
Rev. March 1964	
RESERVOIR LAYOUT	
COLLINS, FLOOD & ASSOCIATES	
ARCHITECTS & ENGINEERS	
ARDMORE AND MCLESTER, OKLAHOMA	
CHECKED	DRAWN
DATE	SHEET 3
OF 23	

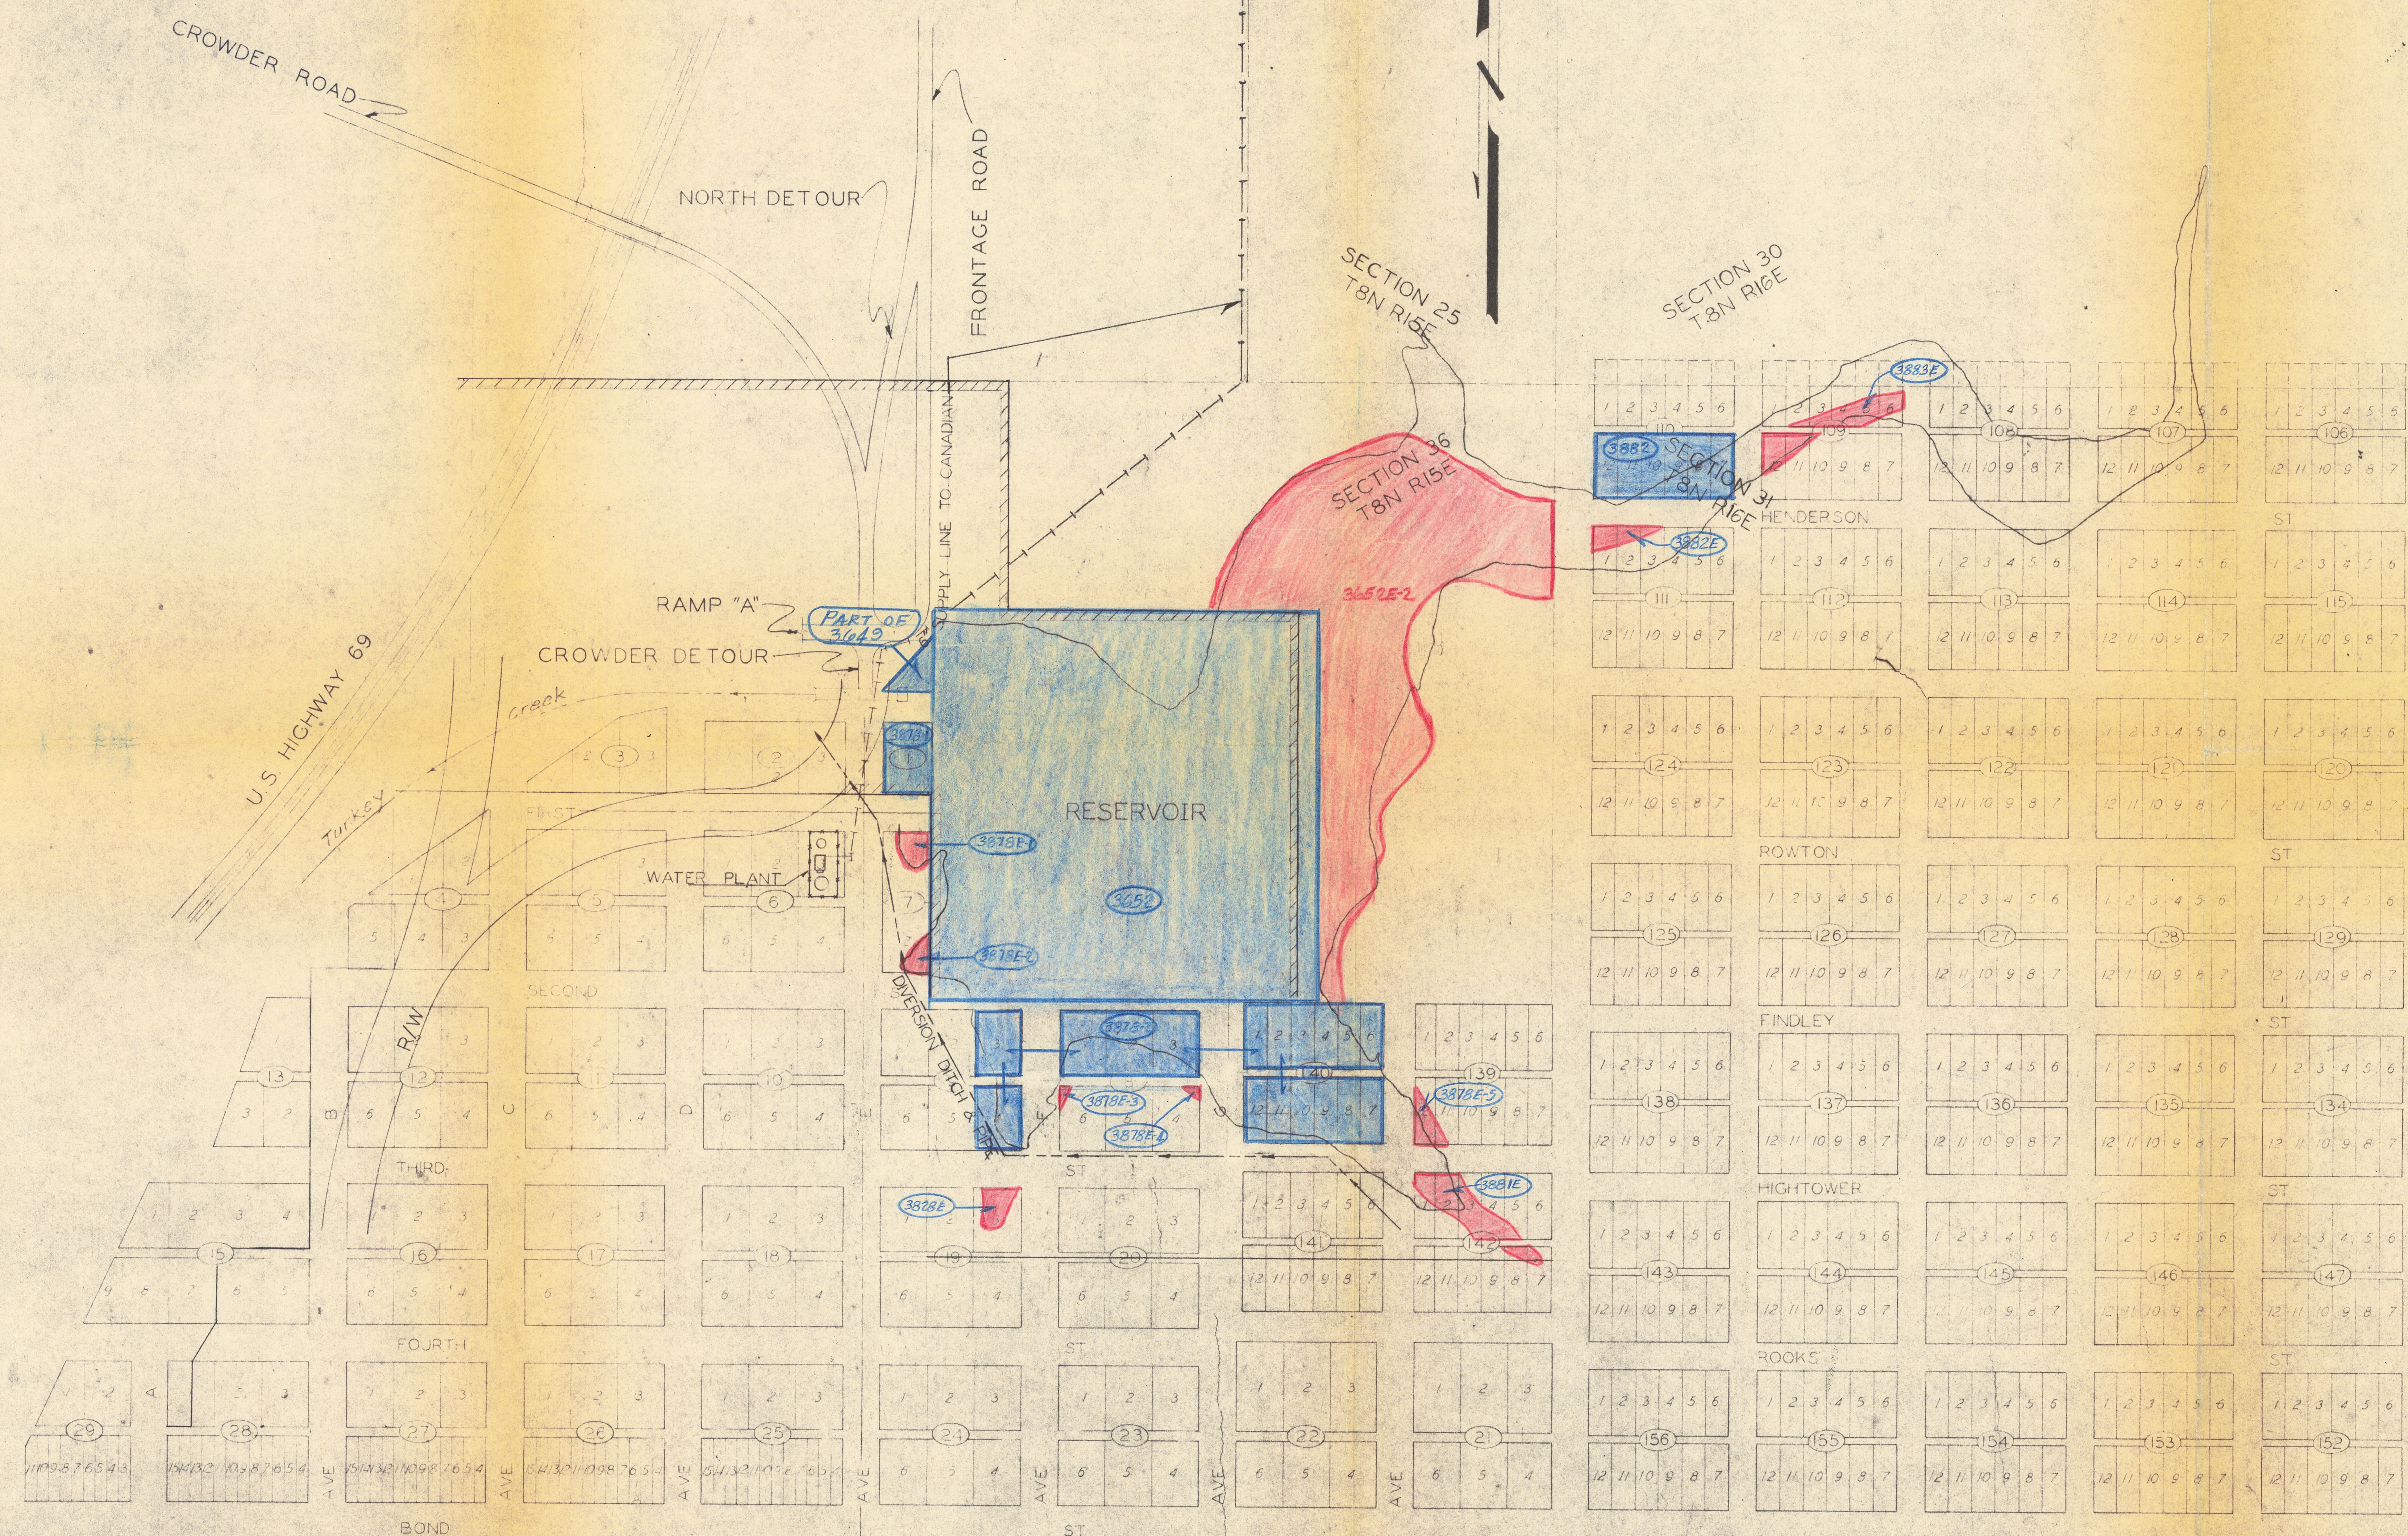