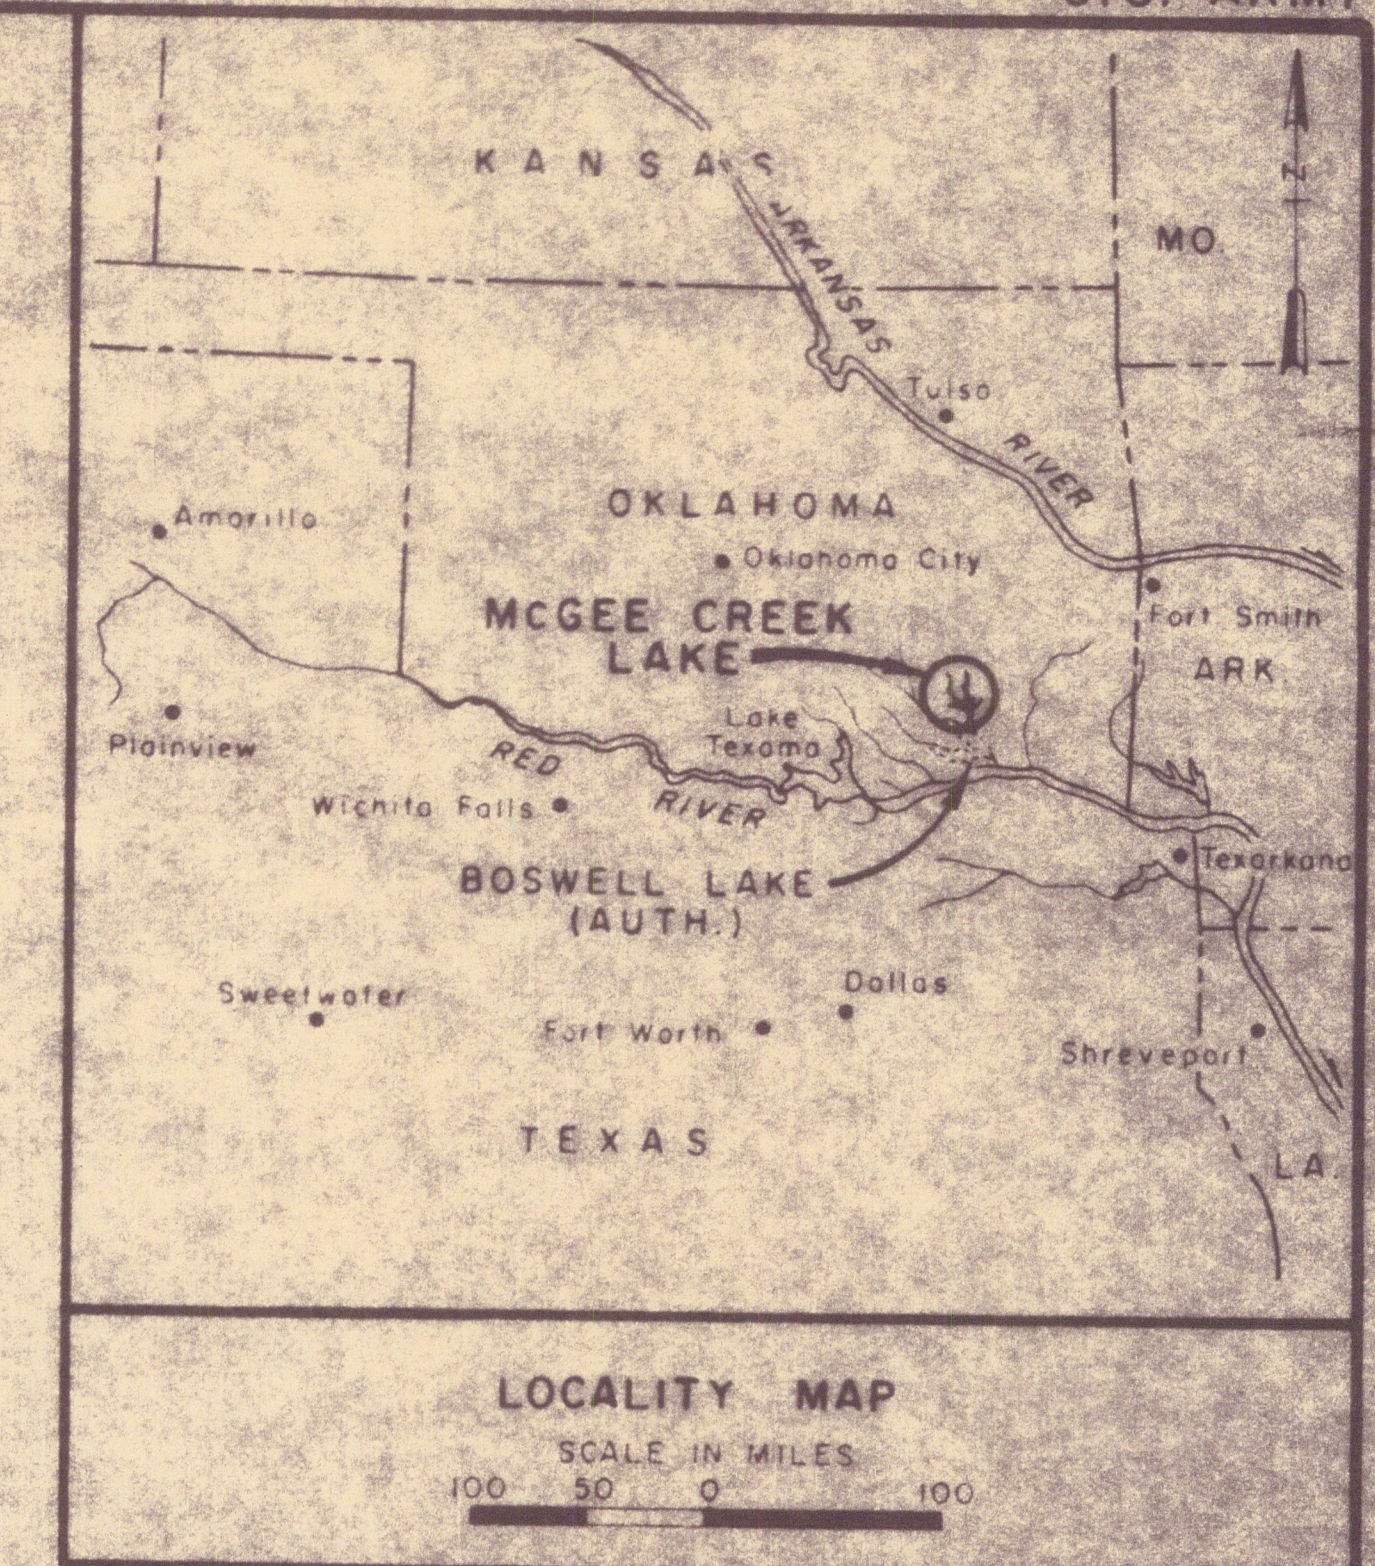
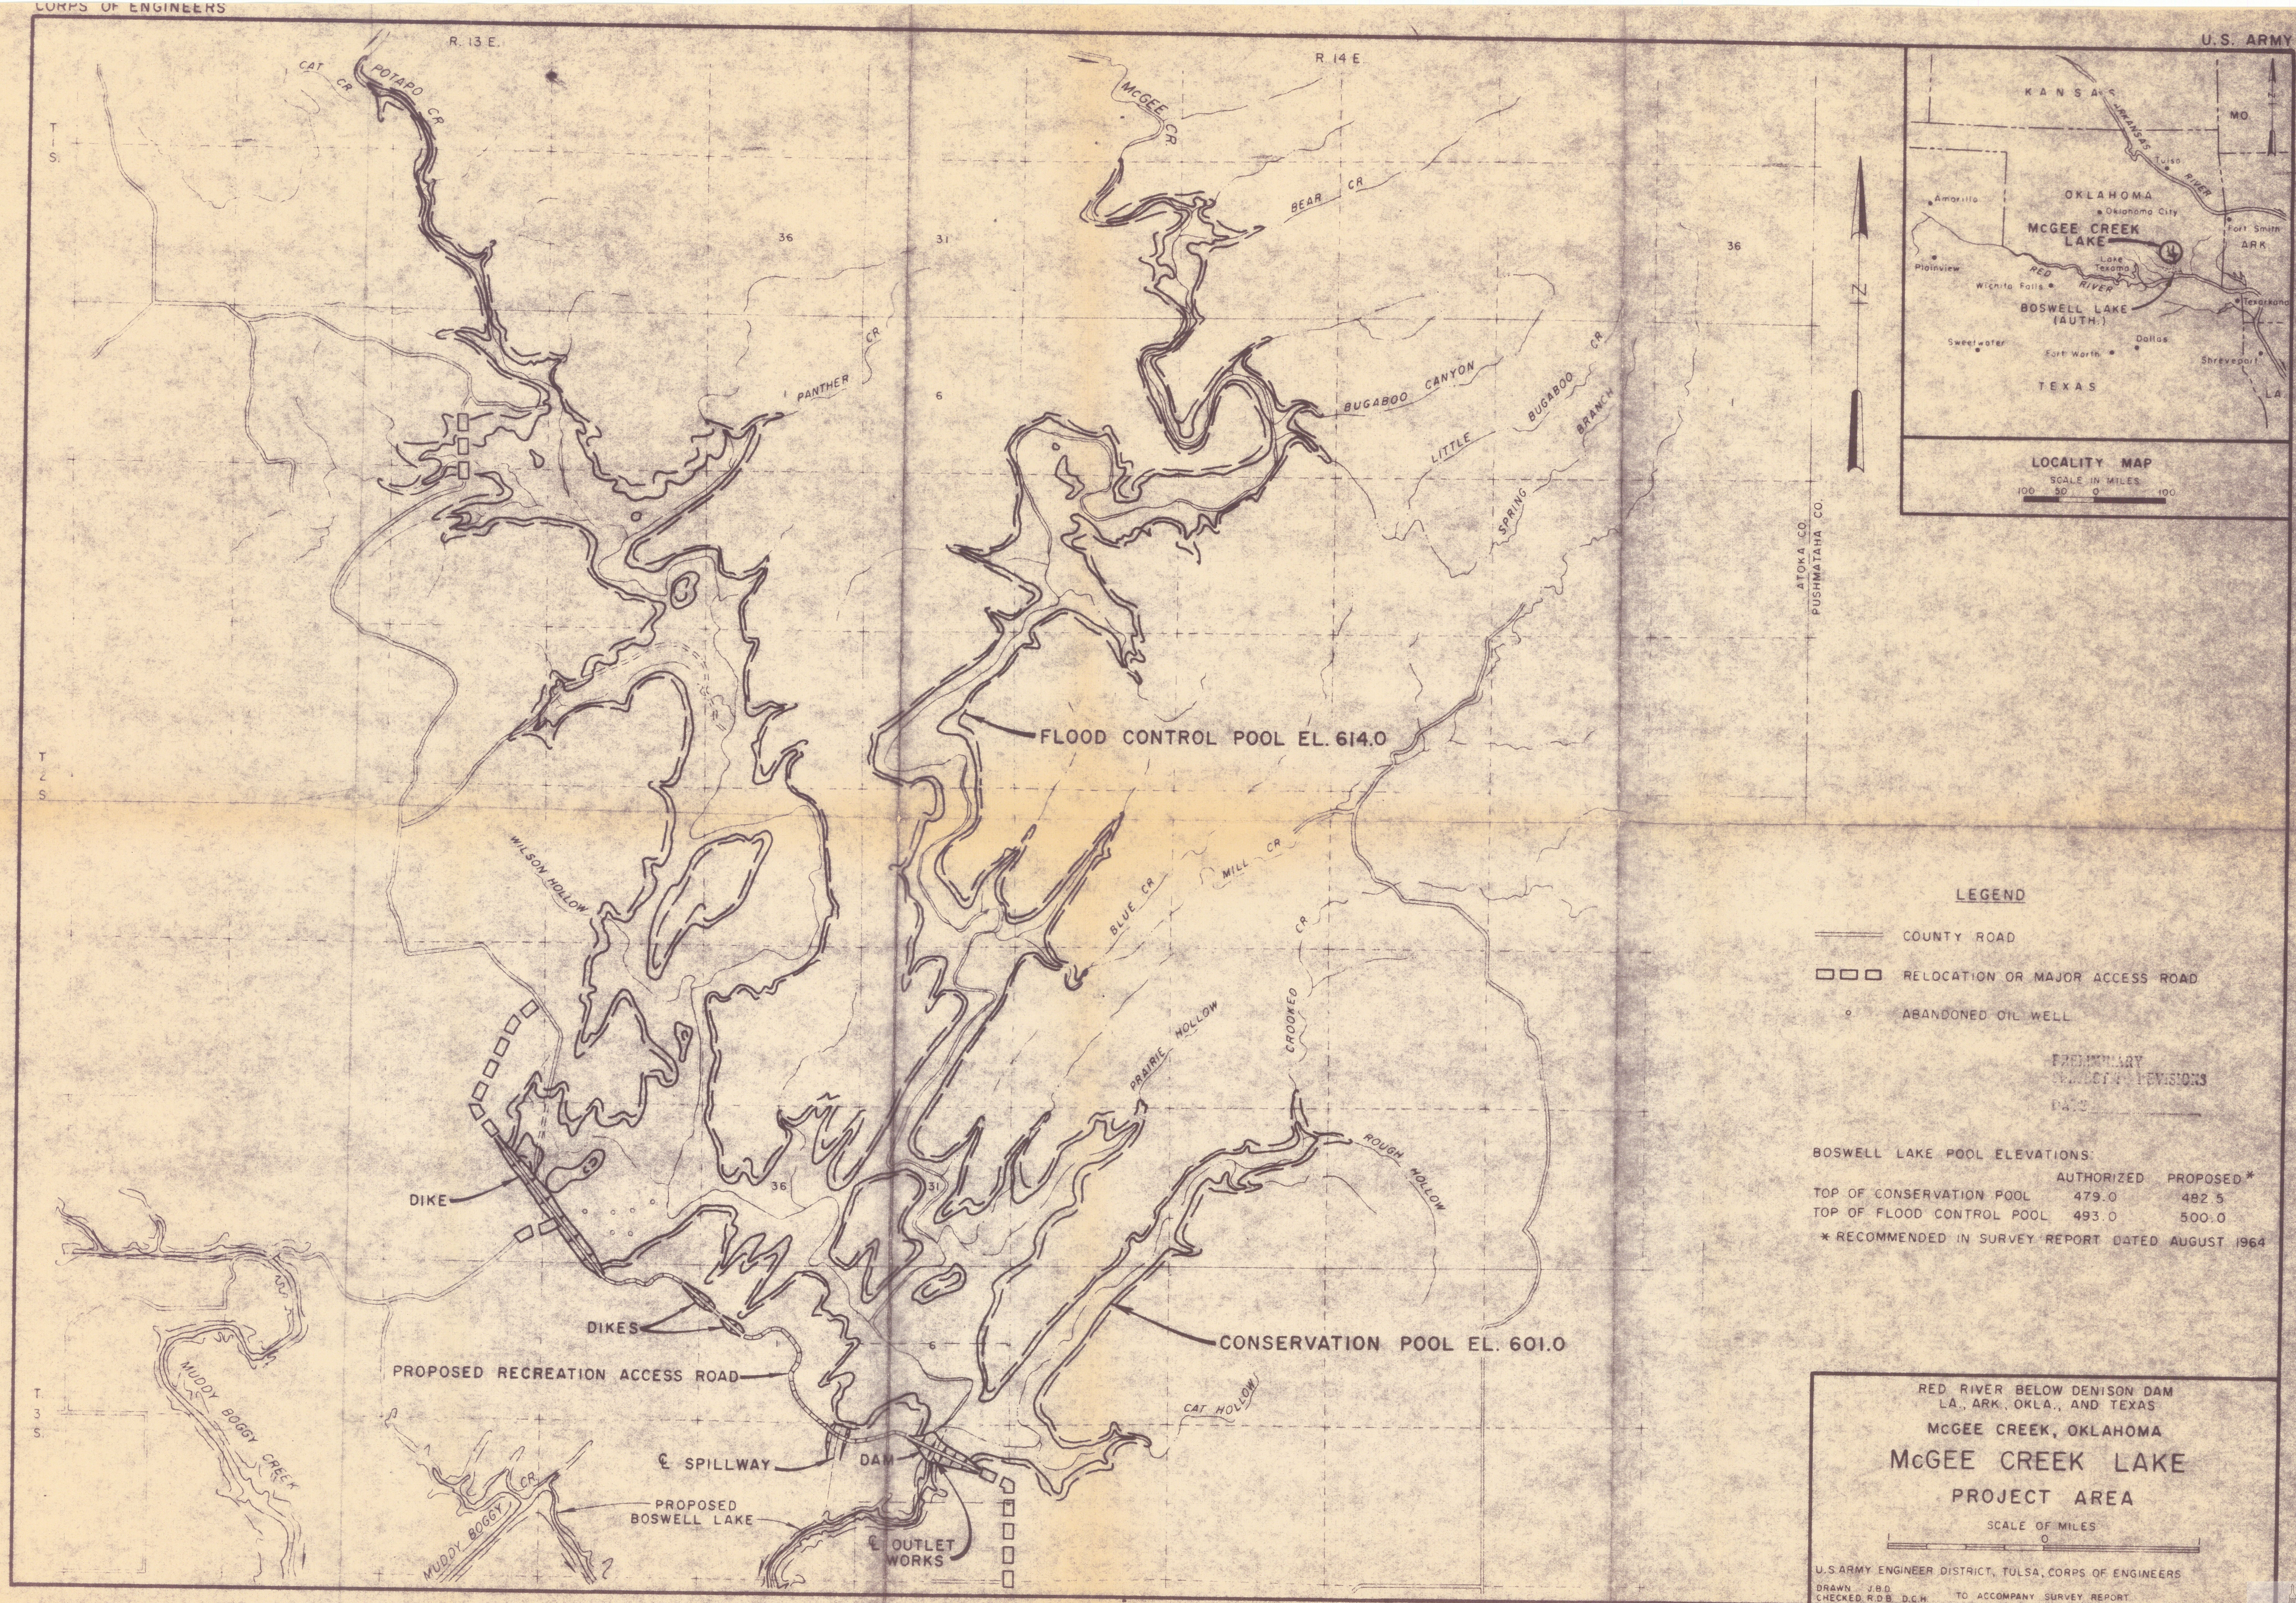


**LEGEND**

- ==== COUNTY ROAD
- RELOCATION OR MAJOR ACCESS ROAD
- ABANDONED OIL WELL

PRELIMINARY
DESIGN REVISIONS
PAGE

BOSWELL LAKE POOL ELEVATIONS:

	AUTHORIZED	PROPOSED*
TOP OF CONSERVATION POOL	479.0	482.5
TOP OF FLOOD CONTROL POOL	493.0	500.0

* RECOMMENDED IN SURVEY REPORT DATED AUGUST 1964

RED RIVER BELOW DENISON DAM
LA., ARK., OKLA., AND TEXAS
McGEE CREEK LAKE
PROJECT AREA

SCALE OF MILES
0 50 100

U.S. ARMY ENGINEER DISTRICT, TULSA, CORPS OF ENGINEERS
DRAWN: J.B.D. TO ACCOMPANY SURVEY REPORT
CHECKED: R.D.B. D.C.H.