PRINTS ISSUED		
NO	TO	DATE
1	M.E.C.	3/10/75

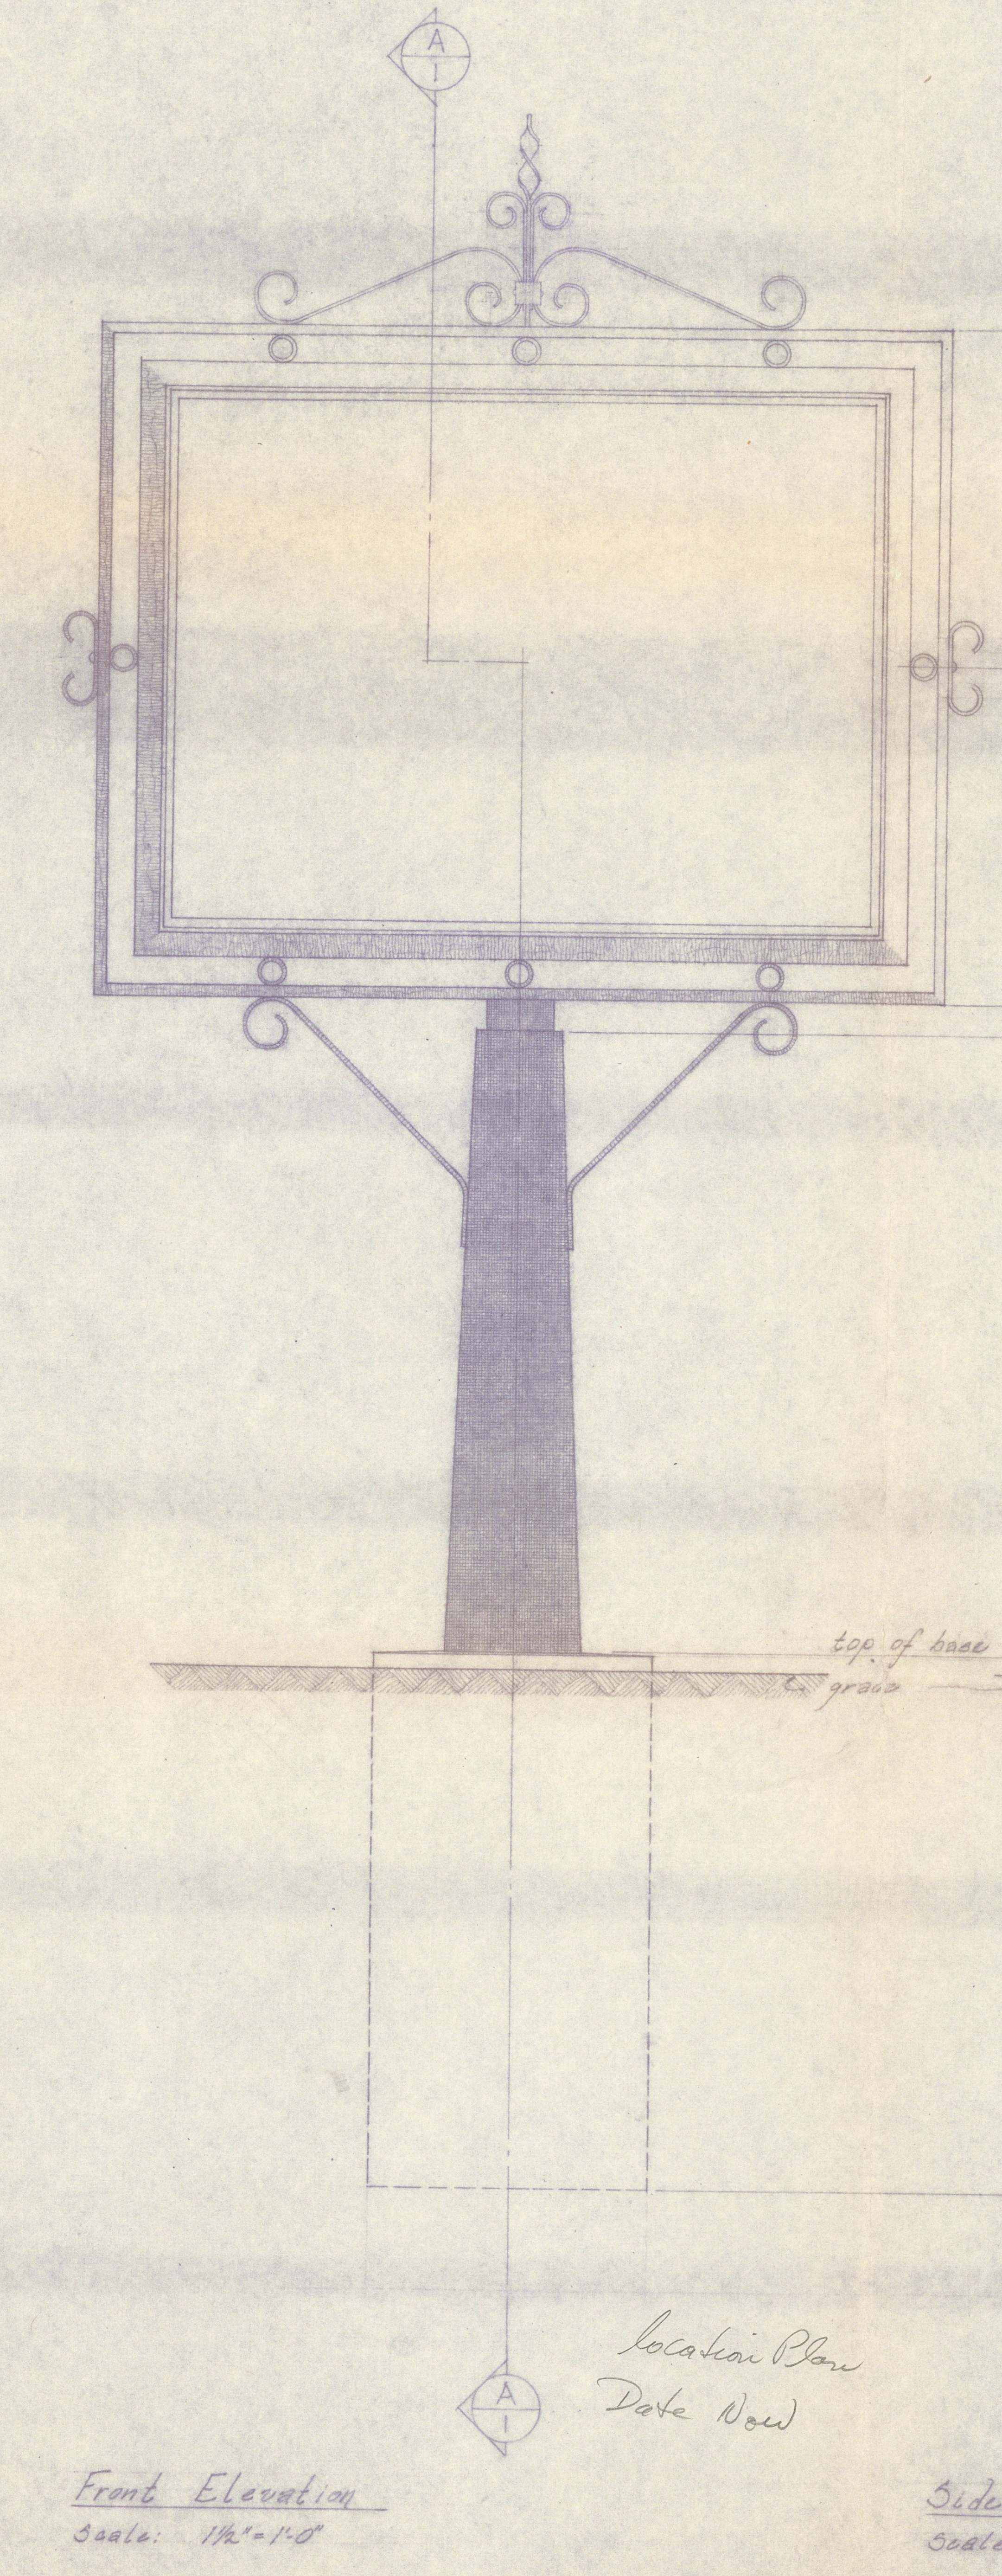
A
1
top of base
grade
A
1

location Plan
Date Now

Front Elevation
Scale: 1½" = 1'-0"

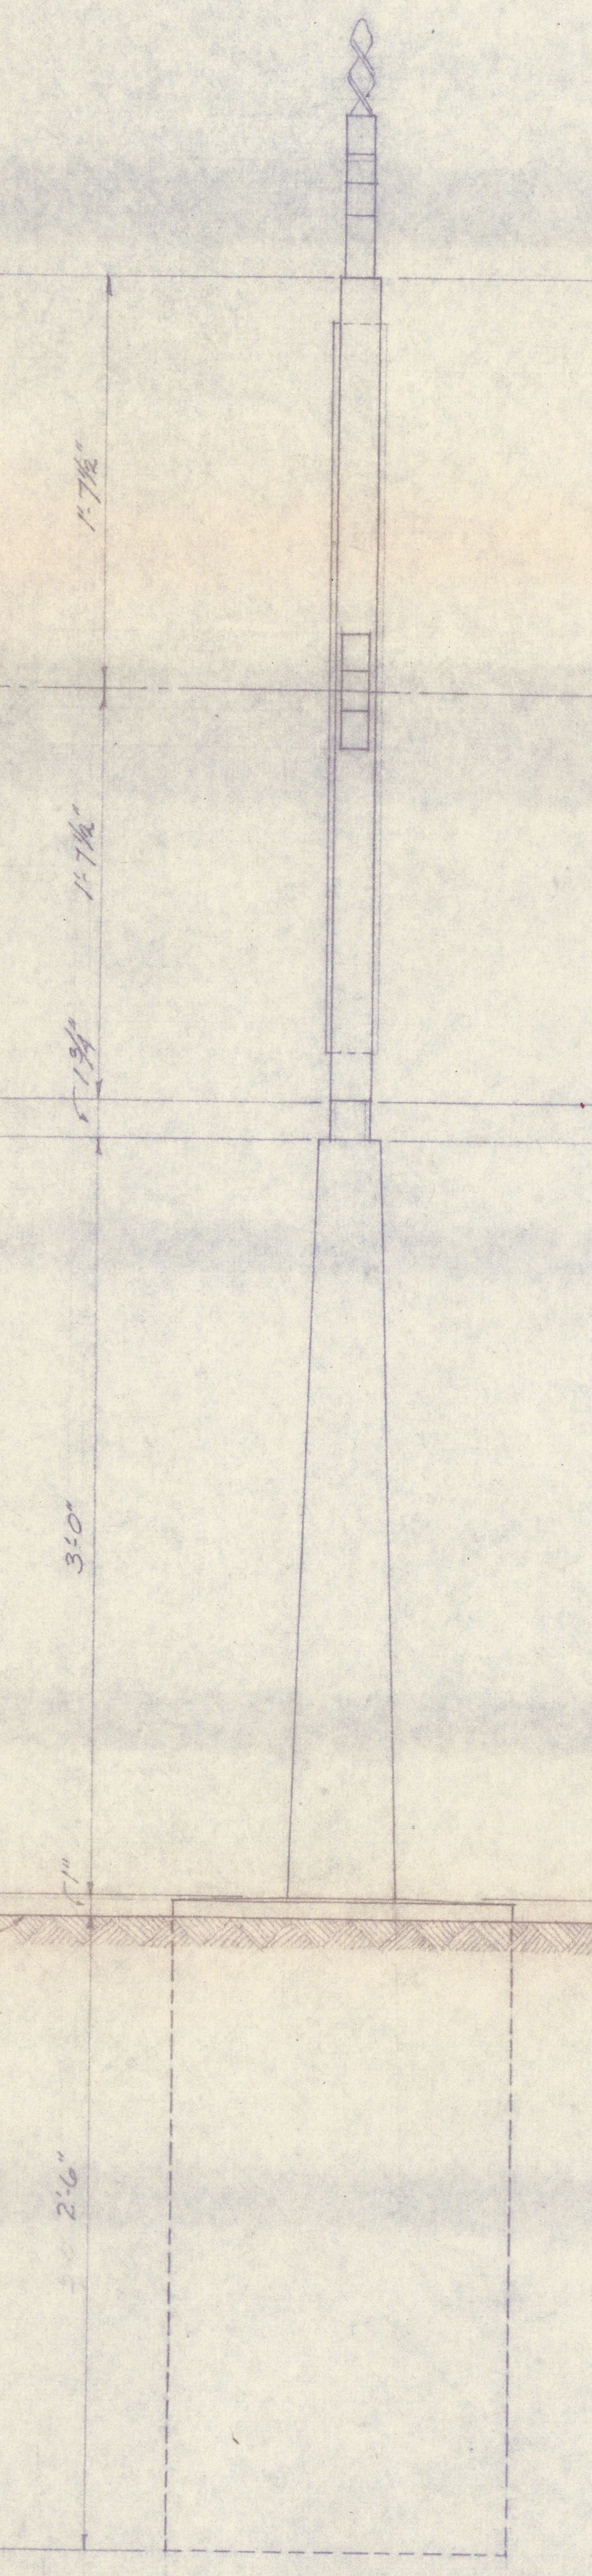
1'-7½"
1'-7½"
1¾"
3'-0"
1"
2'-6"

Side Elevation
Scale: 1½" = 1'-0"

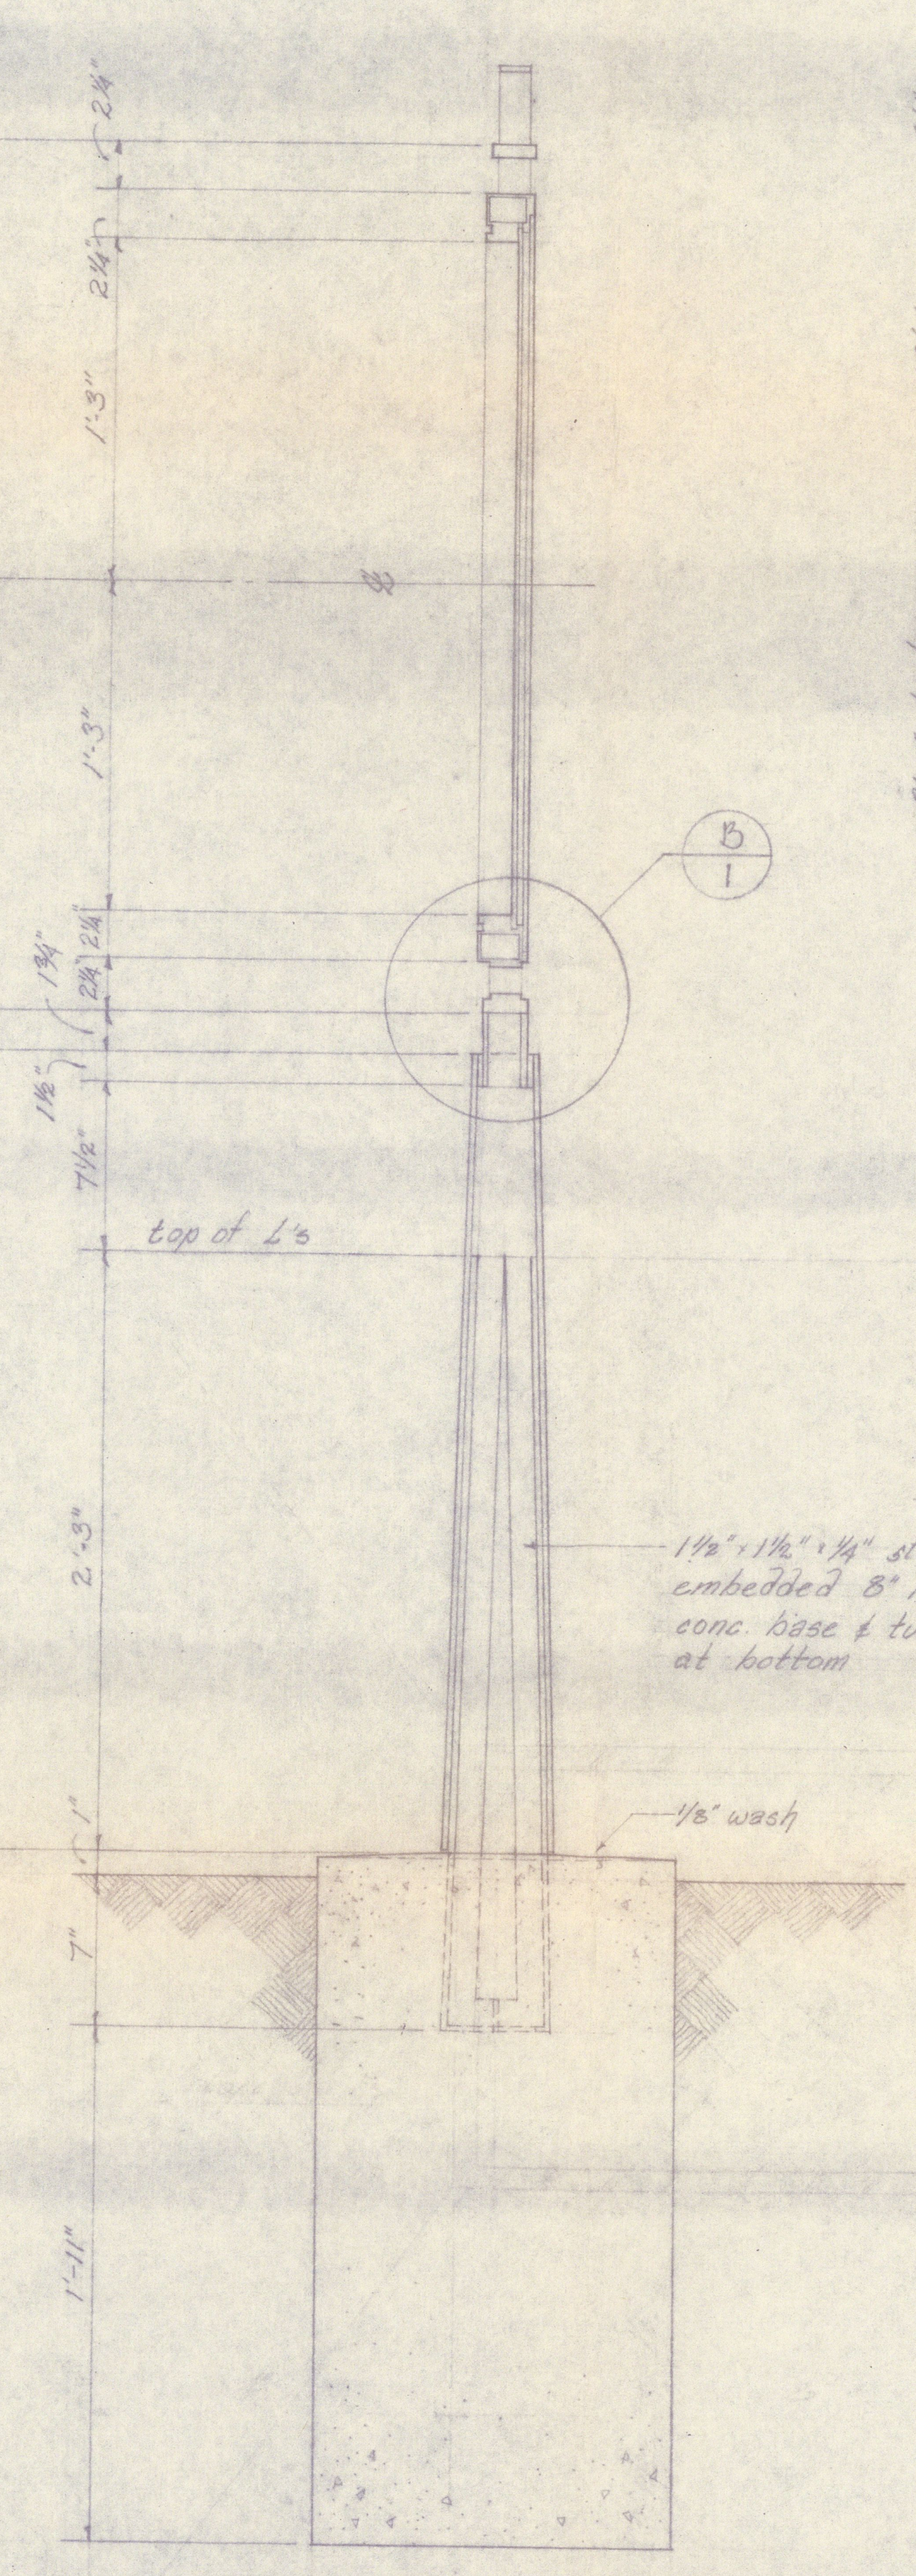
2¼"
2¼"
1'-3"
℄
1'-3"
B
1
2¼"
1¾"
2¼"
1½"
7½"
top of L's
2'-3"
1½" × 1½" × ¼" stl. L's
embedded 8" in
conc. base & turned
at bottom
1"
⅛" wash
7"
1'-11"

A
1
Section
Scale: 1½" = 1'-0"

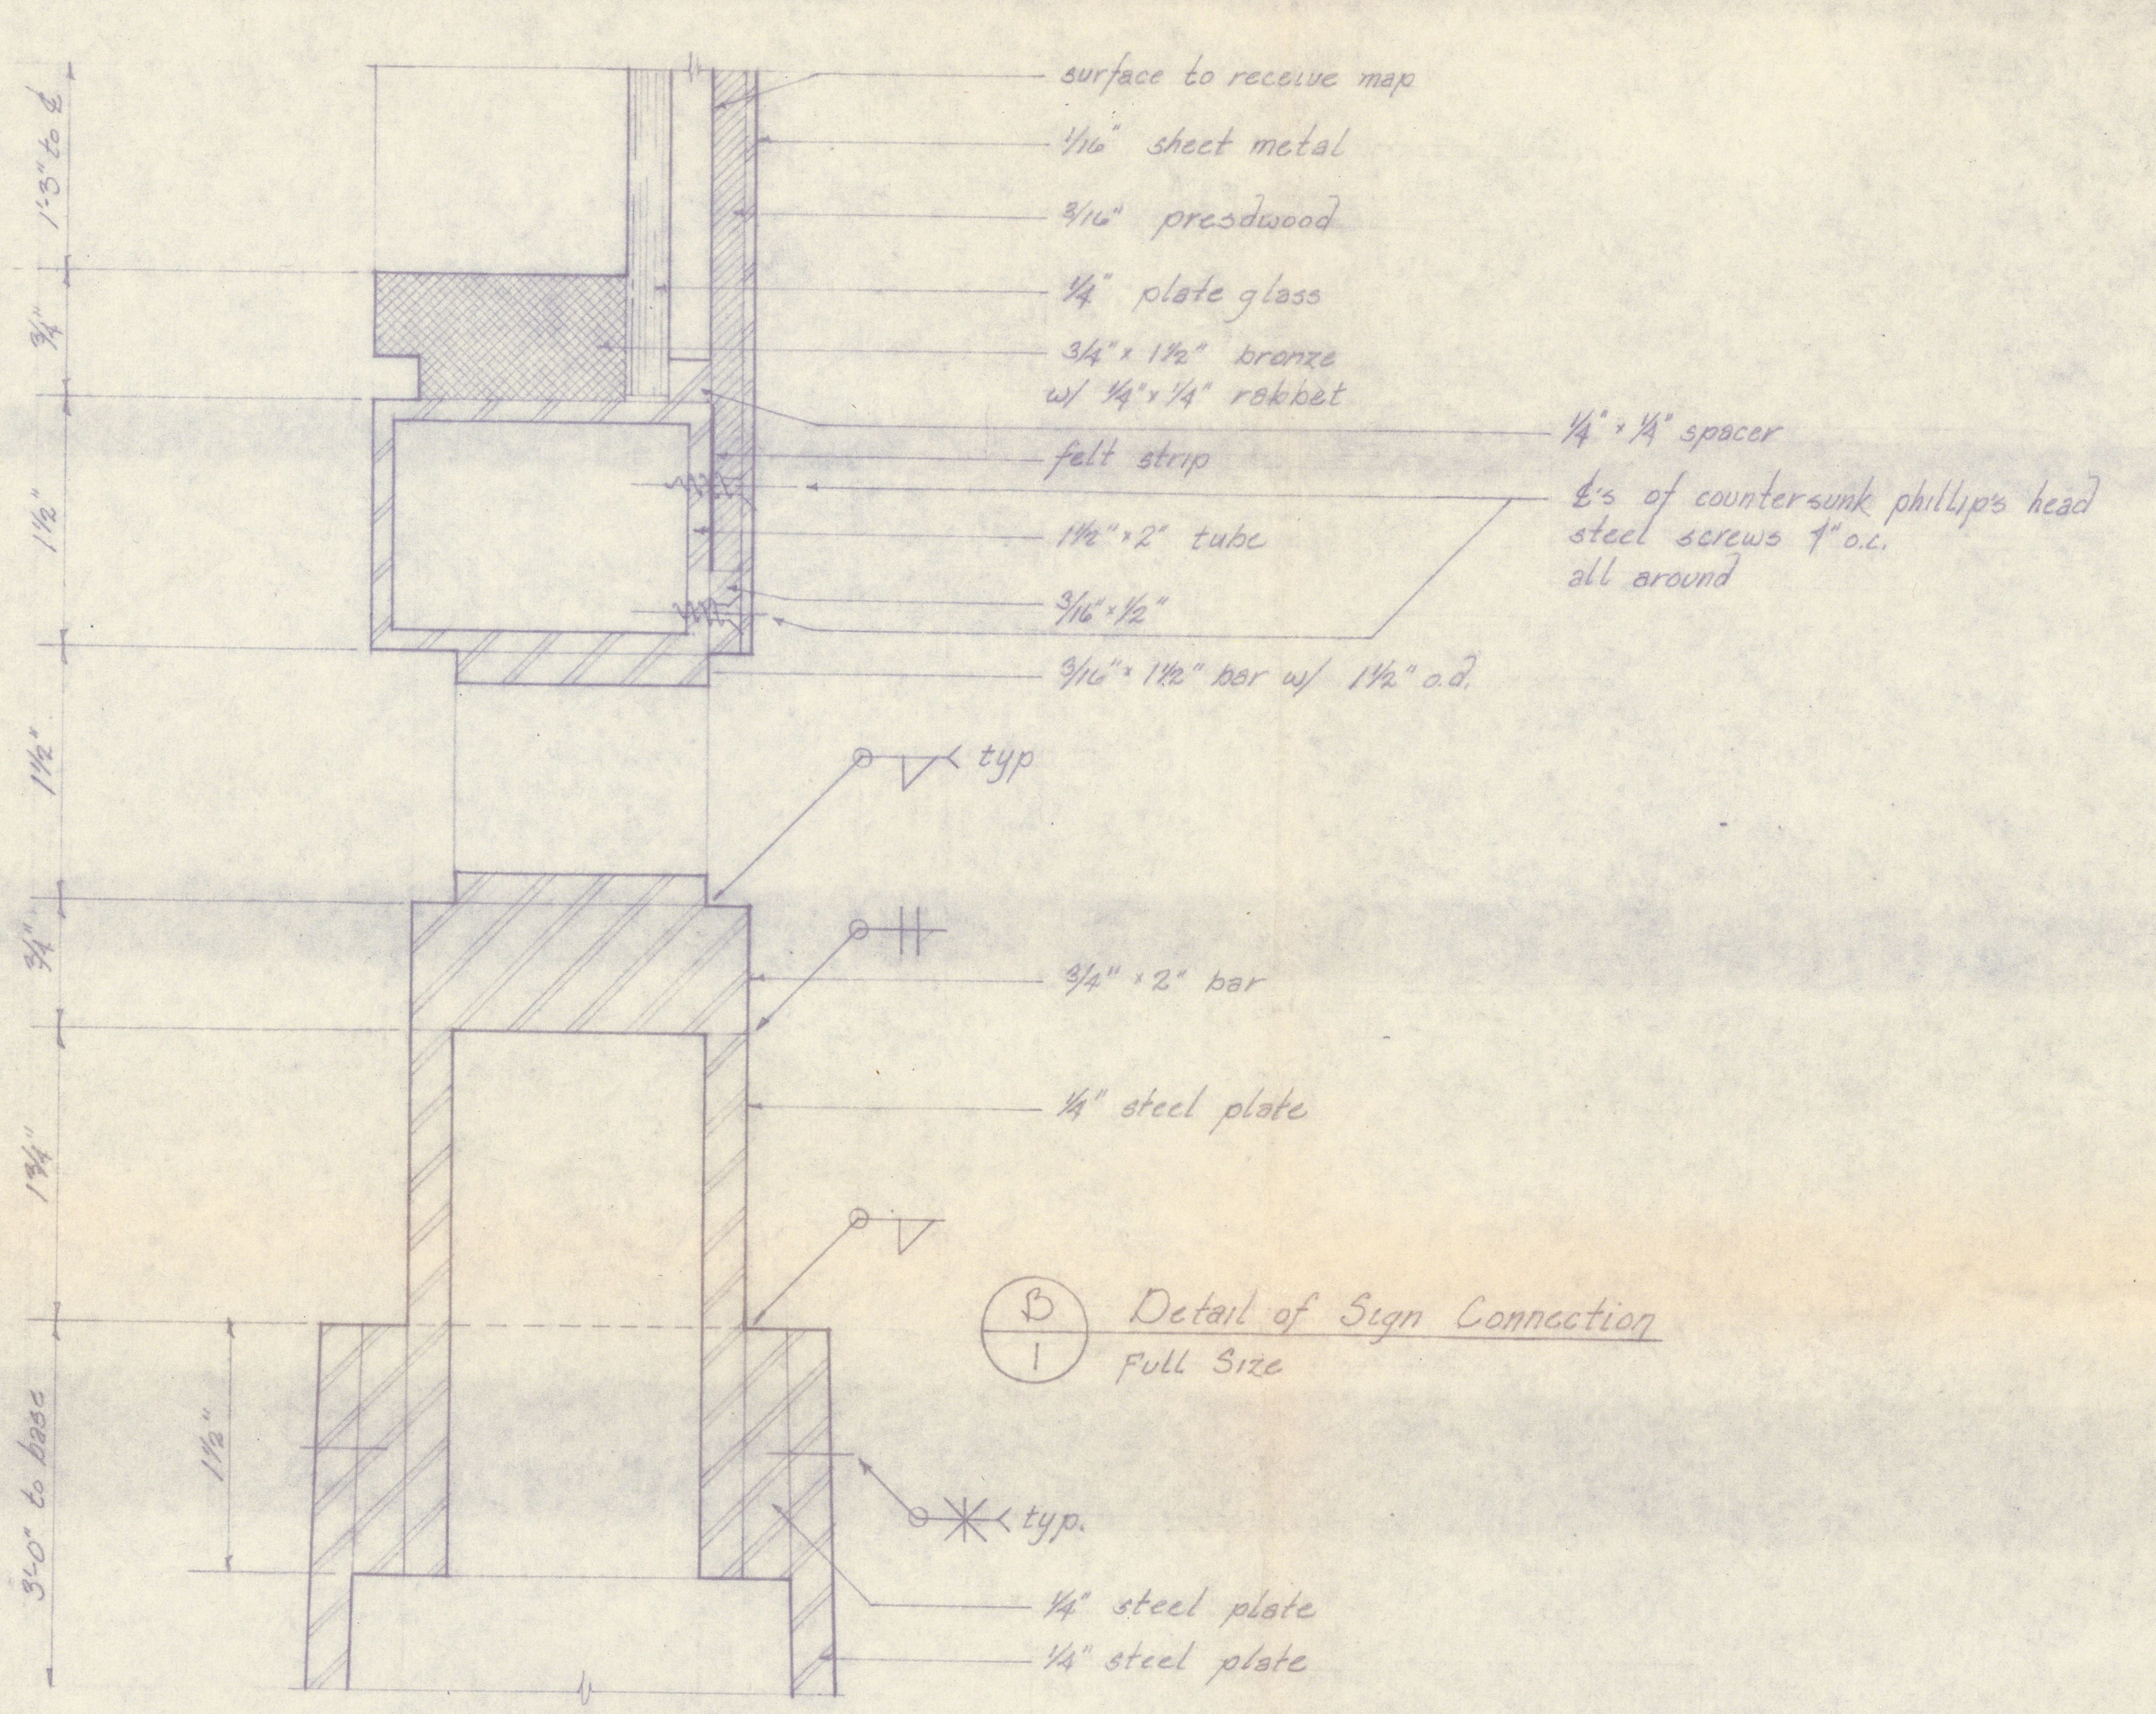
1'-3" to ℄
¾"
1½"
1½"
¾"
1¾"
3'-0" to base
1½"
surface to receive map
1/16" sheet metal
3/16" presdwood
¼" plate glass
¾" × 1½" bronze
w/ ¼" × ¼" rabbet
¼" × ¼" spacer
felt strip
℄'s of countersunk phillip's head
steel screws 4" o.c.
all around
1½" × 2" tube
3/16" × ½"
3/16" × 1½" bar w/ 1½" o.d.
typ
¾" × 2" bar
¼" steel plate
typ.
¼" steel plate
¼" steel plate

B
1
Detail of Sign Connection
Full Size

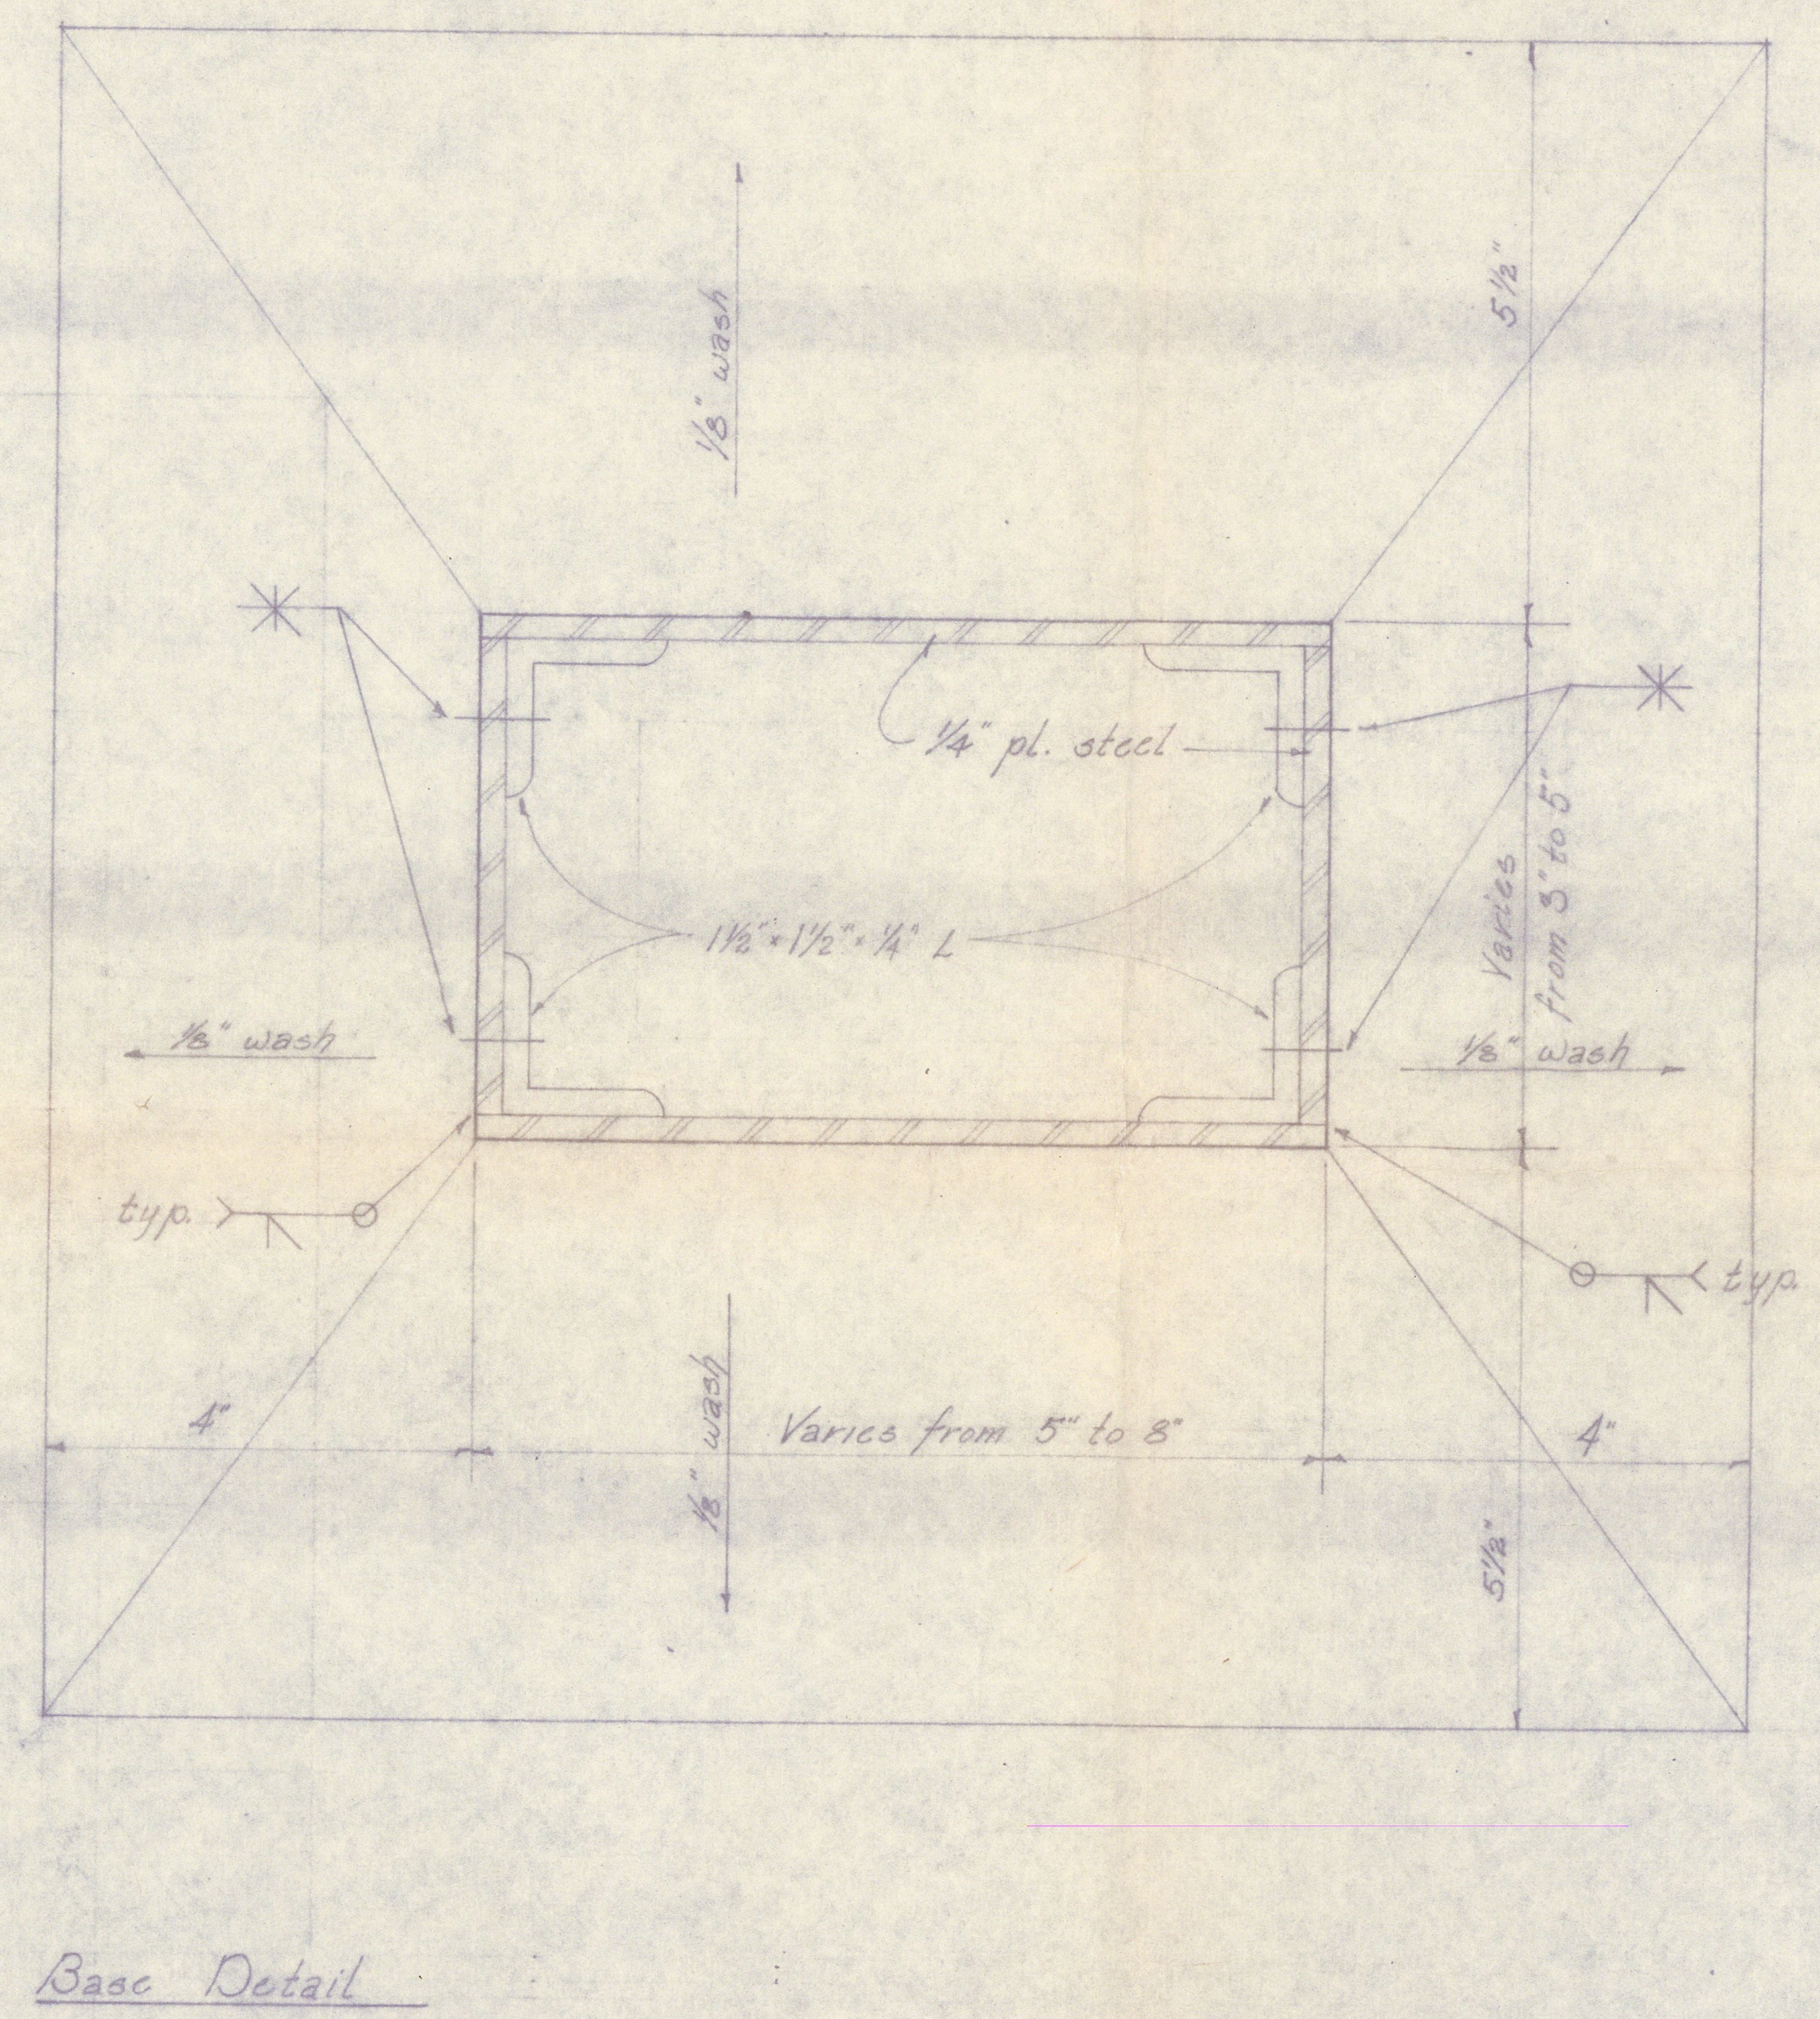
⅛" wash
5½"
¼" pl. steel
1½" × 1½" × ¼" L
Varies from 3" to 5"
⅛" wash
⅛" wash
typ.
typ.
4"
⅛" wash
Varies from 5" to 8"
4"
5½"

Base Detail
Scale: Half Full Size

Note: — Number of signs required = 2 (Two)

NO.	REVISIONS	DATE

RECOMMENDED FOR APPROVAL:

COORDINATING ENGINEER

ASSISTANT ARCHITECT OF THE CAPITOL

APPROVED:

ARCHITECT OF THE CAPITOL

PROJECT TITLE Exterior Signs
Capitol Hill Buildings & Grounds

THE ARCHITECT OF THE CAPITOL ☆ 1793 ☆

DRAWING TITLE
Elevations &
Base Detail

GEORGE M. WHITE FAIA
ARCHITECT OF THE CAPITOL

IFB NO.
DRAWN R.P.O.
CHECKED
SCALE As Shown
DATE
SHEET OF

KEY PLAN

DRAWING NO. CG7-1

Albert 126

Legislative, Box 217, Folder 8 [Maps, F5, Item 126]

THE CARL ALBERT CENTER ®