


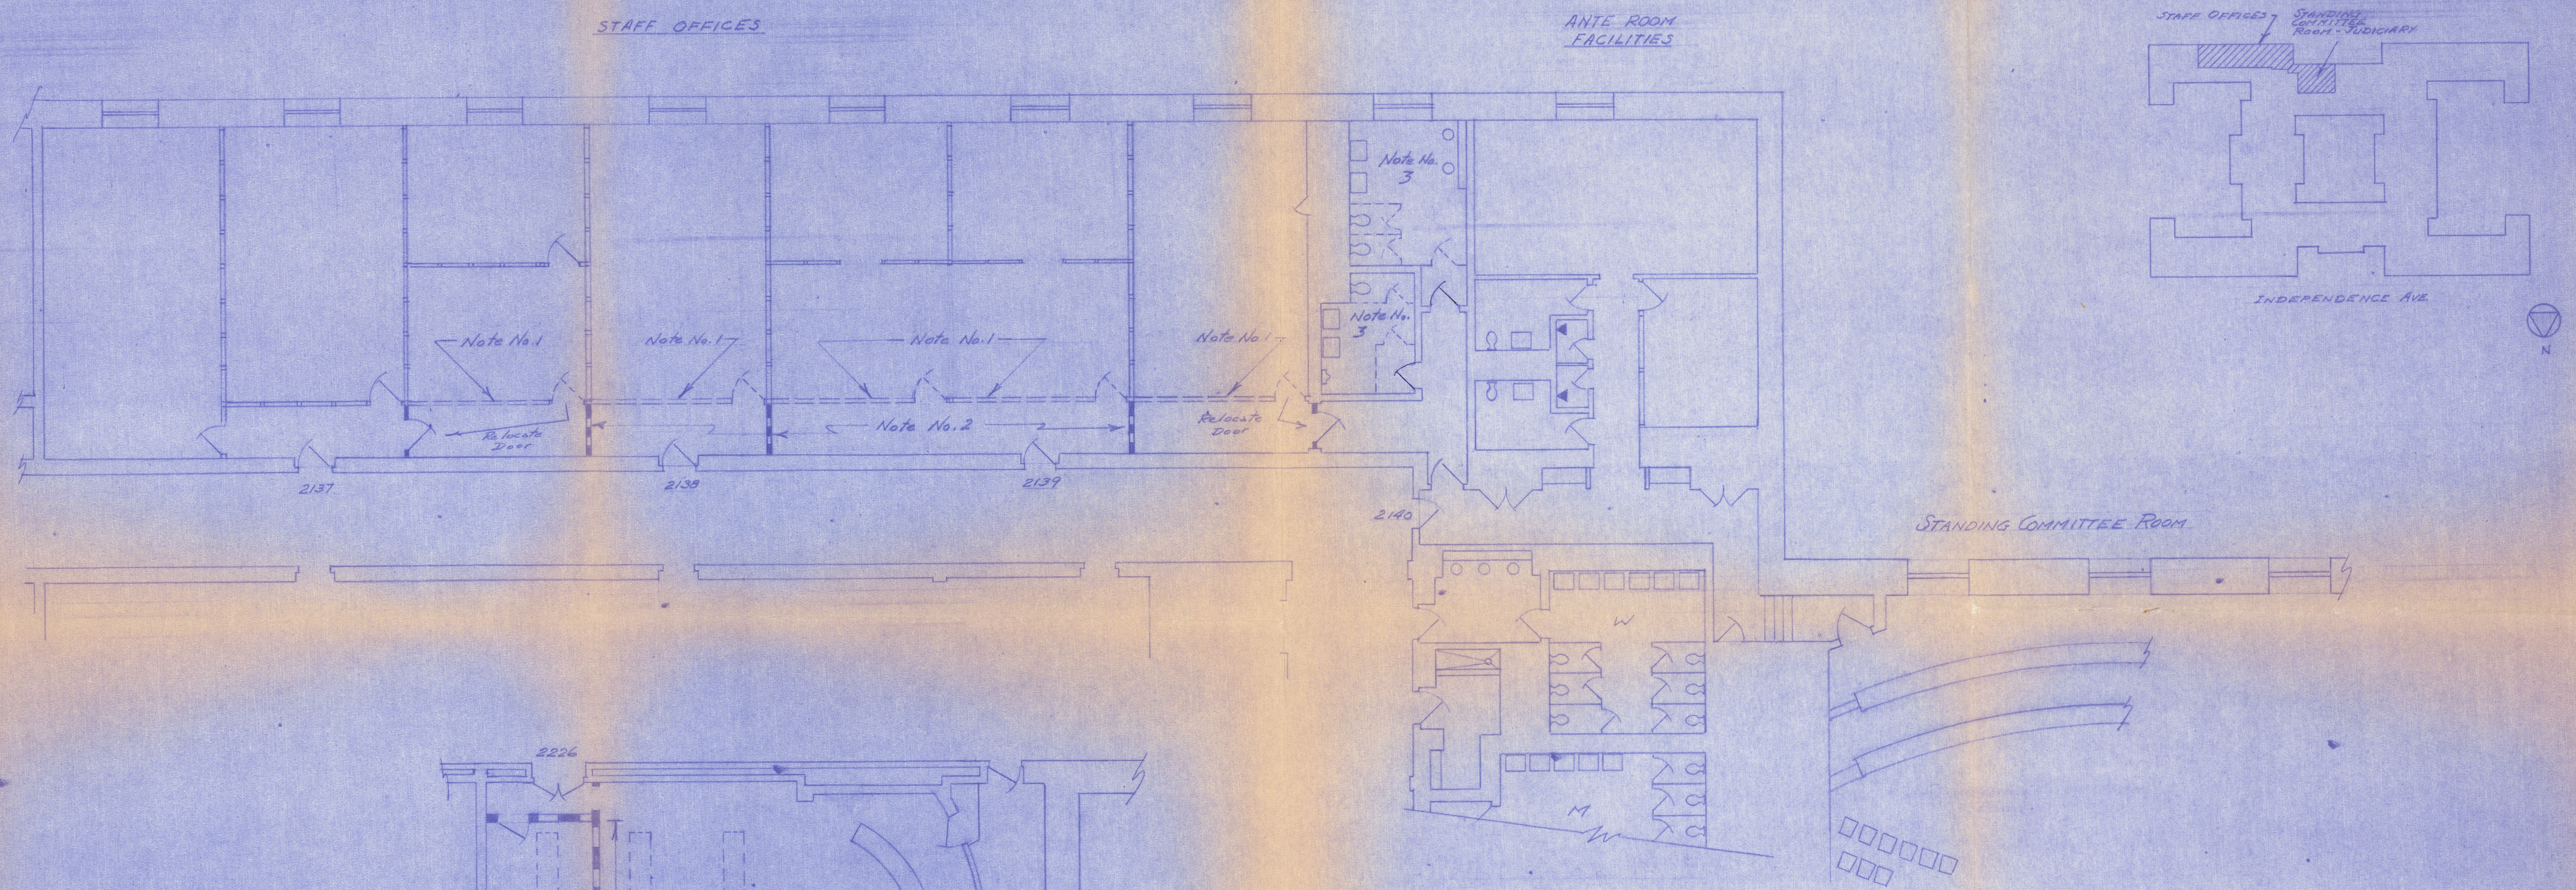


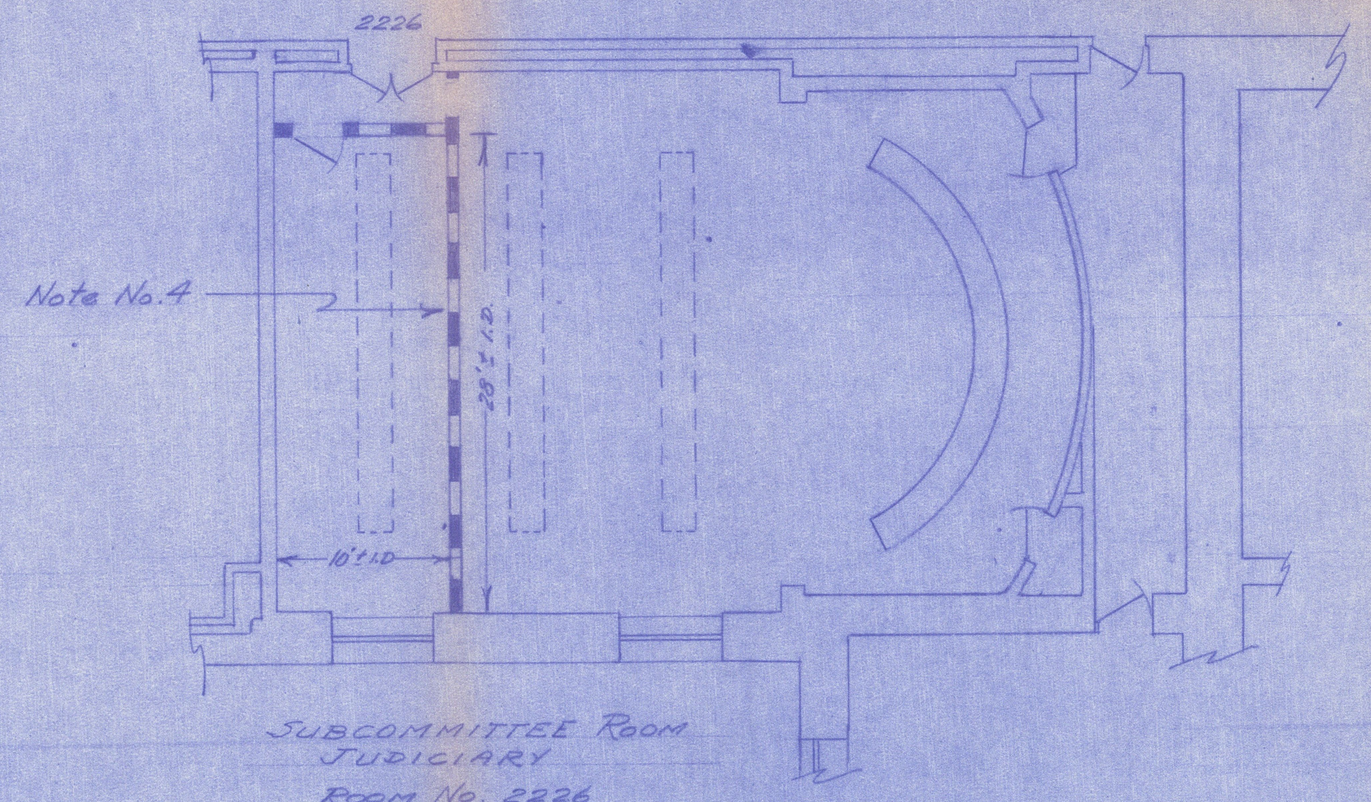


SUBCOMMITTEE ROOM
JUDICIARY
ROOM NO. 2226

NOTES:

1. Remove movable metal partitions shown thus: = = =
2. Install movable metal partitions shown thus ▬ ▬ ▬
3. Remove carrara glass partitions shown thus: – – – and all toilet fixtures. Carrara surfaced walls are to be furred and surfaced with gypsum bd. to height of glass (approx. 7'-0").
4. Erect masonry wall to ceiling. Wall to be plastered both sides and to have wood chair rail, marble base, plaster cornice and plaster panel wall treatment to match existing.

ARCHITECT OF THE CAPITOL

RAYBURN HOUSE OFFICE BUILDING

JUDICIARY COMMITTEE

PROPOSED REARRANGEMENT OF METAL PARTITIONS, TOILET ROOMS AND SUBCOMMITTEE HEARING ROOM

SCALE: 1/8" - 1'-0"

APRIL 20, 1973
W.A.M.

Albert McAllister, Box 8, Folder 15 [Maps, FB, 1 item (4)]