


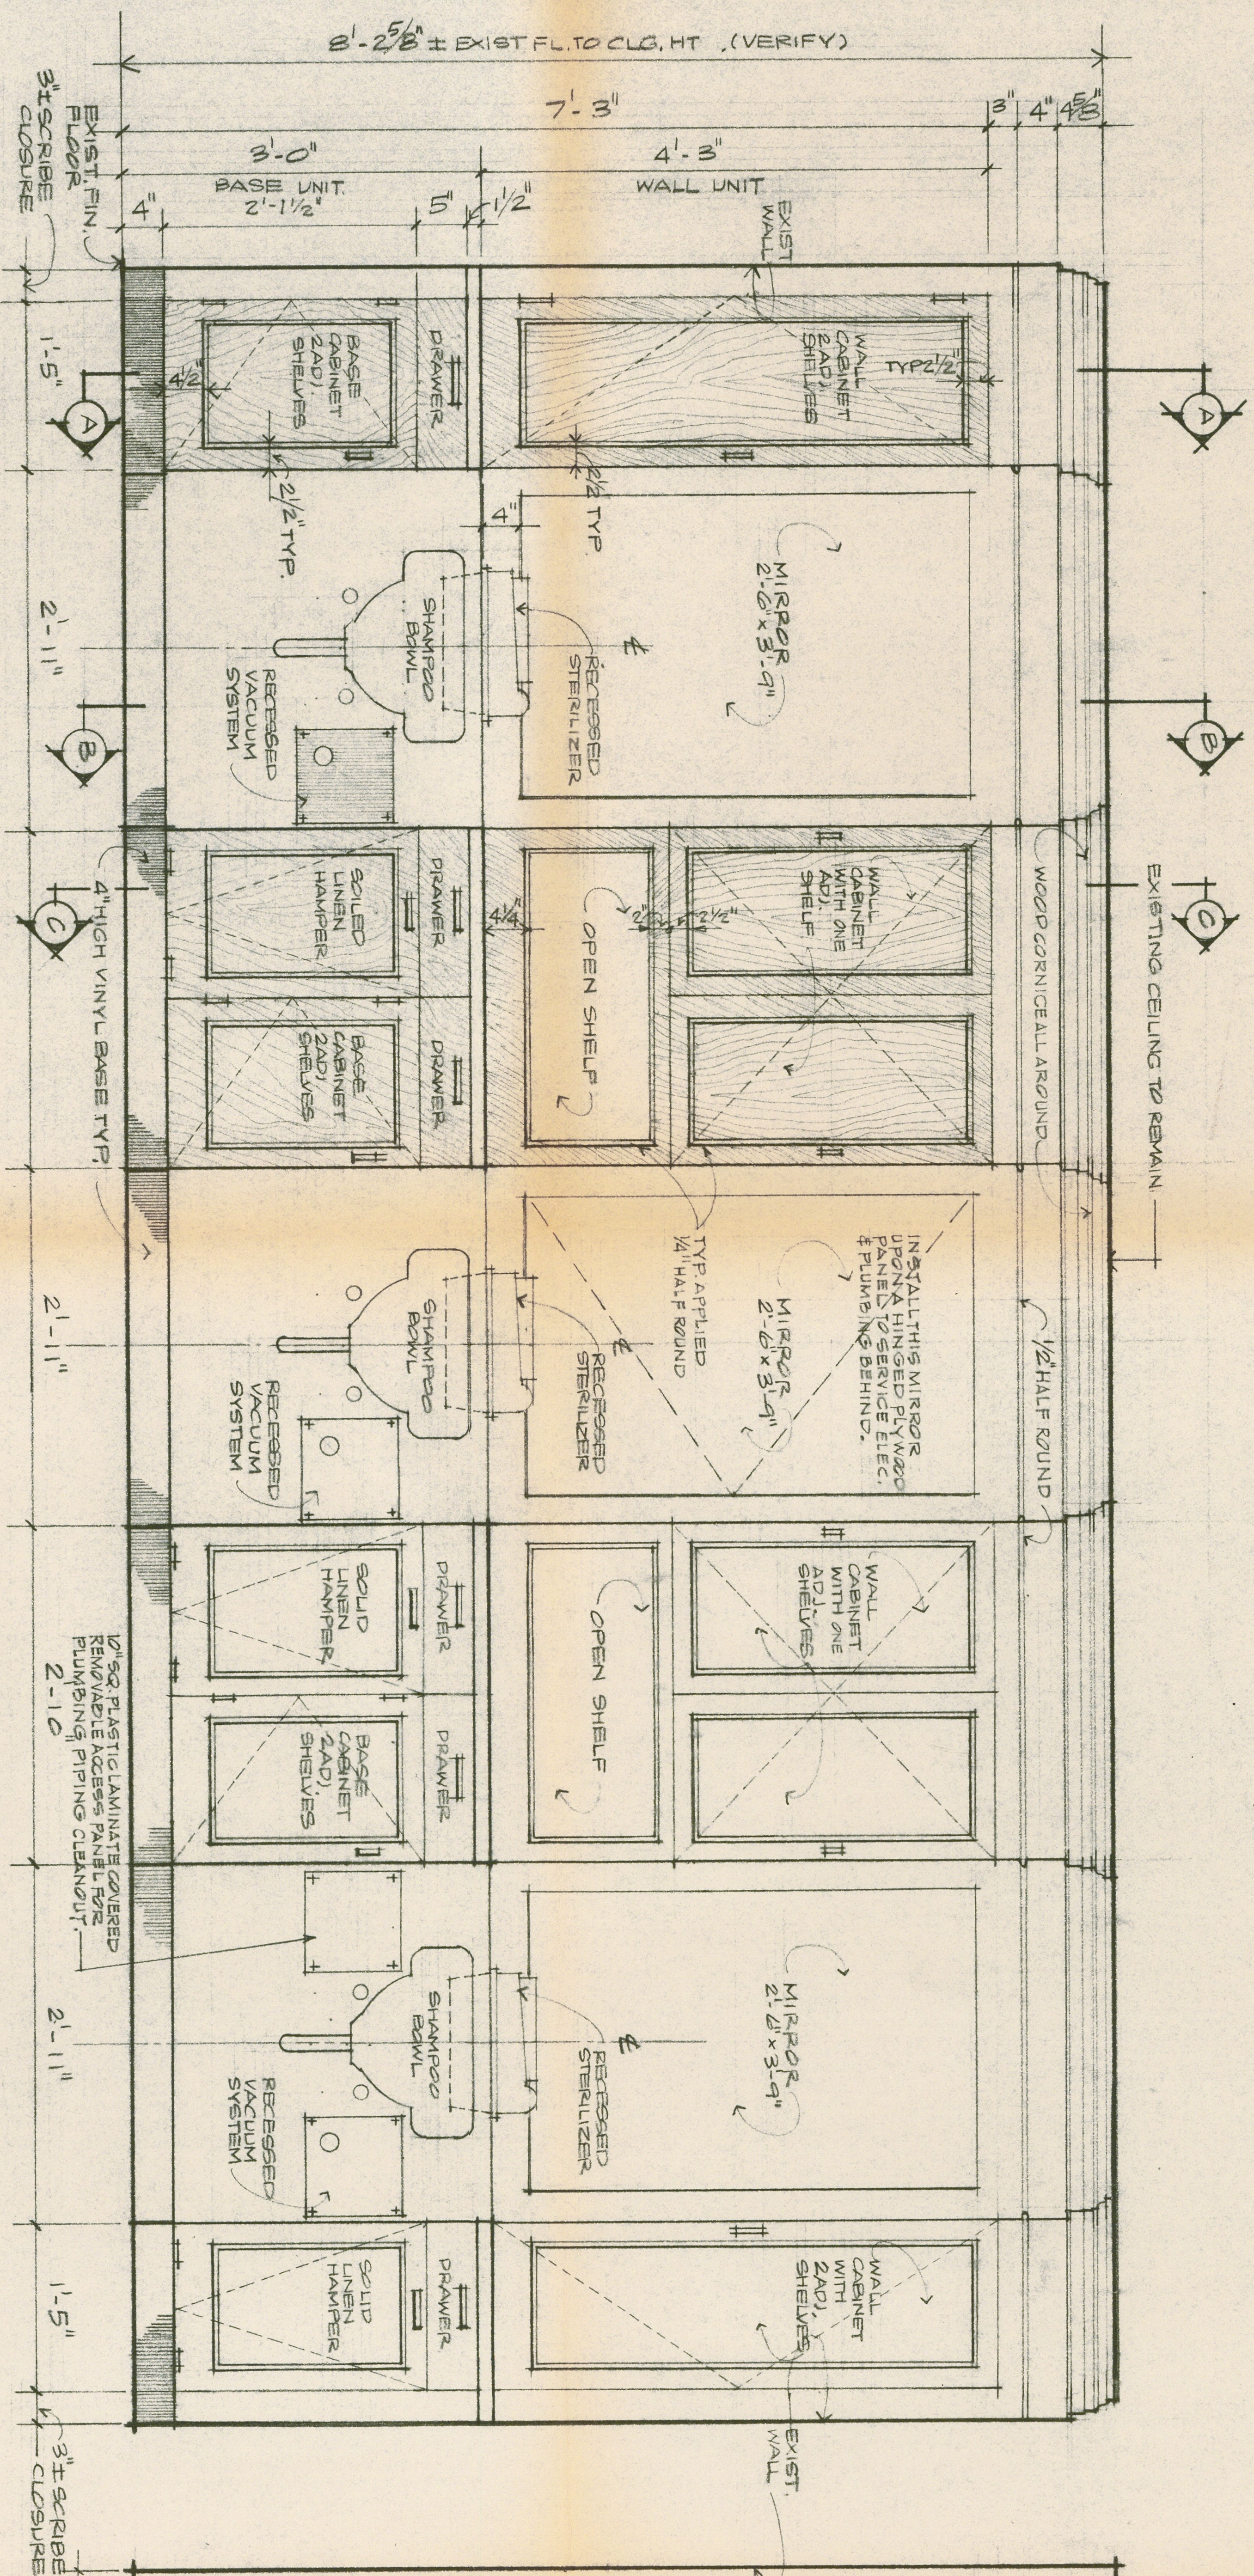

CABINET ELEVATION LOOKING EAST
SCALE: 1"=1'-0"

SECTION "A"

SECTION "B"

SECTION "C"

GENERAL NOTES:

A. CABINET WORK

1. DRAWER BOTTOMS SHALL BE 1/4" PLYWOOD.
2. PROVIDE BLOCKING AND FRAMING AS REQUIRED.
3. ALL CABINET PARTS SHALL BE 3/4" PLYWOOD UNLESS NOTED OTHERWISE.
4. ALL ADJUSTABLE SHELVES SHALL HAVE SOLID BIRCH EDGING.
5. INTERIORS OF ALL CABINETS SHALL BE PAINTED.
6. ALL EXTERIOR FACES OF DOOR CLOSERS, BASE CABINETS AND MIRRORS SHALL BE FINISHED WITH PLASTIC LAMINATE; FORMICA "CENTURIAN" WALLUNIT 386.
7. CABINET FRONTS AT SHAMPOO BOWLS AND MIRRORS AND COUNTER TOPS AND EDGES SHALL BE FINISHED WITH PLASTIC LAMINATE; FORMICA "CHAMPAGNE 925".

2. DRAWERS


1. COORDINATE ALL HOLES TO BE CUT INTO CABINETWORK FOR WASTE PIPING AND WATER PIPING WITH SHAMPOO BOWL MANUFACTURER'S INSTALLATION DIAGRAM.
2. COORDINATE SIZES AND LOCATIONS OF OPENINGS WITH EXISTING BARBER EQUIPMENT TO BE INSTALLED.

C. OPENINGS FOR PIPING, STERILIZERS AND VACUUM

1. COORDINATE ALL HOLES TO BE CUT INTO CABINETWORK FOR WASTE PIPING AND WATER PIPING WITH SHAMPOO BOWL MANUFACTURER'S INSTALLATION DIAGRAM.
2. COORDINATE SIZES AND LOCATIONS OF OPENINGS WITH EXISTING BARBER EQUIPMENT TO BE INSTALLED.

B. CABINET HARDWARE

1. MANUFACTURER'S HARDWARE UNTESTED STYLE AND FUNCTION ONLY.
2. APPROVED EQUAL HARDWARE WILL BE ACCEPTED.
3. DOORS (EACH LEAF)
4. EA - MAGNETIC CABINET CATCH: STANLEY 4478 - U.S.A.
5. PR - HINGES: STANLEY 1541 - U.S.A. - SIZE 4 TYPICAL, EXCEPT FOR BACK TO BACK INSTALLATIONS USE SIZE 5.
6. EACH - FULL: STANLEY 4478 - U.S.A.

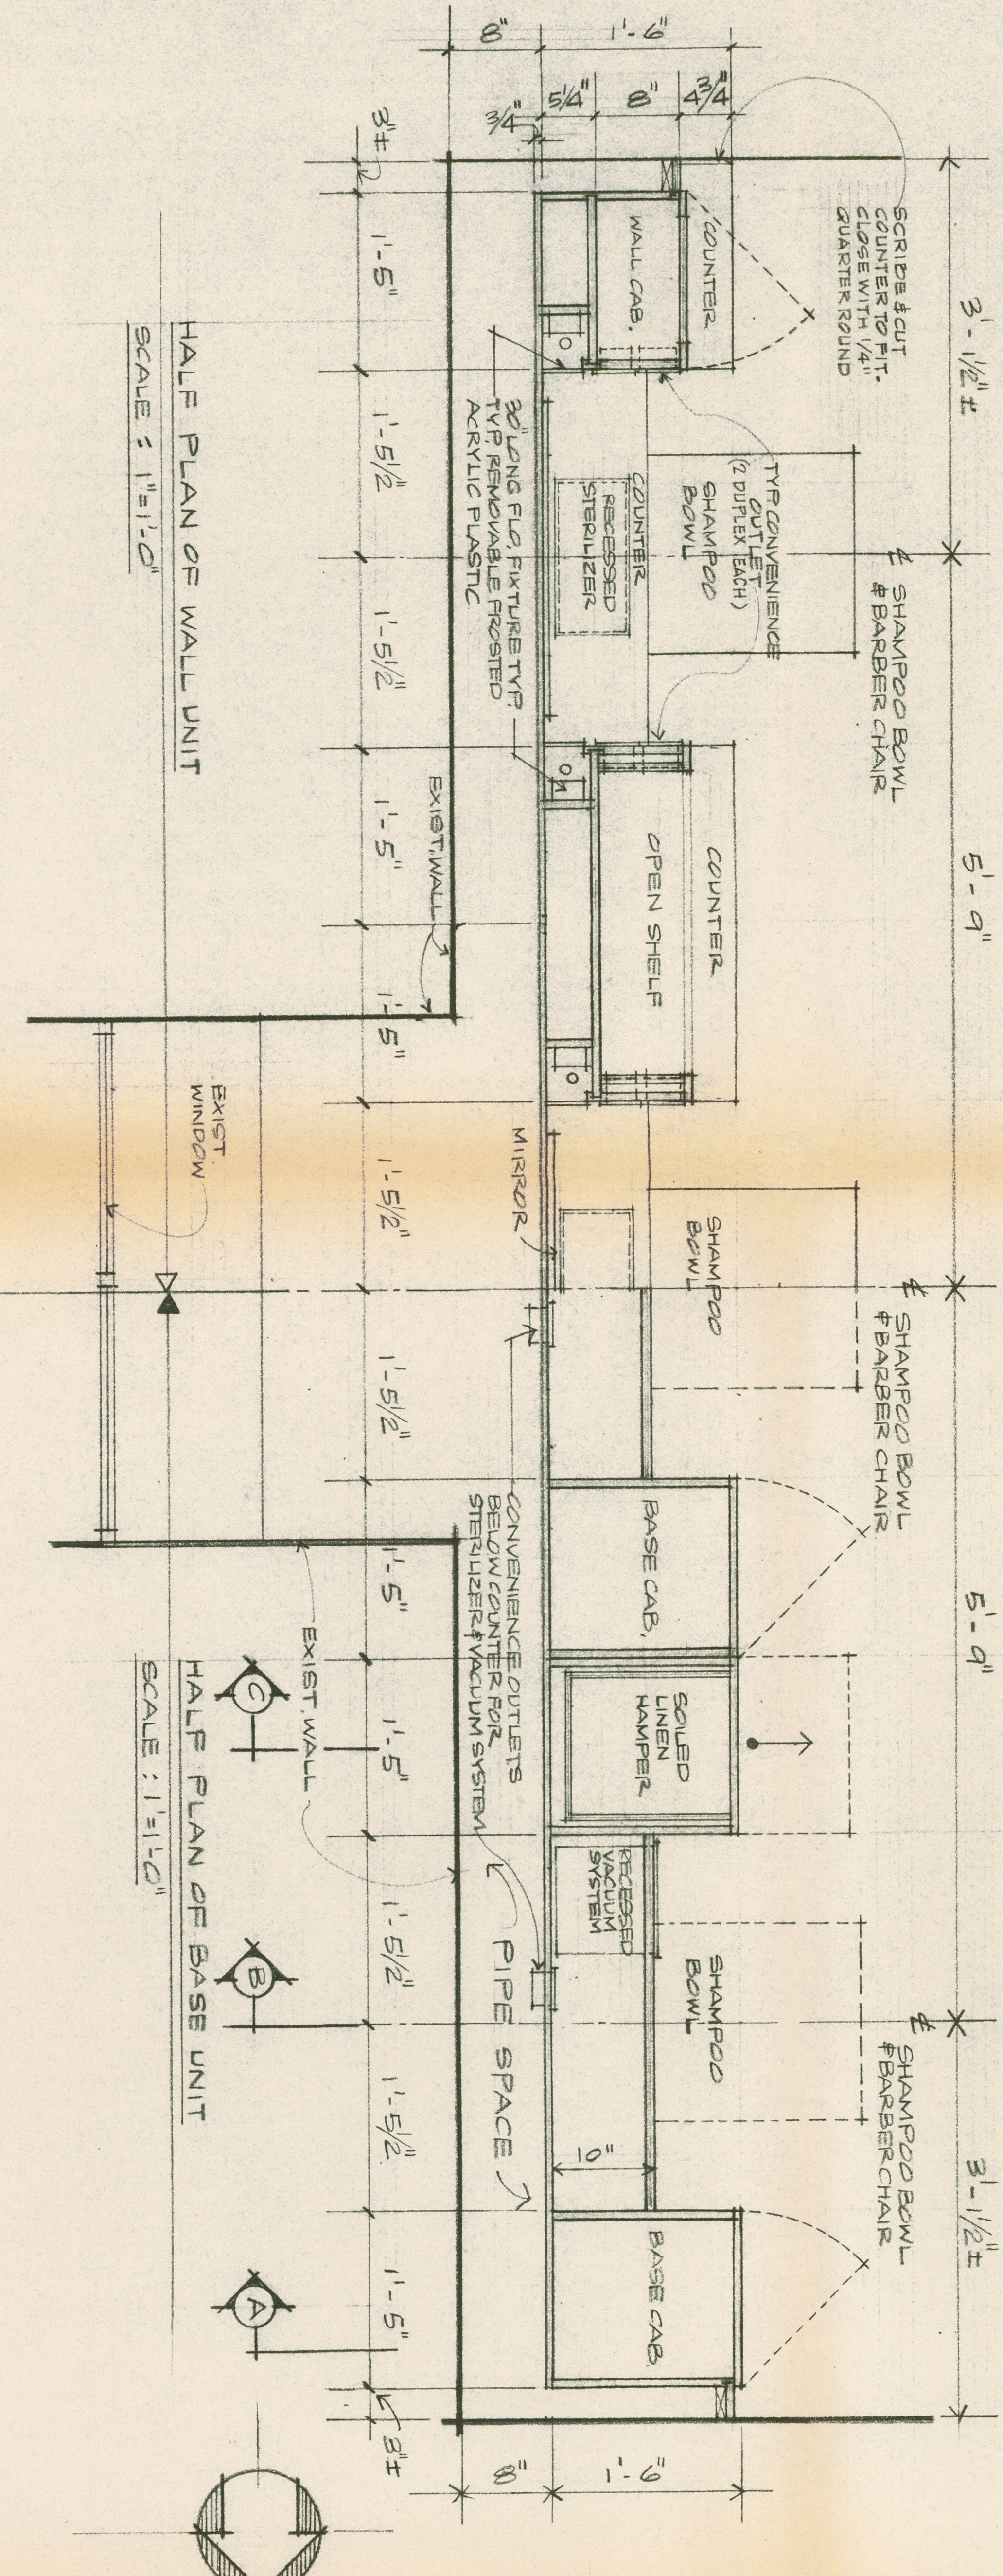

CABINET PLAN DETAIL SCALE: 1"=1'-0"

HALF PLAN OF WALL UNIT
SCALE: 1"=1'-0"

HALF PLAN OF BASE UNIT
SCALE: 1"=1'-0"

RECOMMENDED FOR APPROVAL	
COORDINATING ENGINEER	PROJECT TITLE: UNITED STATES CAPITAL BUILDING RELOCATION OF HOUSE BARBER SHOP TO ROOM HB-5
ASSISTANT ARCHITECT OF THE CAPITOL	DRAWING TITLE: CABINET PLAN, ELEVATION & SECTIONS
APPROVED	GEORGE M. WHITE FAIA ARCHITECT OF THE CAPITOL
ARCHITECT OF THE CAPITOL	DRAWING NO: C-130-A3