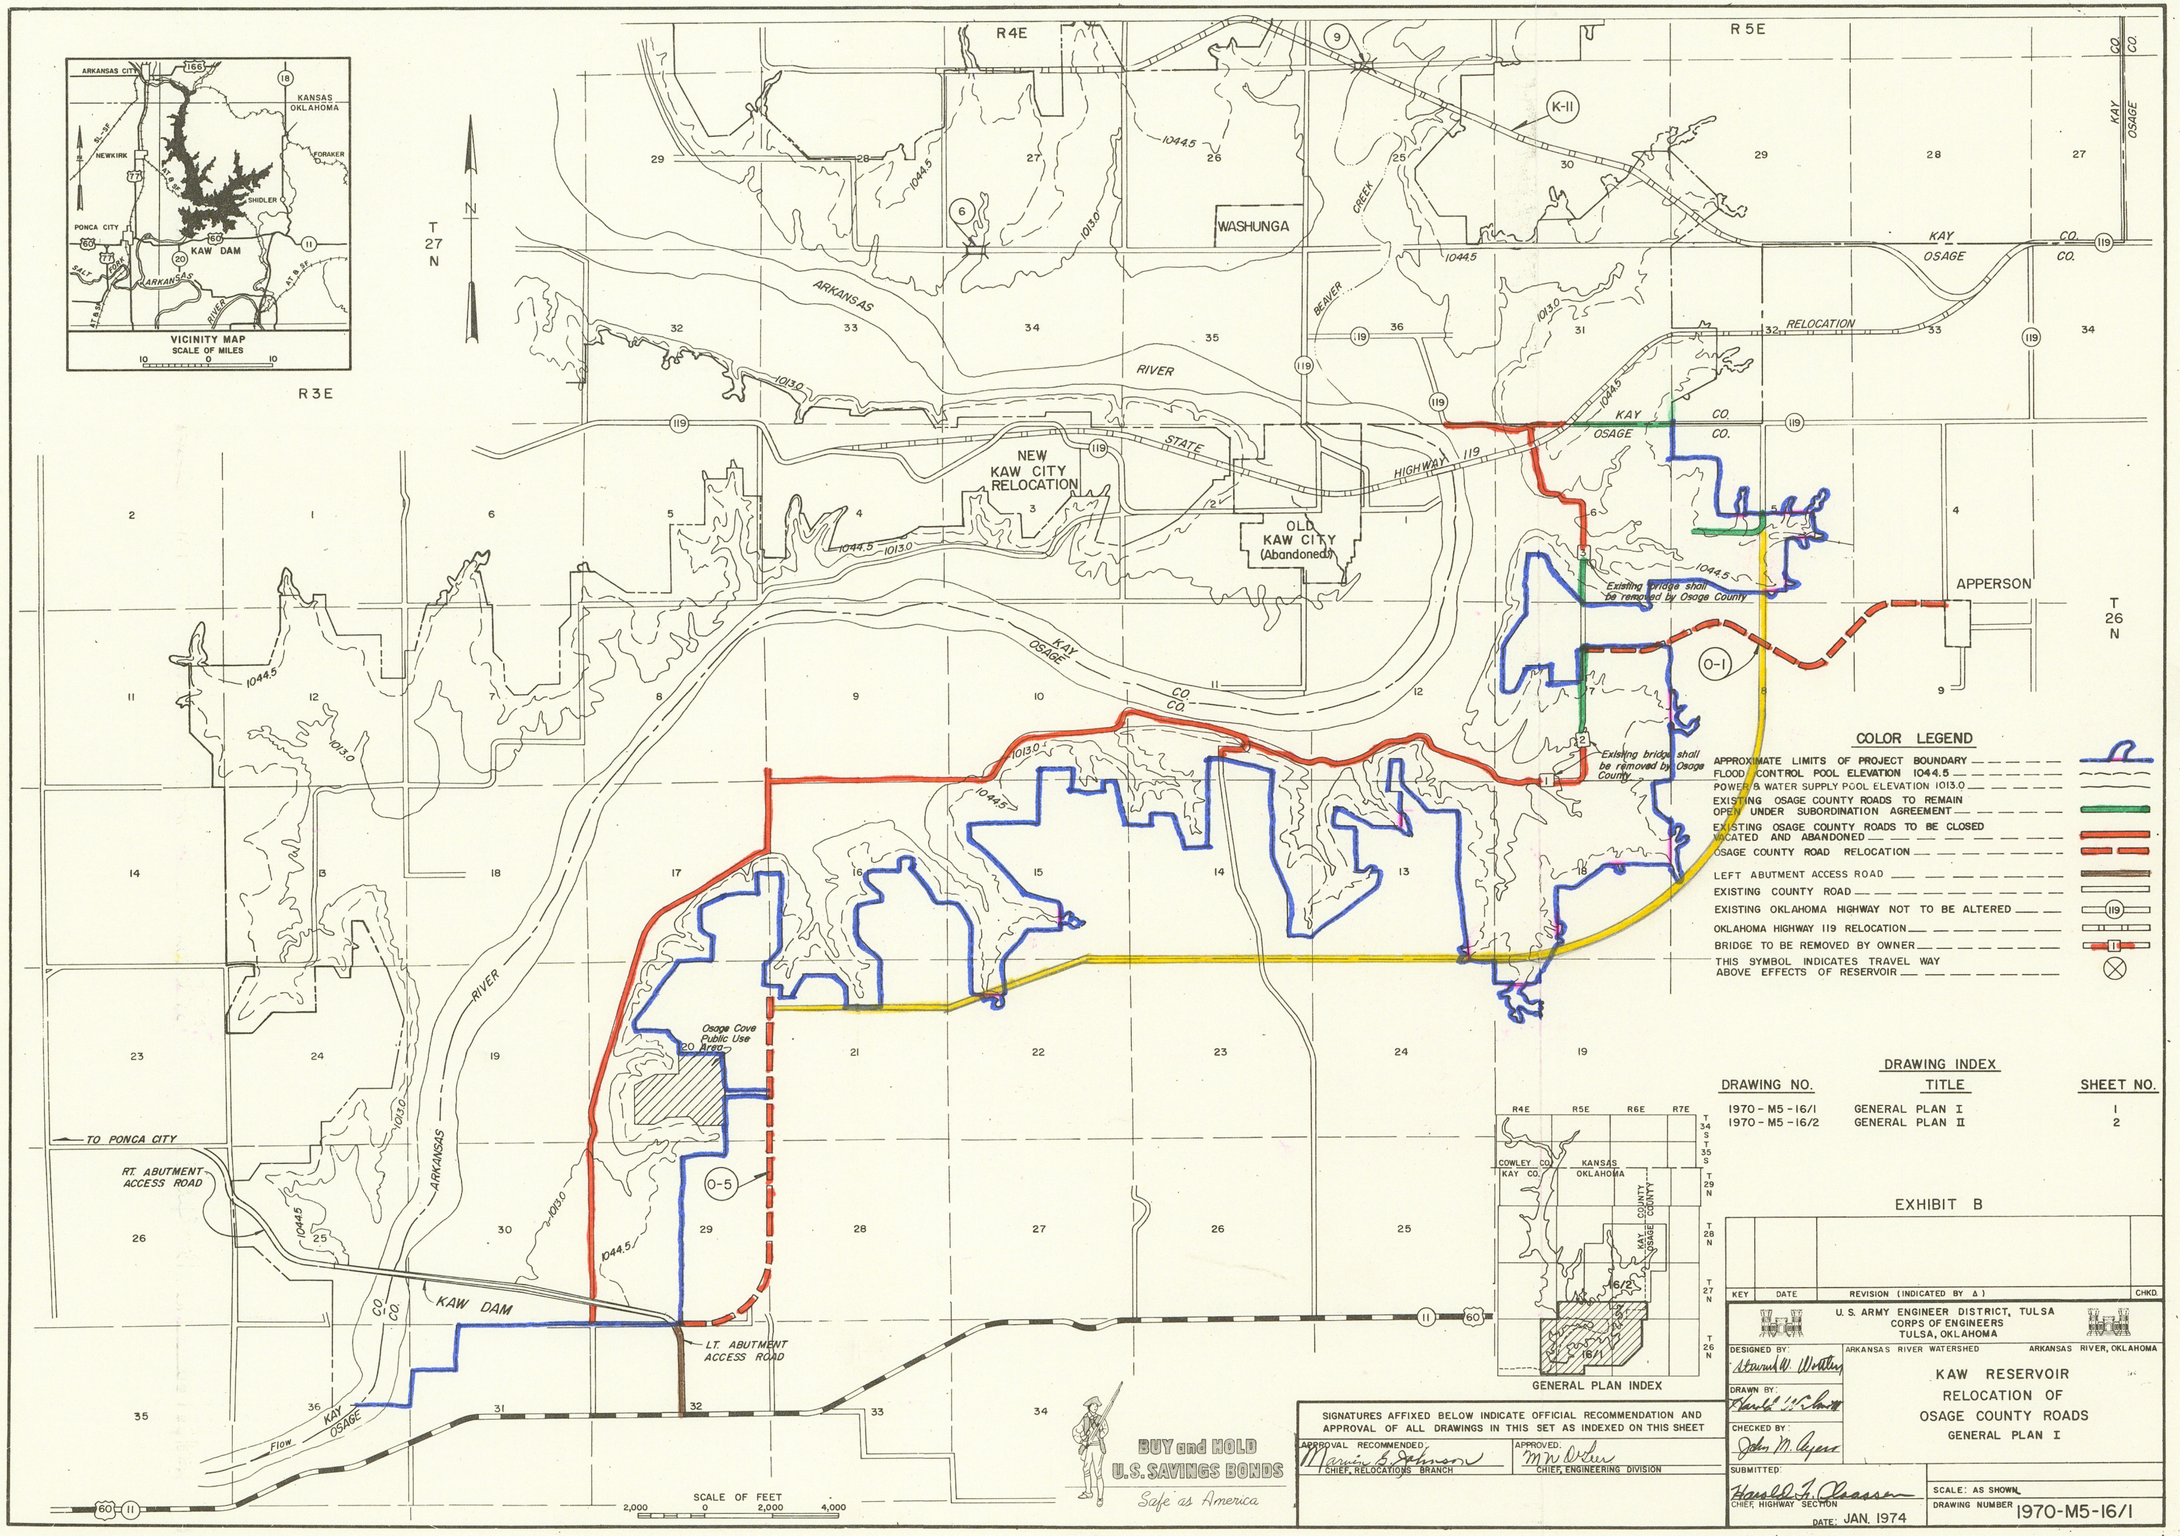

DRAWING INDEX

DRAWING NO.	TITLE	SHEET NO.
1970-M5-16/1	GENERAL PLAN I	1
1970-M5-16/2	GENERAL PLAN II	2

Incl 2

Bartlett, District Office, Box 61, Folder 9 [Maps, F1, Item 44]

10½ high Apr 2-8-76