CORPS OF ENGINEERS

U. S. ARMY

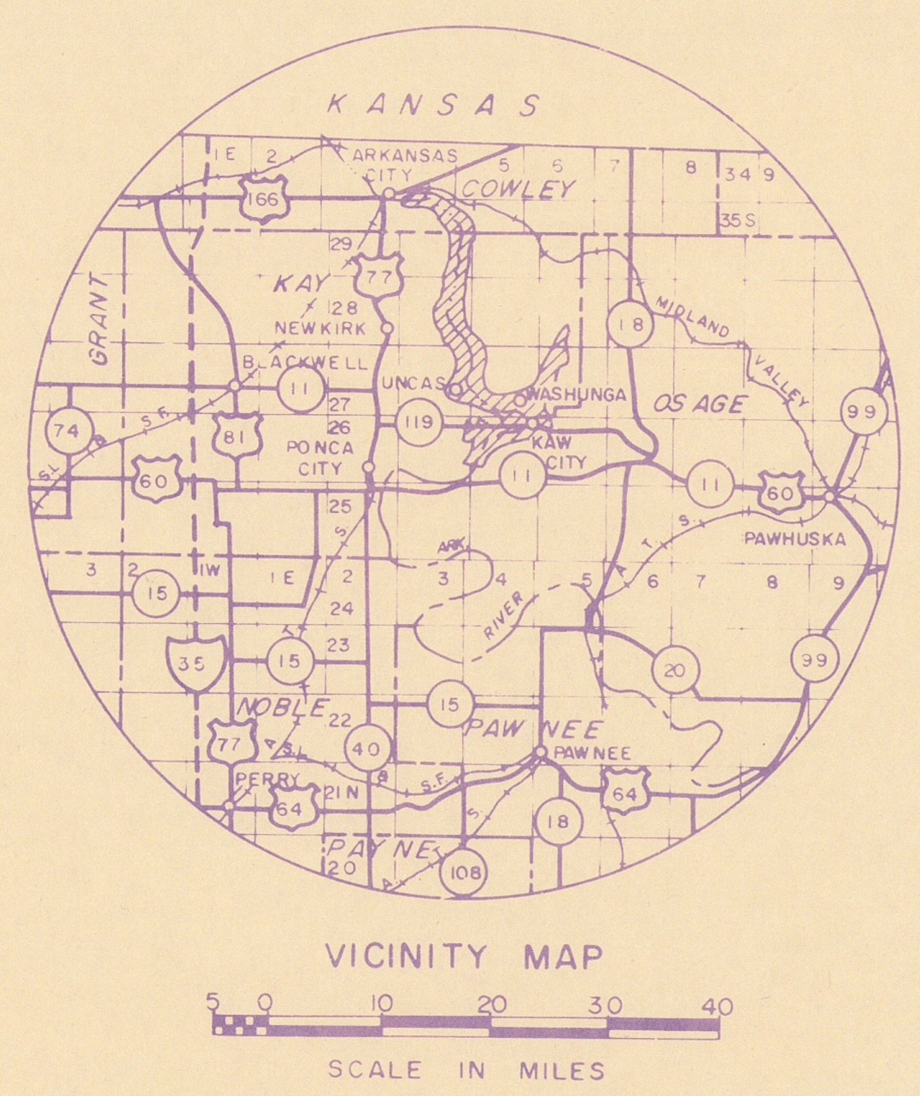

VICINITY MAP

0 10 20 30 40 SCALE IN MILES

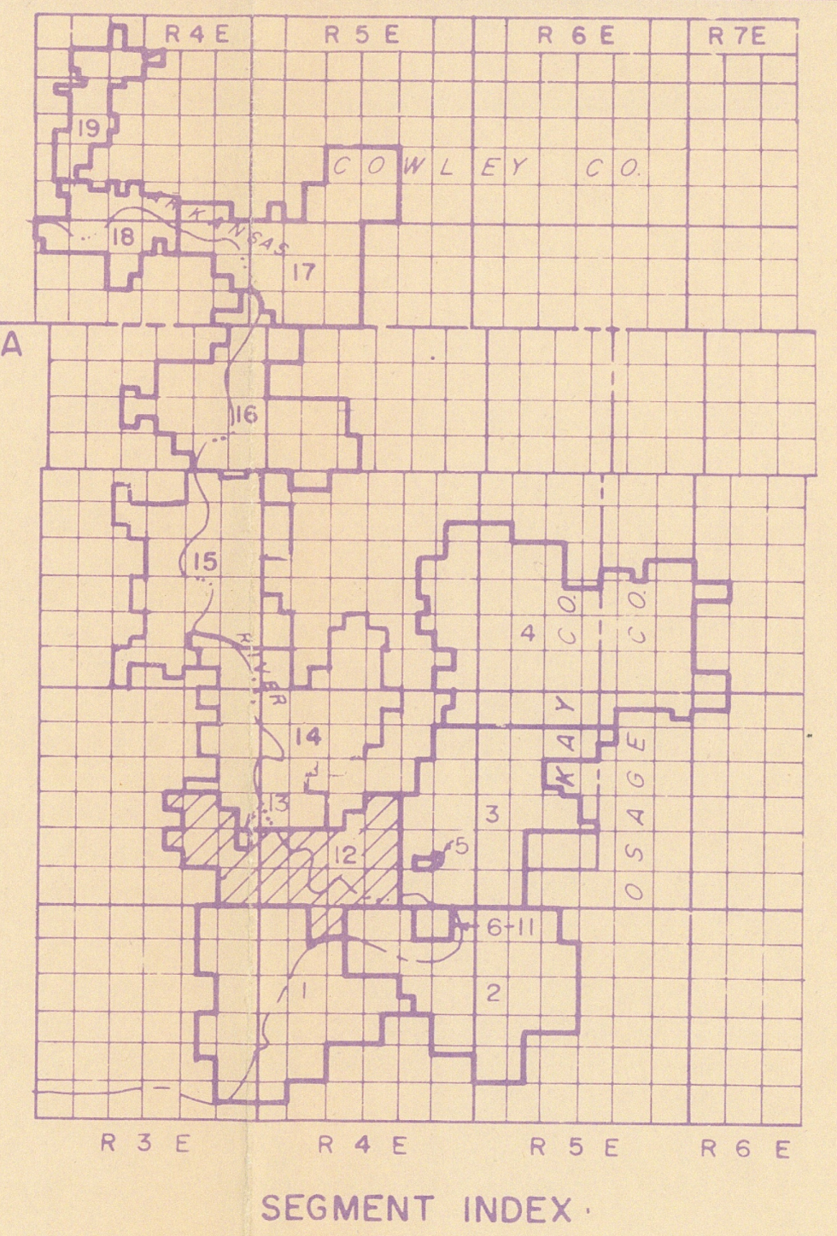

SEGMENT INDEX

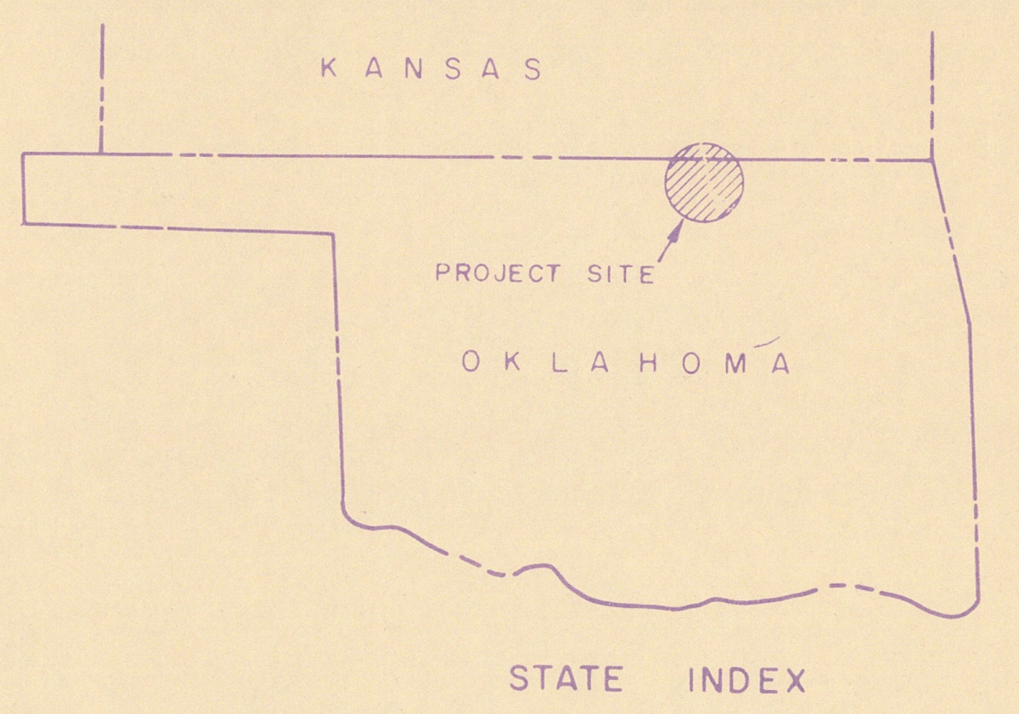

STATE INDEX

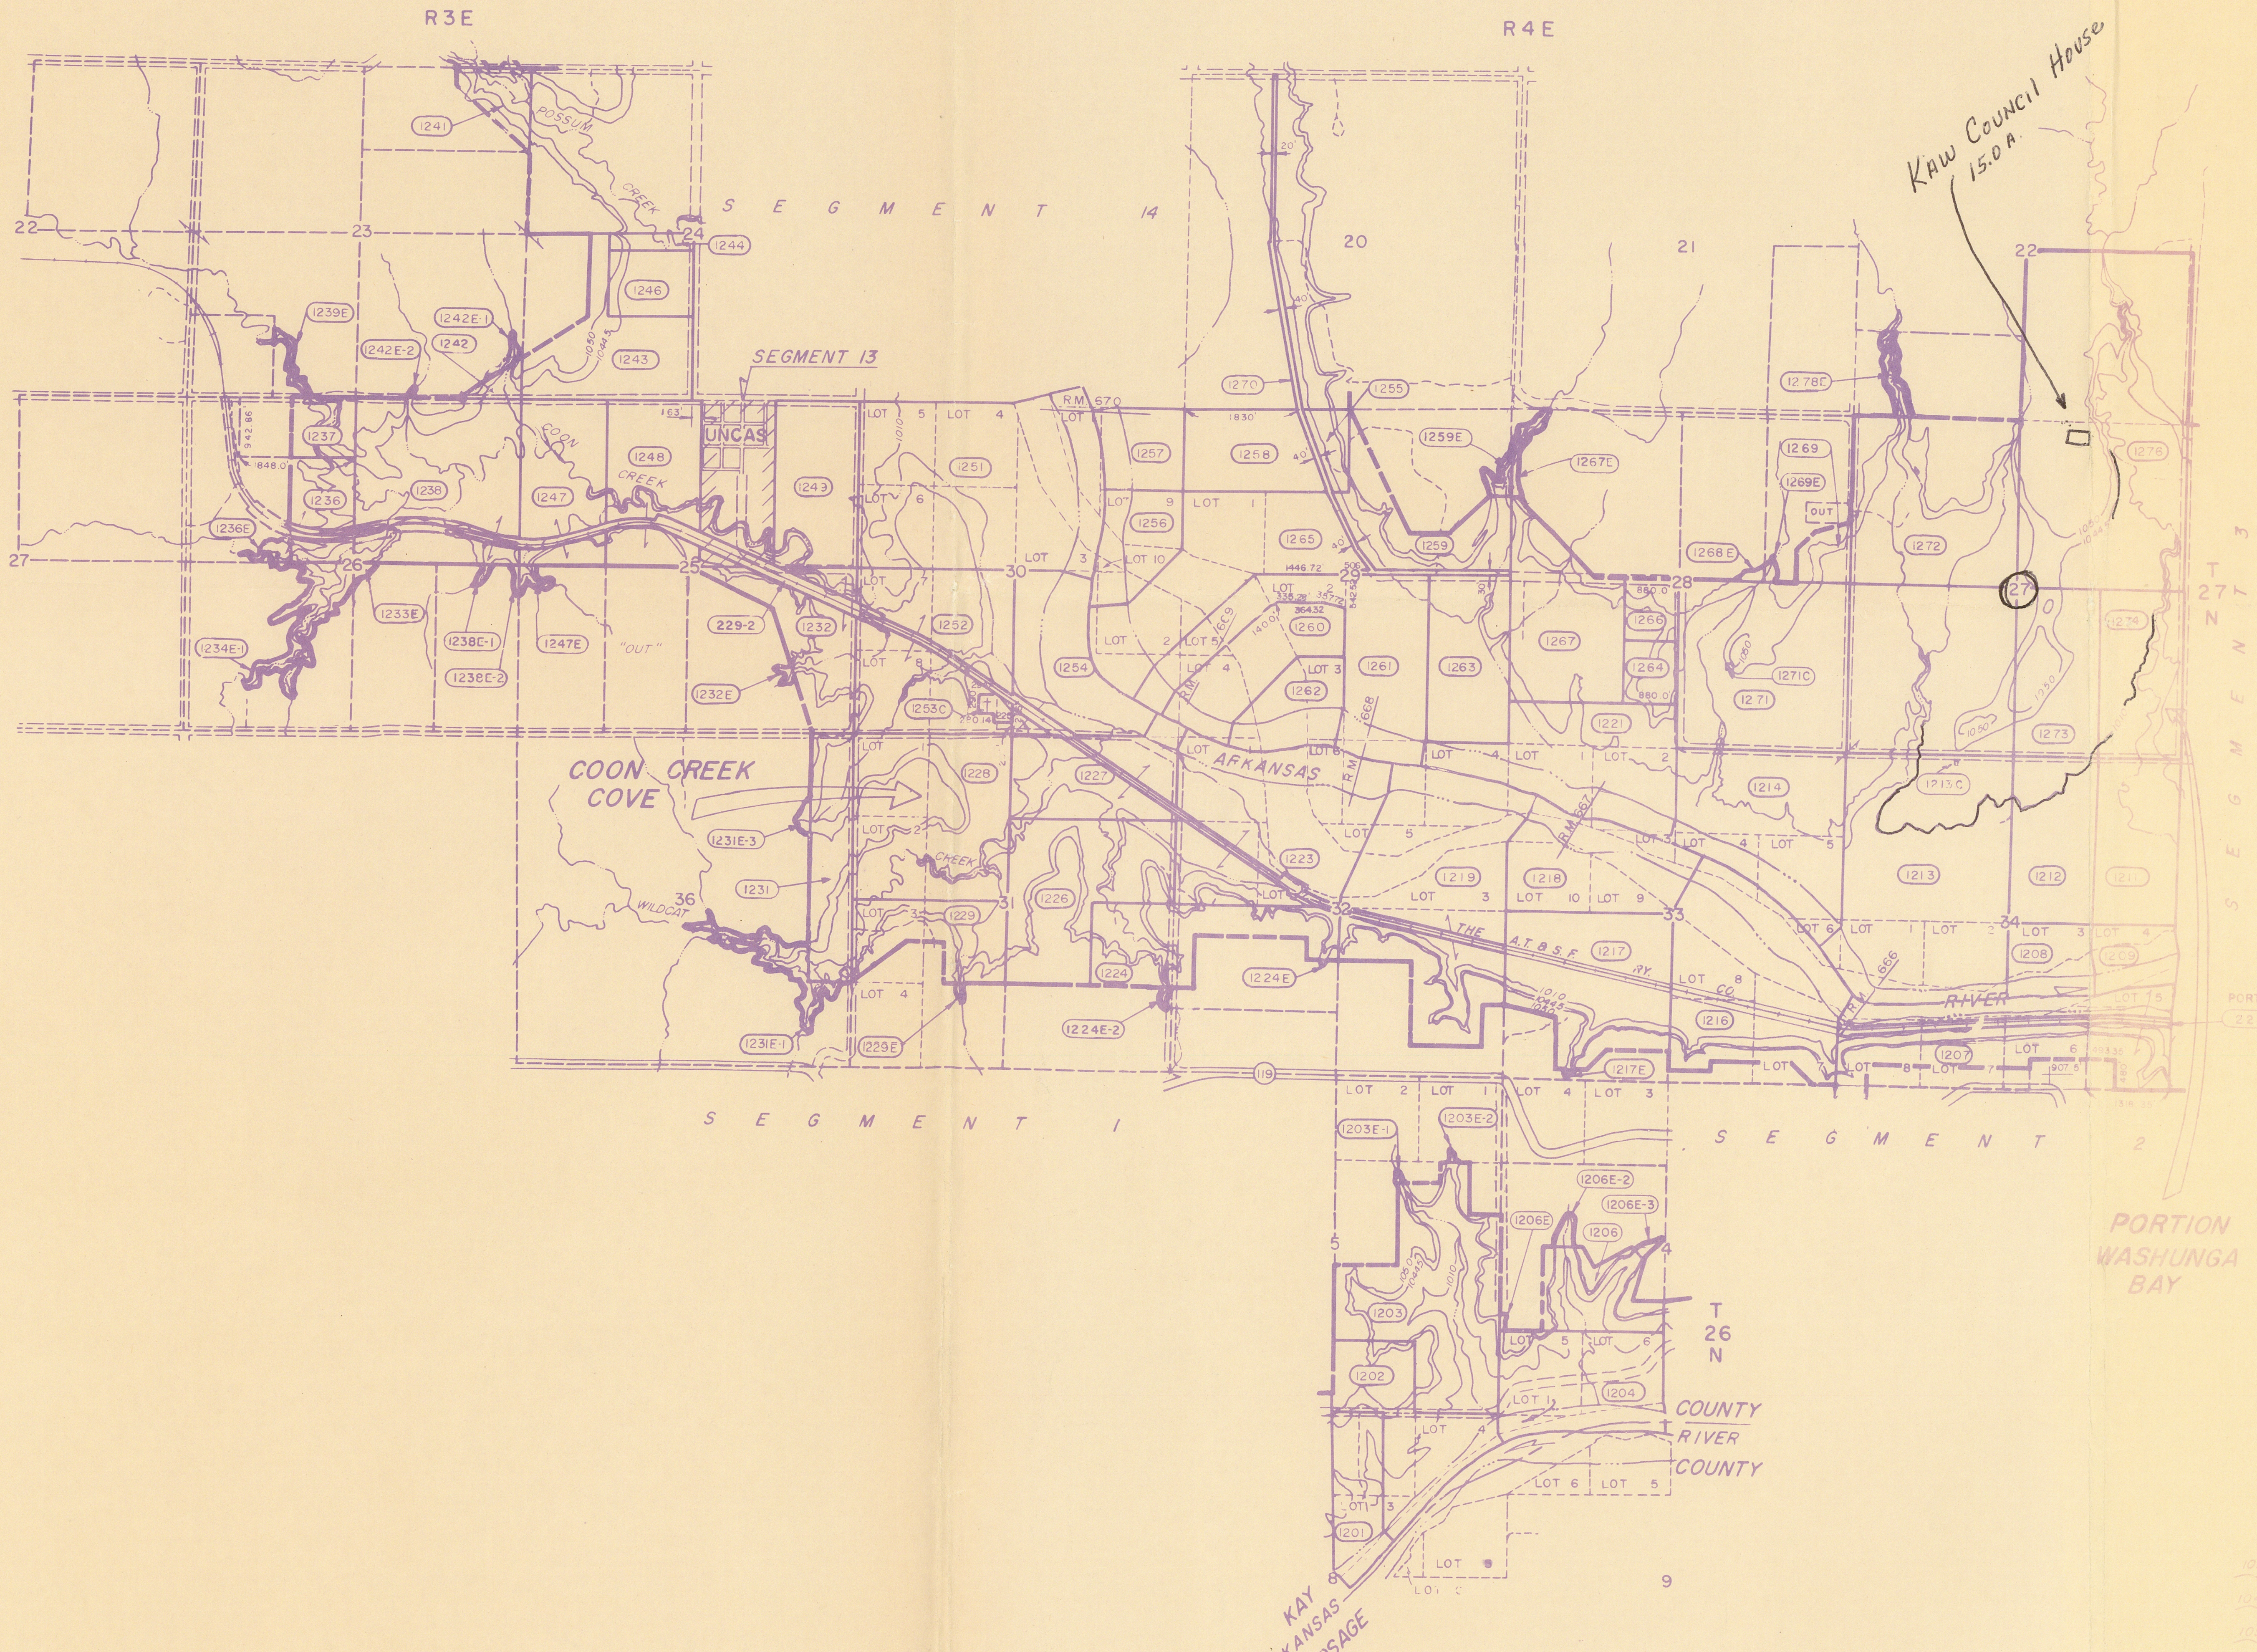

LEGEND

- 1010 TOP OF CONSERVATION POOL
- 1044.5 TOP FLOOD CONTROL POOL
- 1050 ACQUISITION GUIDELINE
- R/W FOR RELOCATION OF HWY. & R.R.
- FEE PURCHASE
- FLOWAGE EASEMENT AREA
- PUBLIC USE AREAS

MAPPING OF THE LAND DEPICTED ON THIS SHEET WAS PERFORMED BY CURRY ENGINEERING COMPANY, MUSKOGEE, OKLAHOMA, UNDER CONTRACT NO. DA-34-066 CIVENG-66-169.

NOTE
METHOD USED TO COMPILE PROJECT BOUNDARY WAS T.O.D.S, G.L.O.S, DEED DESCRIPTIONS AND QUADRANGLE SHEETS

ACQUISITION TRACT REGISTER

TRACT NO.	LAND OWNER	ACREAGE FEE	ACREAGE EASM'T.	REMARKS
1201	MARVIN L. LANDON, ET UX	46.65		
1202	ROBERT P. IRWIN, ET AL	90.25		
1203	ANDREW C. KOELLING & EBER K. HEADY	154.13		
1203E-1	ANDREW C. KOELLING & EBER K. HEADY		0.80	
1203E-2	ANDREW C. KOELLING & EBER K. HEADY		0.50	
1204	ROBERT P. IRWIN, ET AL	96.95		
1206	E. W. CAVE, ET UX	49.06		
1206E	E. W. CAVE, ET UX		0.65	
1207	AMY R. PERKINS, ET AL	97.68		
1208	H. P. RENDEL, ET UX	35.50		
1209	CARL C. RANDOLPH, ET UX	29.00		
1211	VELMA B. SCOTT, ET AL	80.00		
1212	L. M. CLINE	80.00		
1213	PAUL H. OTTO, ET AL	237.18		
1214	JOSHUA MAPEL, ET UX	296.80		
1216	ORRIN A. RUSS, ET AL	159.80		
1217	LILLIAN M. MARTIN, ET AL	124.07		
1217E	LILLIAN M. MARTIN, ET AL		0.35	
1218	THOMAS M. SMITH, ET UX	93.80		
1219	DOROTHY ALEXAENDER HOWARD	200.35		
1221	ROBERT L. CASE, ET UX	124.65		
1223	CORINNE McBRIDE	169.05		
1224	ROBERT EUGENE BAHM, ET UX	79.94		
1224E	ROBERT EUGENE BAHM, ET UX		[illegible]	
1226	GRACE EVELYN GAPREN, ET VIR	[illegible]		
1227	JACK C. SPURLOCK, ET UX	78.24		
1228	EFFIE M. PITSENBERGER, ET VIR	149.42		
1229	ELLIS G. OVERMAN, ET UX	[illegible]		
1229E	ELLIS G. OVERMAN, ET UX		0.65	
1231	STATE OF OKLAHOMA	60.00		
1231E-1	STATE OF OKLAHOMA		18.40	
1231E-3	STATE OF OKLAHOMA		1.75	
1232	CHARLIE A. MYERS	67.40		
1232E	CHARLIE A. MYERS		1.00	
1233E	GARY A. DANIEL, ET UX		1.30	
1213C	PAUL H. OTTO, ET AL	0.02		CEMETERY NO 6
1234E-1	PAUL T. POWELL		21.30	
1236	J. B. OTTO, ET AL	33.86		
1236E	J. B. OTTO, ET AL		4.90	
1237	LAWRENCE L. BACHER	[illegible]		
1238	C. H. STOCKTON	148.38		
1239E	J. A. JENKINS, ET UX		4.50	
1241	OTIS MARTIN, ET UX	21.88		
1242	LEWIS E. BACHER, JR.	7.50		
1242E-1	LEWIS E. BACHER, JR.		1.75	
1242E-2	LEWIS E. BACHER, JR.		0.65	
1243	FRANK D. DANIEL, ET UX	82.50		
1244	MARY E. GRIGSBA, ET AL	8.00		
1246	RUBY McCLUNG, ET VIR	32.00		
1247	GARY R. DANIEL, ET UX	76.86		
1248	PAUL H. OTTO, ET UX	84.49		
1249	CLIFFORD W. HENDRICKSON	80.00		
1251	ROBERT H. GOODRICH	238.40		
1252	REBECCA BINSACK LEE	139.31		
1253C	OAK GROVE CEMETARY NO. 1	3.83		
1254	HAROLD BUESING, ET AL	84.75		
1255	A. J. McCLASKEY	11.61		
1256	MARY HERMES WOOD, ET AL	49.90		
1257	FERN M. BAIN	42.25		
1258	A. J. McCLASKEY	67.15		
1259	THELMA LANE, ET VIR	67.53		
1260	MARY HERMES WOOD, ET AL	67.80		
1261	JACK LANE	140.90		
1262	BEN RACKLEY	47.75		
1263	HELEN ELLISON, ET AL	80.00		
1264	LESLIE E. FOSTER, UX	20.00		
1265	THELMA LANE, ET VIR	138.05		
1266	JACK S. THOMPSON & RACHEL M. THOMPSON	20.00		
1267	JACK LANE, ET UX	100.00		
1268E	JIMMY LOU PAPPAN, ET AL		2.50	
1269	FLYNN GASTON, ET UX	15.31		
1269E	FLYNN GASTON, ET UX		1.40	
1270	BOARD OF COUNTY COMMISSIONERS, KAY COUNTY, OKLAHOMA	8.12		
* 1271	WM. H. PAPPAN	159.99		
1272	NORMAN McCLURE, ET UX	160.00		
1273	RAE C. MUNROE	80.00		
1274	IVA GARRETT REED & AMORY E. REED	80.00		
1276	VIRGIL T. HILL	320.00		
* 1271C	WM. H. PAPPAN	0.01		CEMETERY
1278E	THELMA GASTON		6.00	
1224E-2	ROBERT EUGENE BAHM, ET UX		0.95	
1238E-1	C.H. STOCKTON		1.25	
1238E-2	C.H. STOCKTON		1.20	
1247E	GARY R. DANIEL, ET UX		3.20	
1259E	THELMA LANE, ET VIR		4.30	
1267E	JACK LANE, ET UX		4.50	
1206E-2	E. W. CAVE, ET UX		3.00	
1206E-3	E. W. CAVE, ET UX		1.30	

PRELIMINARY
REAL ESTATE

PROJECT MAP

DEPT. OF THE ARMY

USING SERVICE CORPS OF ENGINEERS

LOCATION OF PROJECT

STATE OKLAHOMA & KANSAS

COUNTY KAY & OSAGE & COWLEY

DIVISION SOUTHWESTERN

DISTRICT TULSA

ARMY AREA 4 TH.

8 MILES NE OF PONCA CITY

4.5 MILES SW OF KAW CITY

TRANSPORTATION FACILITIES

RAILROADS A.T. - S.F. RY.

STATE ROADS 11 & 119

FEDERAL ROADS 60

AIR LINES

ACQUISITION

TOTAL ACRES ACQUIRED

FEE

PUBLIC DOMAIN WITHDRAWAL

USE PERMIT

USE PERMIT (OTHER THAN P. D.)

TRANSFER

LEASE

LESSER INTERESTS

DISPOSAL

TOTAL ACRES DISPOSED OF

SOLD

PUBLIC DOMAIN WITHDRAWAL

USE PERMIT

USE PERMIT (OTHER THAN P. D.)

TRANSFERRED

LEASES TERMINATED

LESSER INTERESTS TERM.

REASSIGNED

OTHER

LEGEND

EXCEPT FOR THE SPECIAL SYMBOLS SHOWN BELOW MAP SYMBOLS ARE STANDARD IN ARMY MAP SERVICE TECHNICAL MANUAL NO. 23.

- RESERVATION LINE
- RESERVATION LINE (Actual Survey)
- TRACT BOUNDARY LINE
- TRACT NUMBER
- CONTOUR LINE
- DISPOSAL ▨
- EXTENDED OWNERSHIP LINE

SEGMENT 12

DEPARTMENT OF THE ARMY
OFFICE OF THE TULSA DISTRICT ENGINEER
SOUTHWESTERN DIVISION

DRAWN BY C.A.V.
TRACED BY C.A.V.
CHECKED BY R.L.M.
SUBMITTED BY:

CHIEF PLNG & CONTROL BR.
RECOMMENDED BY:

CHIEF REAL ESTATE DIV.

REAL ESTATE

KAW LAKE

ARKANSAS RIVER, OKLAHOMA AND KANSAS

APPROVED BY:

LT. COL. C. OF E. FOR THE DISTRICT ENGINEER

DATE 4-12-71

OFFICE, CHIEF OF ENGINEERS, WASHINGTON 25, D. C.

0 1000 2000 3000 4000
SCALE IN FEET

INSTALLATION OR PROJECT NO.

SHEET OF DRAWING NO.

DATE	REVISIONS	BY

EM 405-1-200

ENG. FORM 1456-A
1 OCT. 62

Bartlett Maps, Folder 1, Item 6