

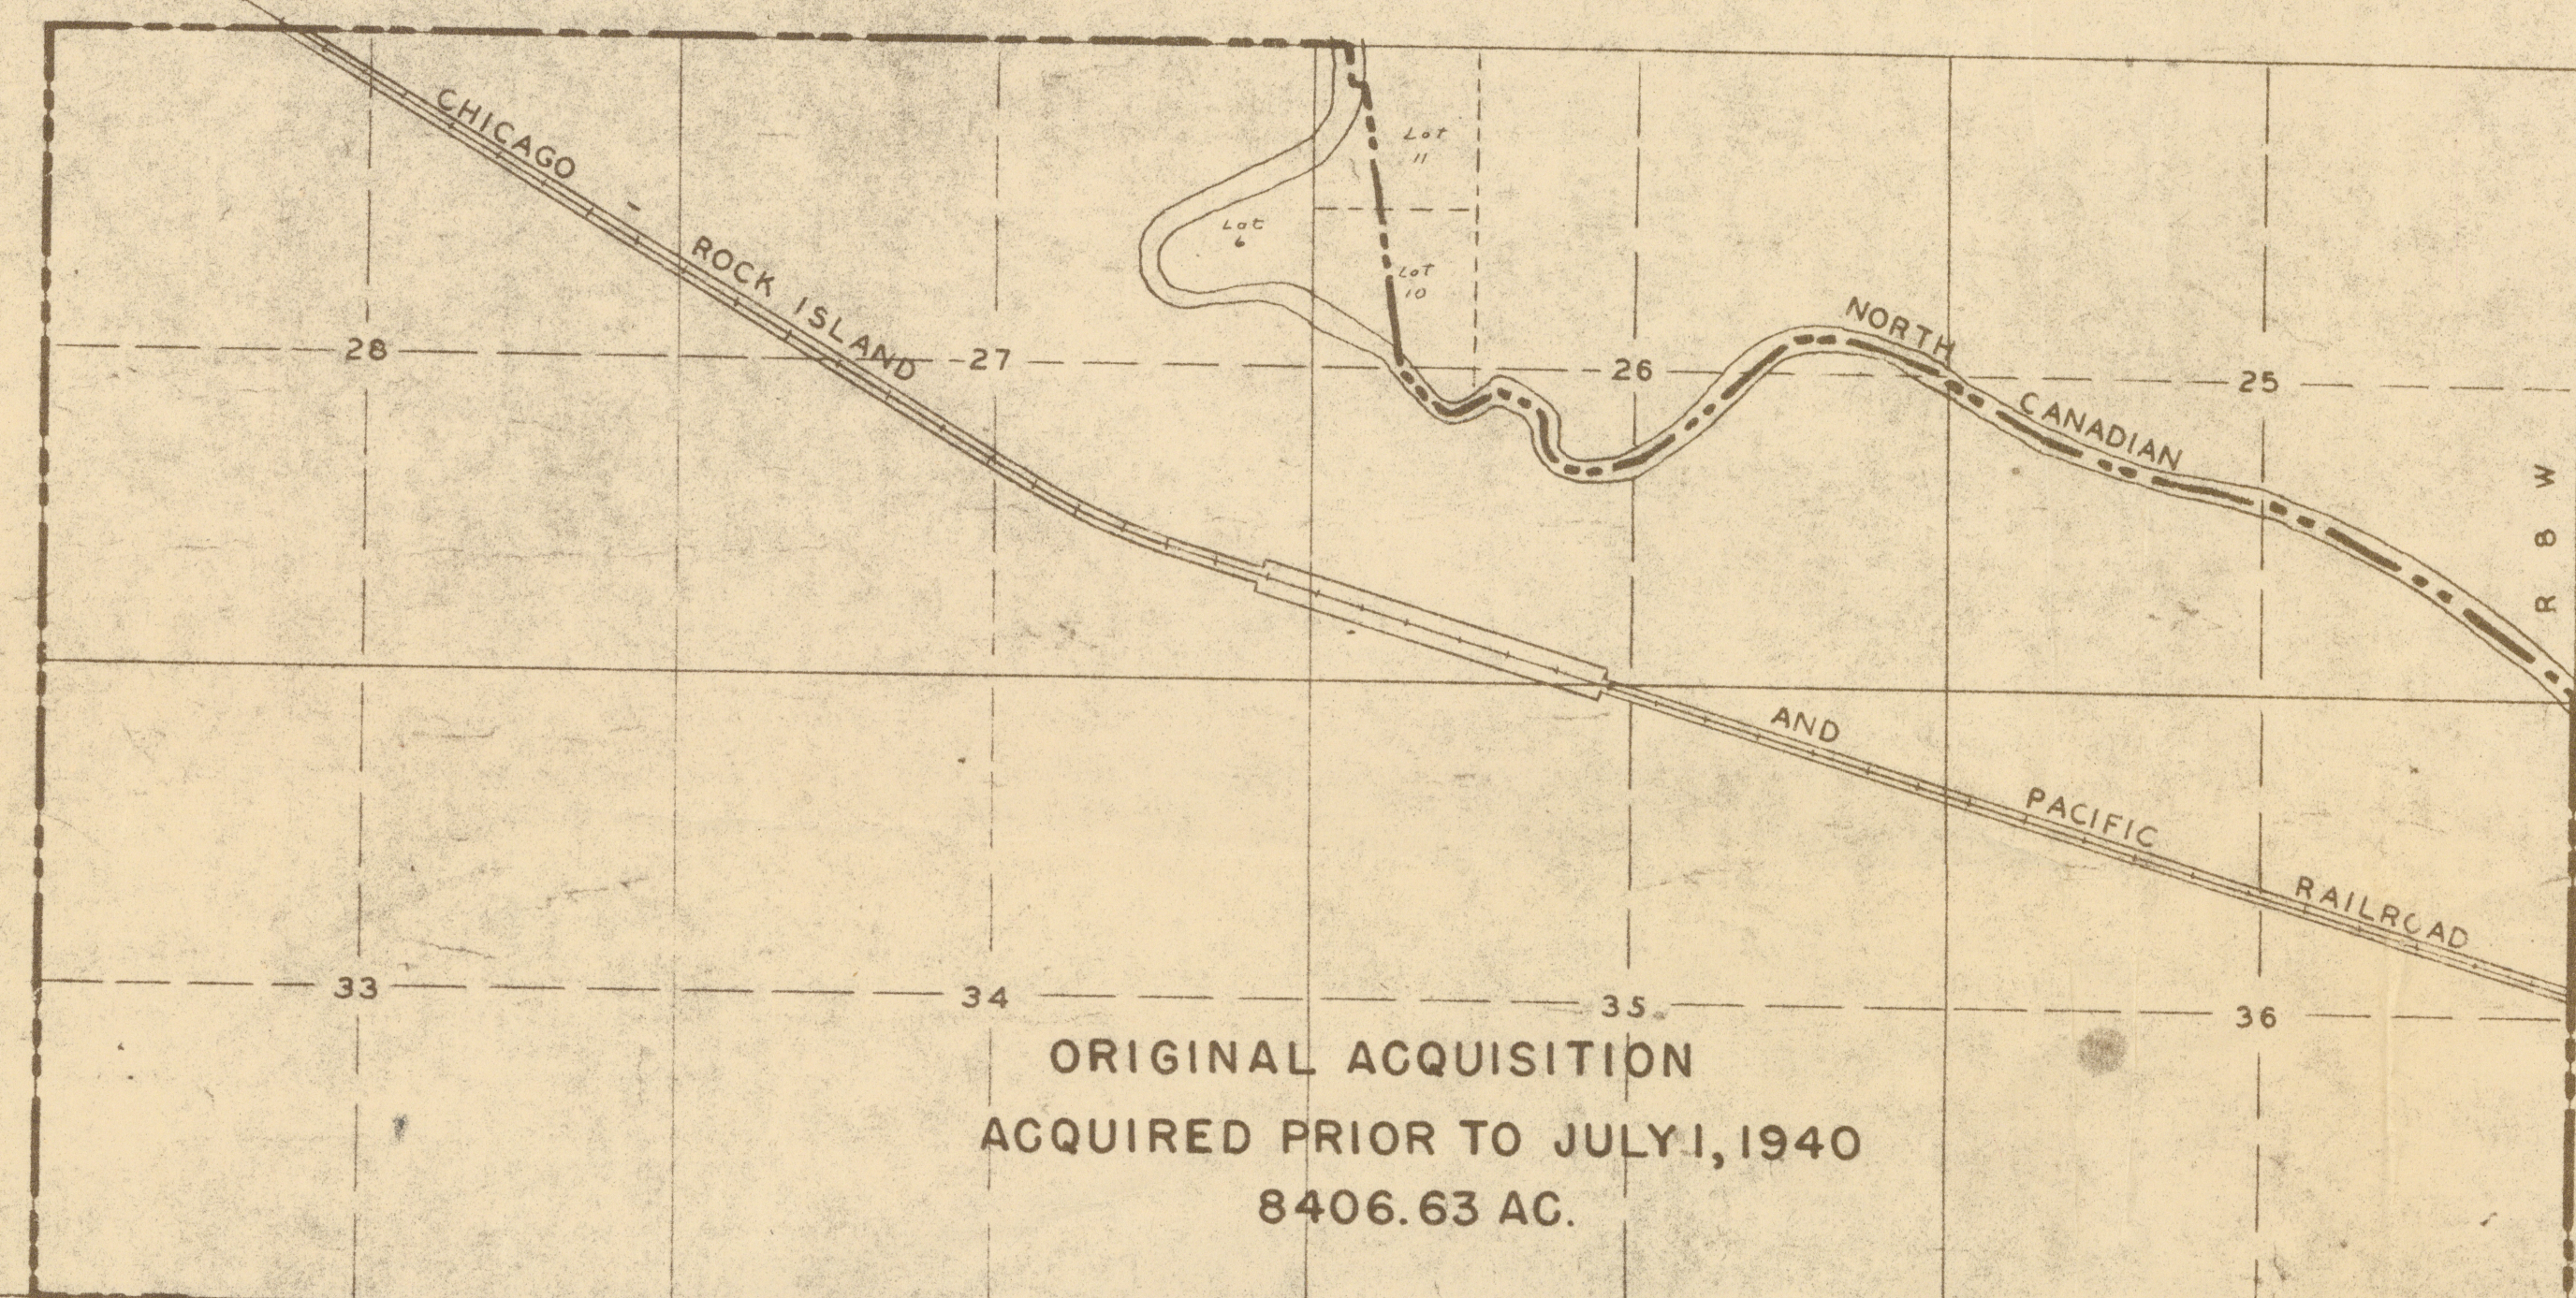


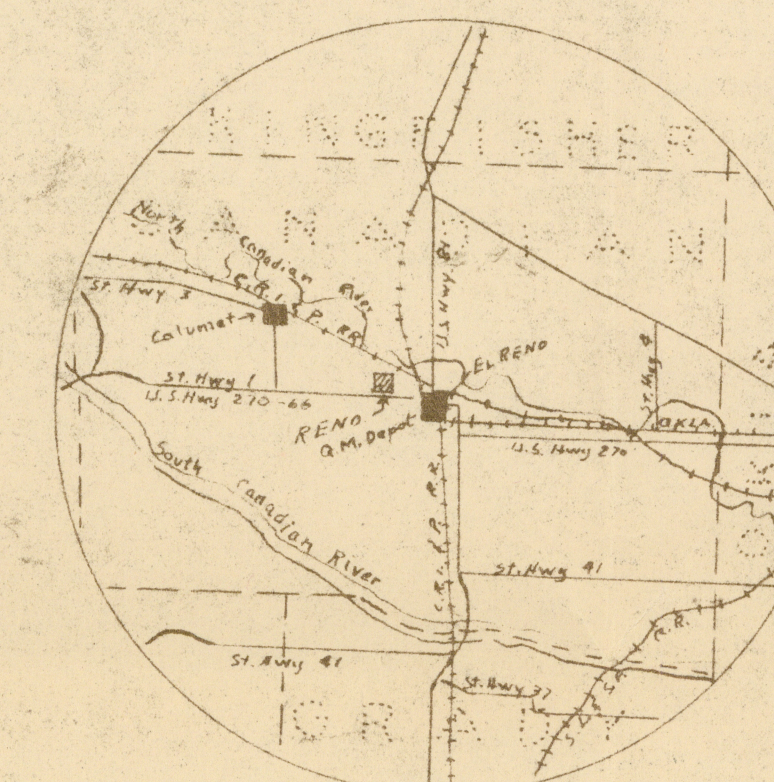

TRACT REGISTER			
TRACT NO.	VENDOR	FEE (DONATED)	LICENSE
1	CITY OF FT. RENO	0.036	
LICENSE	DEPT. OF JUSTICE		NO ACREAGE

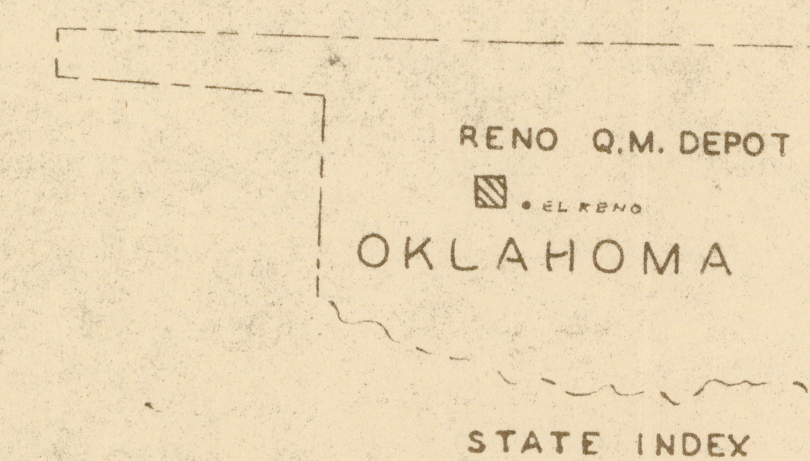

FINAL LOCATION
(TYPE OF MAP)
STATE OKLAHOMA
COUNTY CANADIAN
DIVISION SOUTHWESTERN
DISTRICT TULSA
SERVICE COMMAND EIGHTH
USING AGENCY ARMY GROUND FORCES
2 MILES NW OF EL RENO
MILES OF

TRANSPORTATION FACILITIES
C.R.I. & P. RAILROAD
NOS. 1 & 3 STATE ROAD
NOS. 66 & 270 FEDERAL ROAD
AIRLINE

LAND AREA
ACRES OWNED BY W.D. ORIGINAL ACQUISITION 8406.63
ACRES LEASED BY W.D.
ACRES LEASED FROM W.D.
ACRES TRANSFERRED TO W.D.
ACRES DONATED TO W.D. (EXPANSION) 0.04
ACRES LICENSED TO W.D. NO ACREAGE

DISPOSALS
ACRES SOLD
ACRES TRANSFERRED
ACRES EXCHANGED
ACRES OTHERWISE

LEGEND
RESERVATION LINE
STATE OR PROVINCE LINE
COUNTY LINE
CIVIL DISTRICT PRECINCT
LAND-GRANT LINE
CITY, VILLAGE, OR BOROUGH
6" WATERLINE
TOWNSHIP LINE
SECTION LINE

SCALE
FEET
1500 500 0 2000 4000

WAR DEPARTMENT, O.C.E.
CONSTRUCTION DIVISION
REAL ESTATE
RENO QUARTERMASTER DEPOT
EL RENO, OKLAHOMA
MILITARY RESERVATION

RECOMMENDED DATE 10-14-44

APPROVED *Joe B. Williams* DATE 16 Nov 44
Chief of Acquisition

COMPILED J.L.B. TRACED J.E.L. CHECKED A.E.S.

DATE BY REVISIONS APPROVED

SHEETS 1 OF 2 DRAWING NO.

UNNUMBERED EXEC. ORDER DATED 17 JULY 1883
GENERAL DIRECTIVE R.E.D. 2254 - - - 3 APRIL 1943