
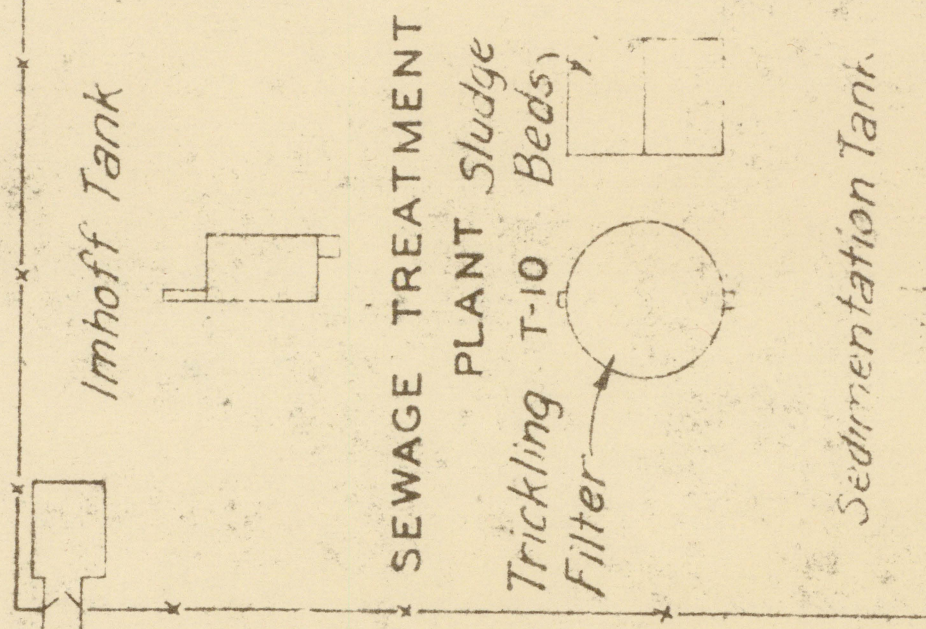


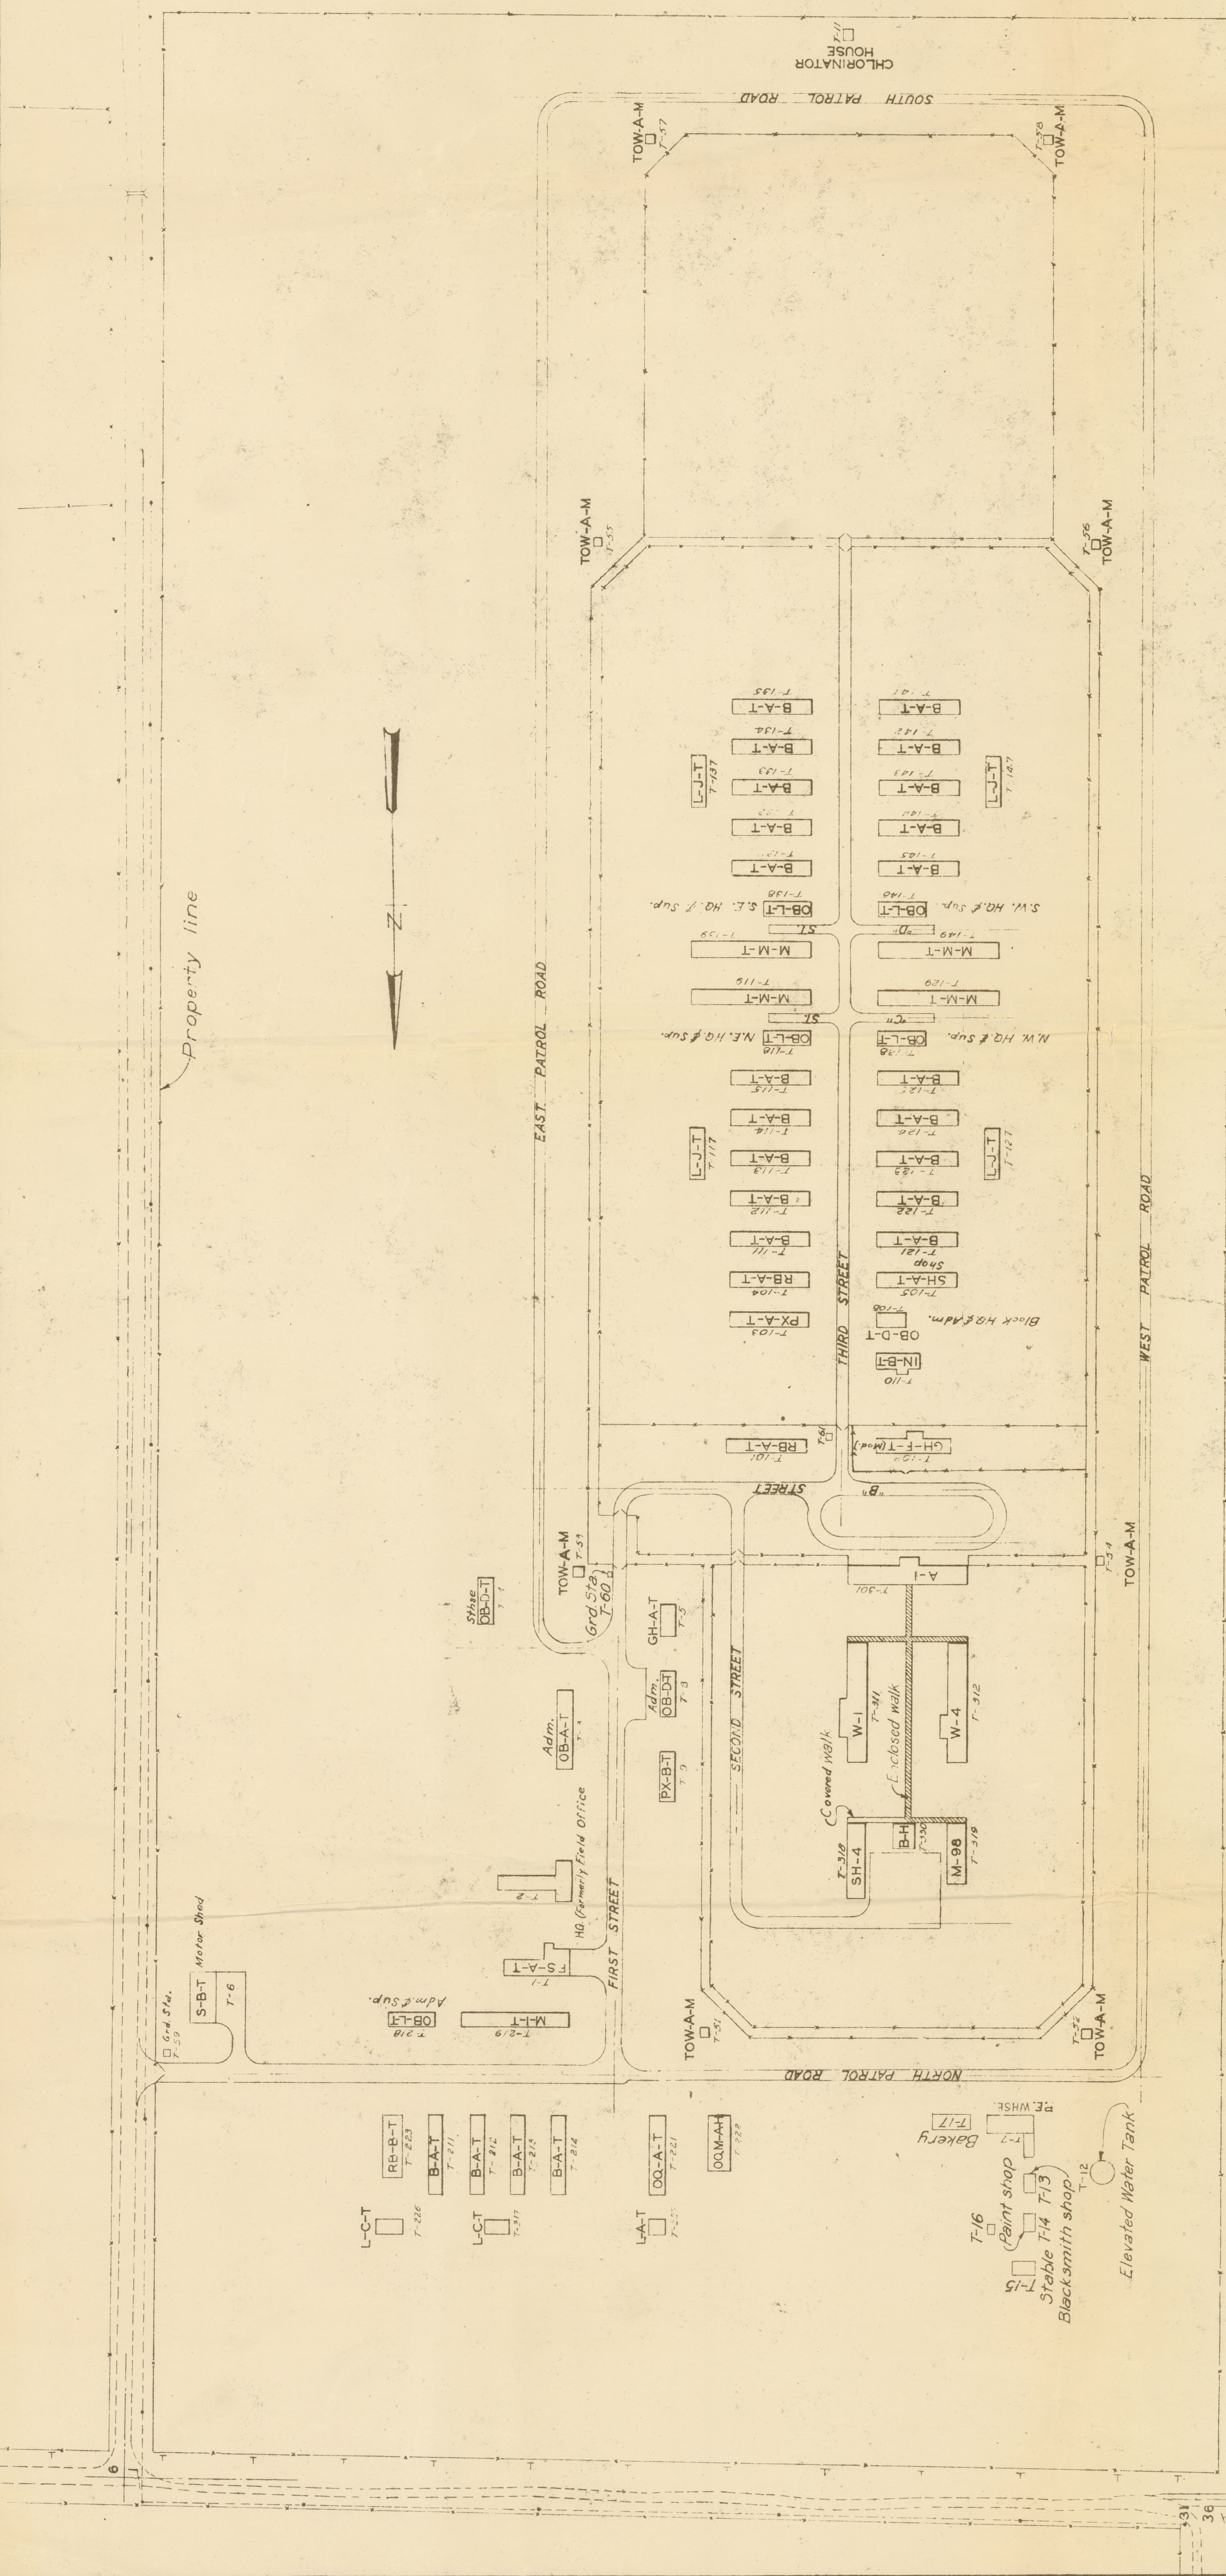

Imhoff Tank

SEWAGE TREATMENT PLANT

Trickling Filter

Sludge Bed

Sewerage Plant

PRISONER OF WAR CAMP
FORT RENO, OKLA.

REVISED LAYOUT

IN 1 SHEET
SCALE: 1 INCH = 100 FEET
SHEET NO. 1
JULY 25, 1943
U.S. ENGINEER OFFICE, TULSA, OKLAHOMA
APPROVAL RECOMMENDED
SUBMITTED
E.C. Duggan
SR. ENGINEER
LT. COL. CORPS OF ENGINEERS
DUGGAN
AFC
ALL
CHECKED RTB
ECP
FRCC-68

REVISIONS
8-22-44 TLJ
8-7-44 MW
4-4-44 LJM
3-27-44 LJM




LOCATION PLAN

SCALE 1 INCH = 1600 FEET
1600' 0' 1600' 3200'

BUILDING SCHEDULE

1-DOUBLE OFFICERS' QUARTERS	92-HAY SHED	146-WAGON SCALES	218-OFFICERS' MESS HALL
4-FIELD OFFICERS' QUARTERS	93-N.C.O. QUARTERS	148-SWAGE DISPOSAL PLANT	219-HORSE SHOE SHOP
6-DOUBLE OFFICERS' QUARTERS	93A-COAL HOUSE	149-SWAGE DISPOSAL PLANT	220-GUARD HOUSE
7-OFFICERS' QUARTERS	94-N.C.O. QUARTERS	153-VET. CONTAGIOUS WARD	221-STORAGE TANK
8-OFFICERS' QUARTERS	94A-COAL HOUSE	154-ENG. EQUIP. OFFICE, SHOP & PAINT SHOP	222-B.O. QUARTERS
9-BACHELOR QUARTERS	95-N.C.O. QUARTERS	155-GARAGE	230-HAY SHED
10-OFFICERS' QUARTERS	95A-COAL HOUSE	172-STATION HOSPITAL	231-LUMBER SHED
13-N.C.O. QUARTERS	96-N.C.O. QUARTERS	174-HANDLING SHED	232-FIRE STATION
14-N.C.O. QUARTERS	96A-COAL HOUSE	179-SHELTER SHED	233-CHAPEL
15-QUARTERS	99-GRANARY	180-SHELTER SHED	T401-T402-MESS HALLS
19-N.C.O. QUARTERS	102-SWAGE WAREHOUSE	182-SHELTER SHED	T404-T406-ADM. & RECREATION
19A-COAL HOUSE	103-WAGON SHED	183-STABLE QUANTINE	T408 TO T429 INCL. HUTMENTS
20A-COAL HOUSE	107-WATER TANK	184-ANIMAL HANDLING SHED	T430 TO T439 INCL. L-E-T
20A-COAL HOUSE	108-RIDING HALL	185-MESS HALL	T432, T433-MESS HALLS
24-SERVICE CLUB	109-Q.M. WAREHOUSE	186-LA/VATORY	T435, T436-ADM. & RECREATION
26-ADMINISTRATION	110-SHOPS	187-VET. WARD	T437-LATRINE L-E-T
31-STOREHOUSE	112-VET. HOSPITAL	189-VET. WARD	T439 TO T440 INCL. HUTMENTS
35-OIL HOUSE	113-VET. SURG. & MED. WARD	190-FILING STATION	T461-LATRINE L-E-T
36-LATRINE	114-CARPENTER SHOP & WHSE.	191-ENG. ADV. BUILDING	T463 TO T466 INCL. HUTMENTS
38-ADMINISTRATION	116-DISPENSARY	192-HAY SHED	T467-ADMINISTRATION 05-B-T
49-FINANCE	117-STABLE	194-GRANARY	T468-LATRINE L-A-T
51-STABLE	118-BREEDING LAB	195-HAY SHED	234-IMHOFF TANK
54-N.C.O. QUARTER	120-N.C.O. QUARTERS	197-BARRACKS, VETS.	235-LIFTING STATION
54A-COAL HOUSE	121-ISSUE STABLE	198-MESS HALL, VETS.	236-SWAGE LABORATORY
56-OFFICERS' QUARTERS	123-N.C.O. QUARTERS	199-LAVATORY	239-RECREATION BLDG.
57A-COAL HOUSE	123A-COAL HOUSE	200-VET. WARD	240-RECREATION BLDG.
59-N.C.O. QUARTERS	125-HAY SHED	201-VET. WARD	241-HAY SHED
59A-COAL HOUSE	126-WATER TANK	202-ADM. RECREATION STAGE	242-LOADING PLATFORM
60-N.C.O. QUARTERS	127-POST HALL	203-BARRACKS, Q.M.	244-WASH RACK
60A-COAL HOUSE	129-GRN. SHELTER SHED	204-BARRACKS, Q.M.	
62-N.C.O. QUARTERS	130-GRN. SHELTER SHED	205-BARRACKS, Q.M.	
62A-COAL HOUSE	131-GRN. SHELTER SHED	206-BARRACKS, Q.M.	
64-STABLE	132-GRN. SHELTER SHED	207-LAVATORY, Q.M.	
65-GRANARY	133-VET. ADMINISTRATION	208-HUTMENTS "AY" TO "IL" INCL.	
67-N.C.O. QUARTERS	134-POST RECREATION BLDG.	209-HORSE SHOE SHOP	
67A-COAL HOUSE	135-GARAGE	210-ADMINISTRATION Q.M.	
72-FLAG STAFF	136-GARAGE	211-GRANARY	
73-STABLE	137-SHELTER SHED	212-WAREHOUSE	
74-STABLE	138-SHELTER SHED	213-SHOP, MOTOR TRANSPORTATION	
77-HAY SHED	139-SHELTER SHED	214-BARRACKS, Q.M.	
78-COLT SHED	143-GARAGE	215-BARRACKS, Q.M.	
91-HAY SHED	144-GARAGE	216-LATRINE	
	145-GARAGE	217-MESS HALL	

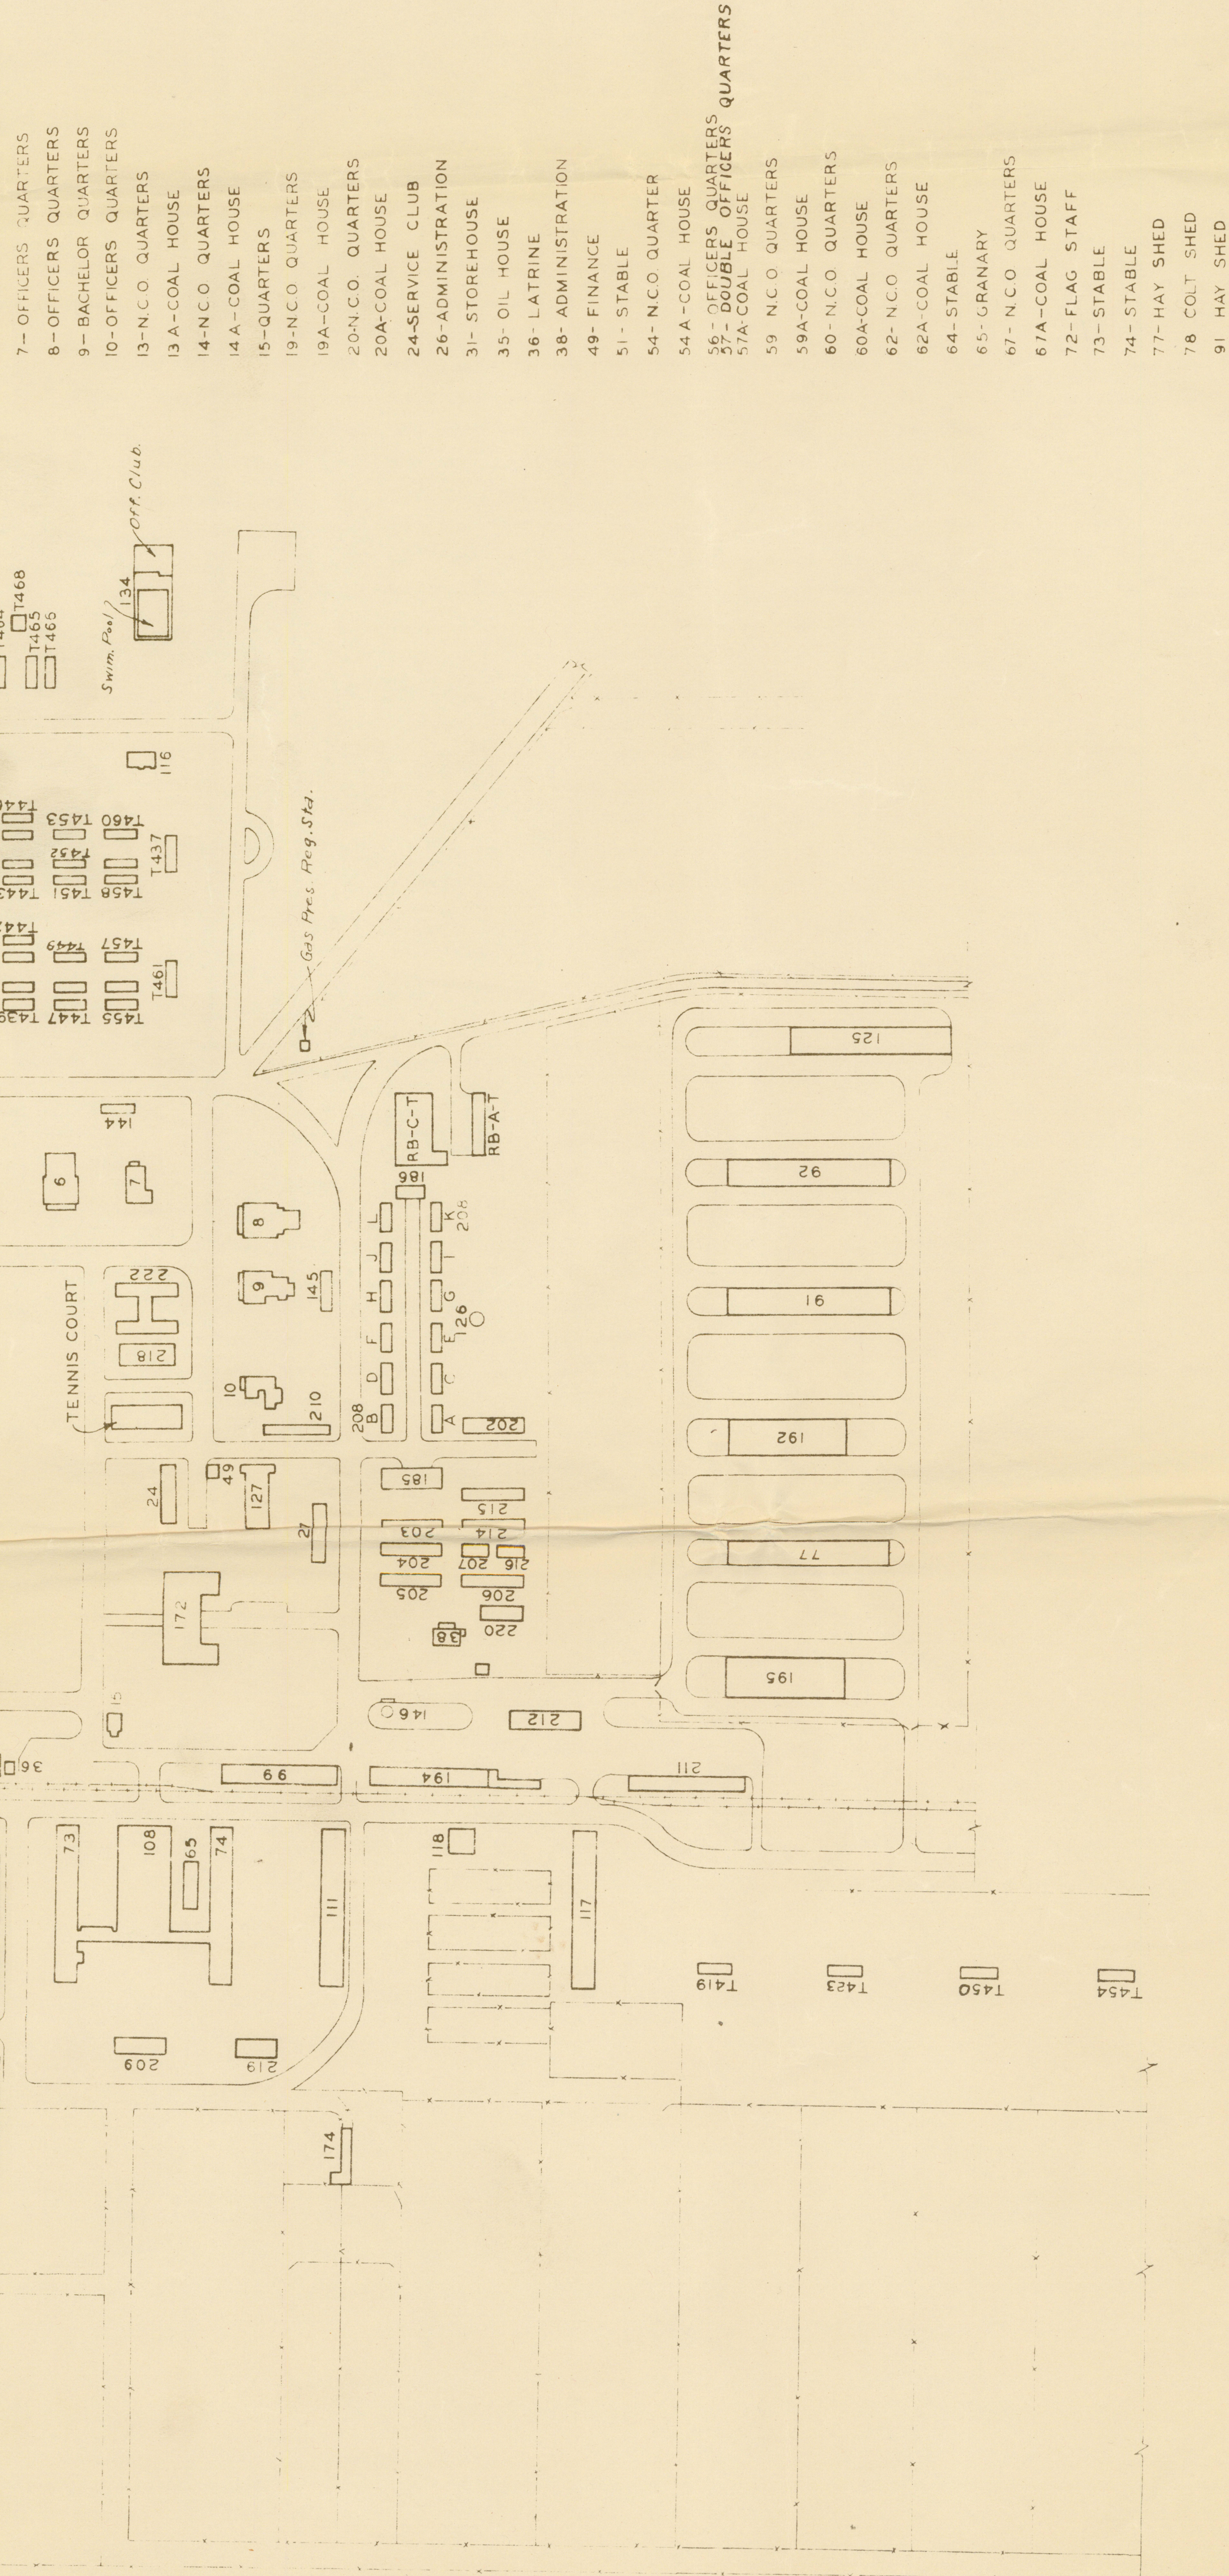

Q.M. DEPOT (RE MOUNT)
FORT RENO, OKLAHOMA

REVISED LAYOUT

IN 1 SHEET
SCALE 1 INCH = 200 FEET
200' 100' 0' 200' 400'

U. S. ENGINEER OFFICE, TULSA, OKLAHOMA
APRIL 7, 1944
APPROVED
SUBMITTED
ENGINEER
LT. COL. CORPS OF ENGINEERS

8-23-44 T.L.U.
8-7-44 M.W.
REVISED

FRCC-II2