

MEDICINE PARK GOLF LINKS

STATE GAME PRESERVE


SCALE 1" = 300'

1-T to 16	375	YARDS
2-T to 26	285	"
3-T to 36	420	"
4-T to 46	300	"
5-T to 56	365	"
6-T to 66	355	"
7-T to 76	120	"
8-T to 86	325	"
9-T to 96	415	YARDS
TOTAL	2960	YARDS

10-T to 106	110	YARDS
11-T to 116	275	"
12-T to 126	305	"
13-T to 136	470	"
14-T to 146	530	"
15-T to 156	540	"
16-T to 166	375	"
17-T to 176	340	"
18-T to 186	385	YARDS
TOTAL	3330	YARDS
GRAND TOTAL 1-T to 186	6290	YARDS


*Replan, make #1 opposite one of the dams.
Can get 9 holes total about 3200 yds*

W.C. Burnham

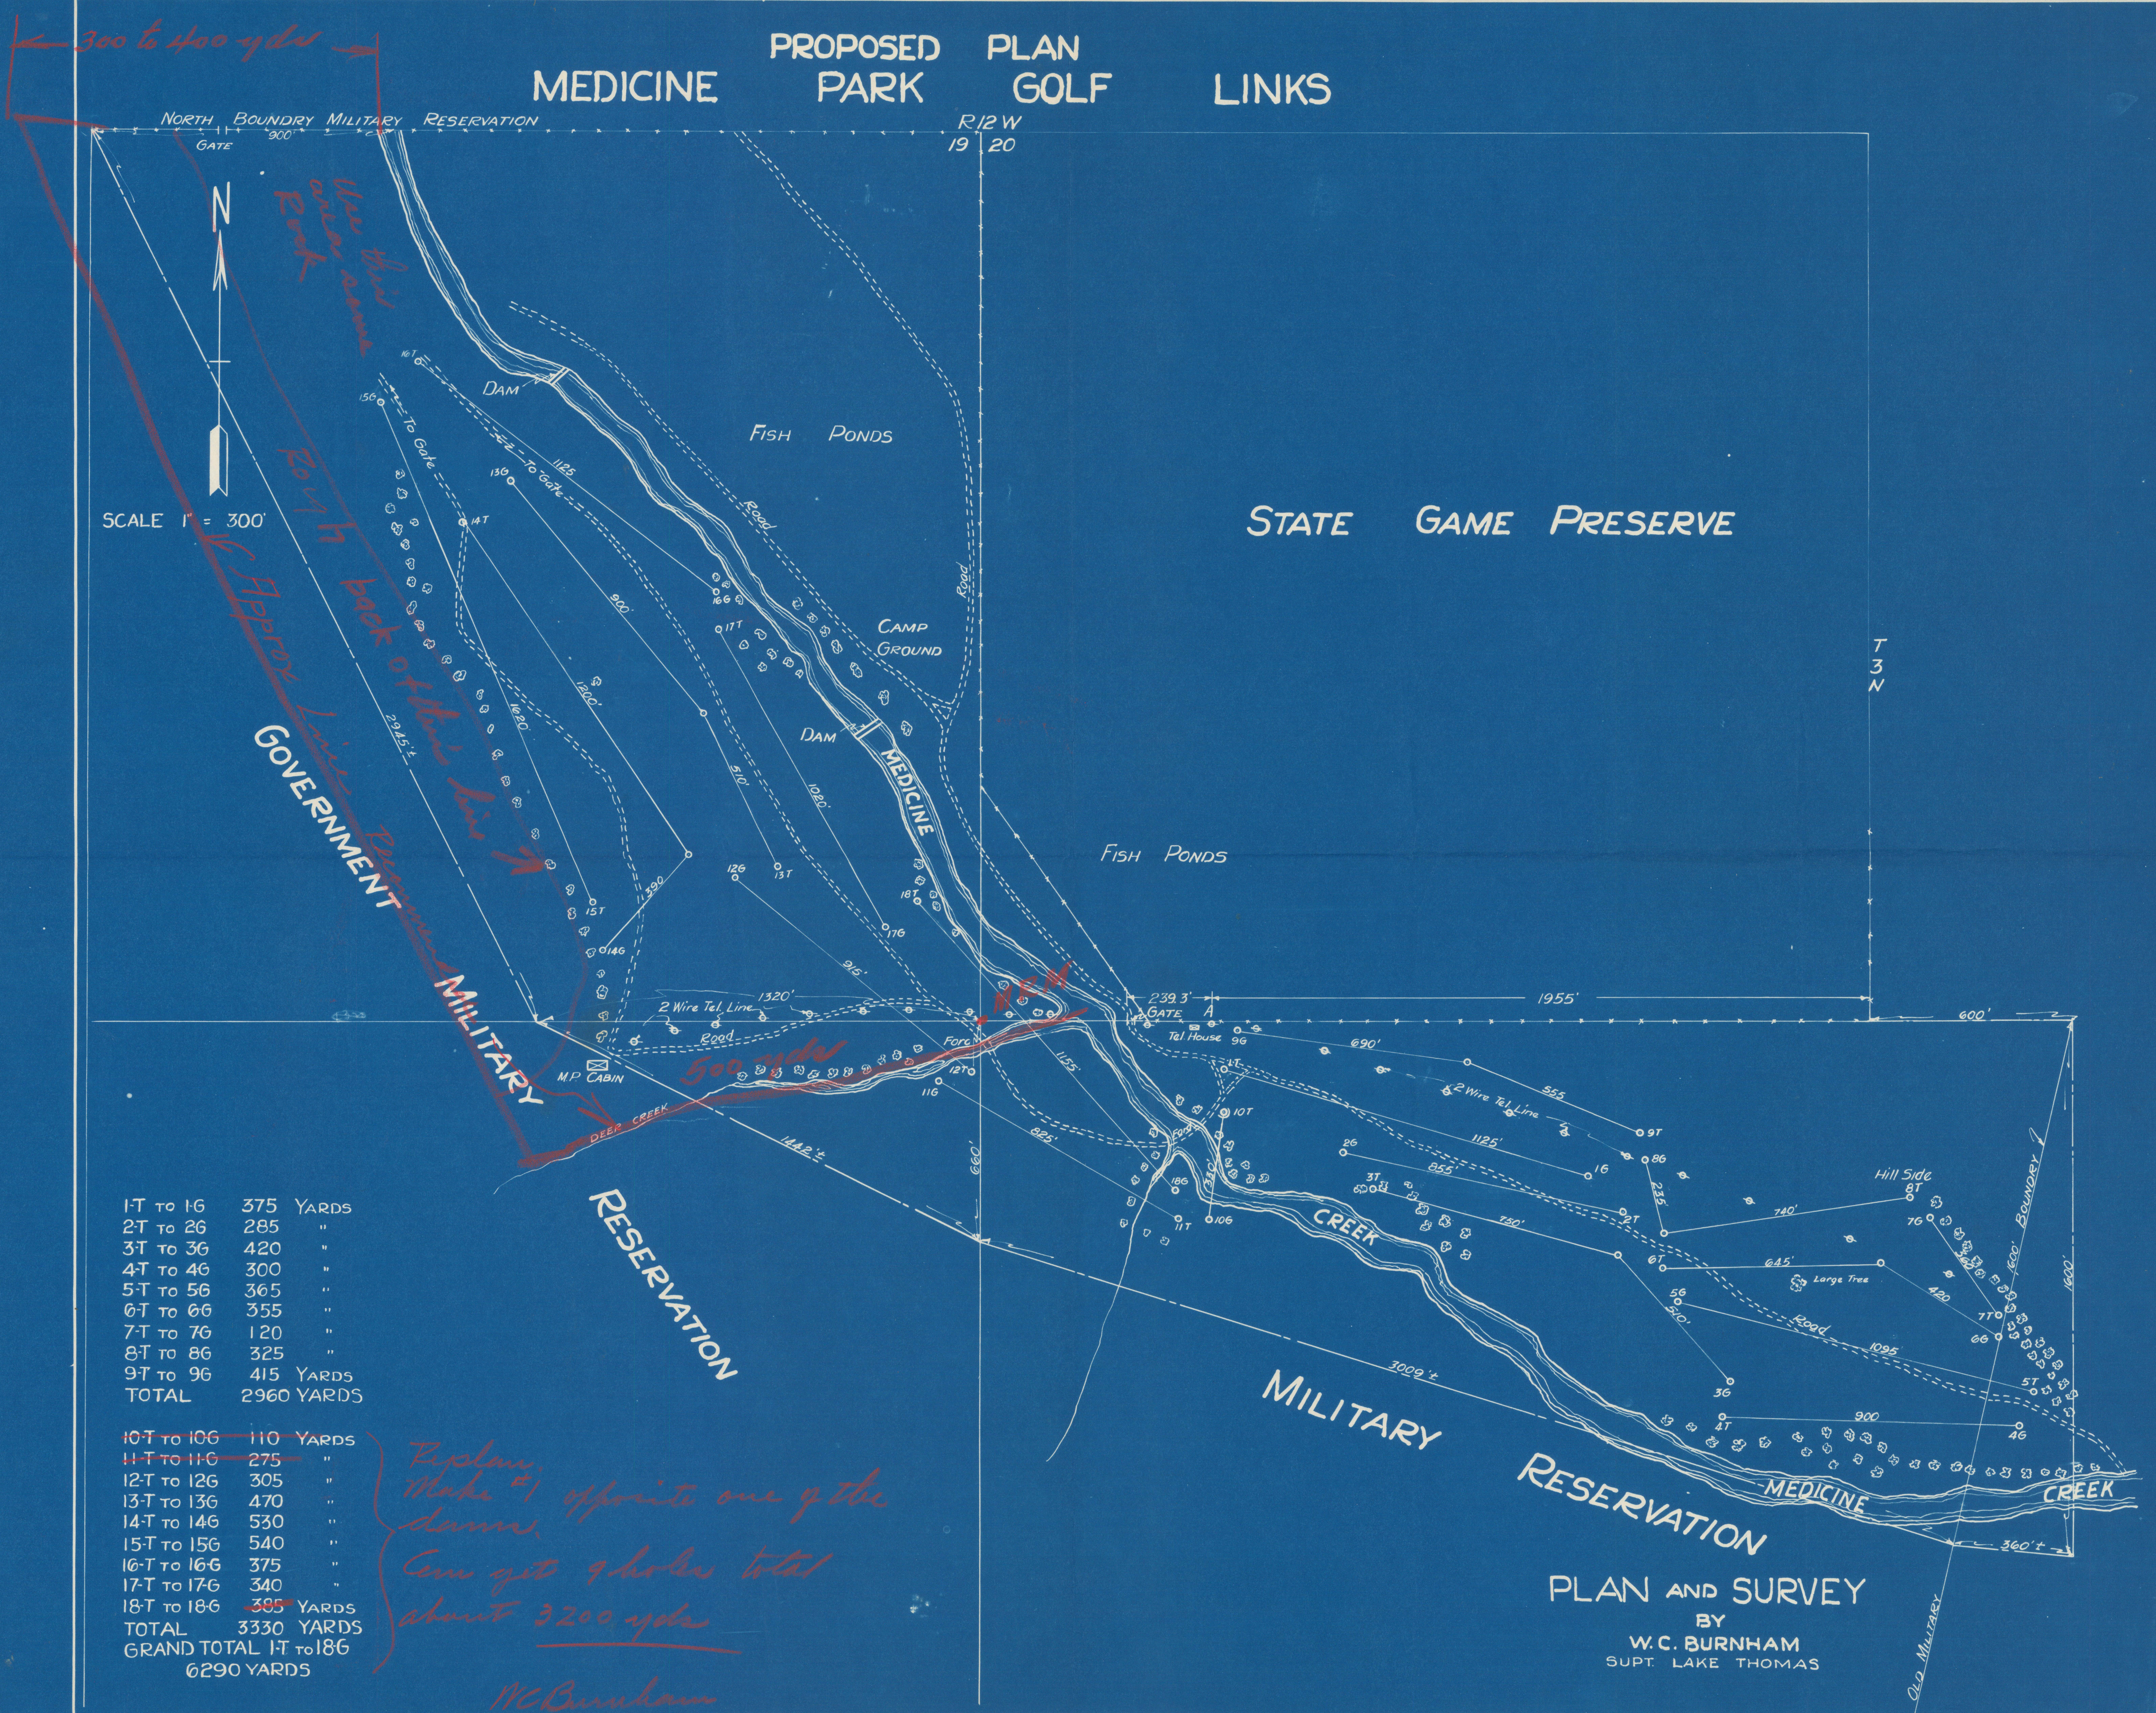

PLAN AND SURVEY
BY
W.C. BURNHAM
SUPT. LAKE THOMAS

PROPOSED PLAN MEDICINE PARK GOLF LINKS

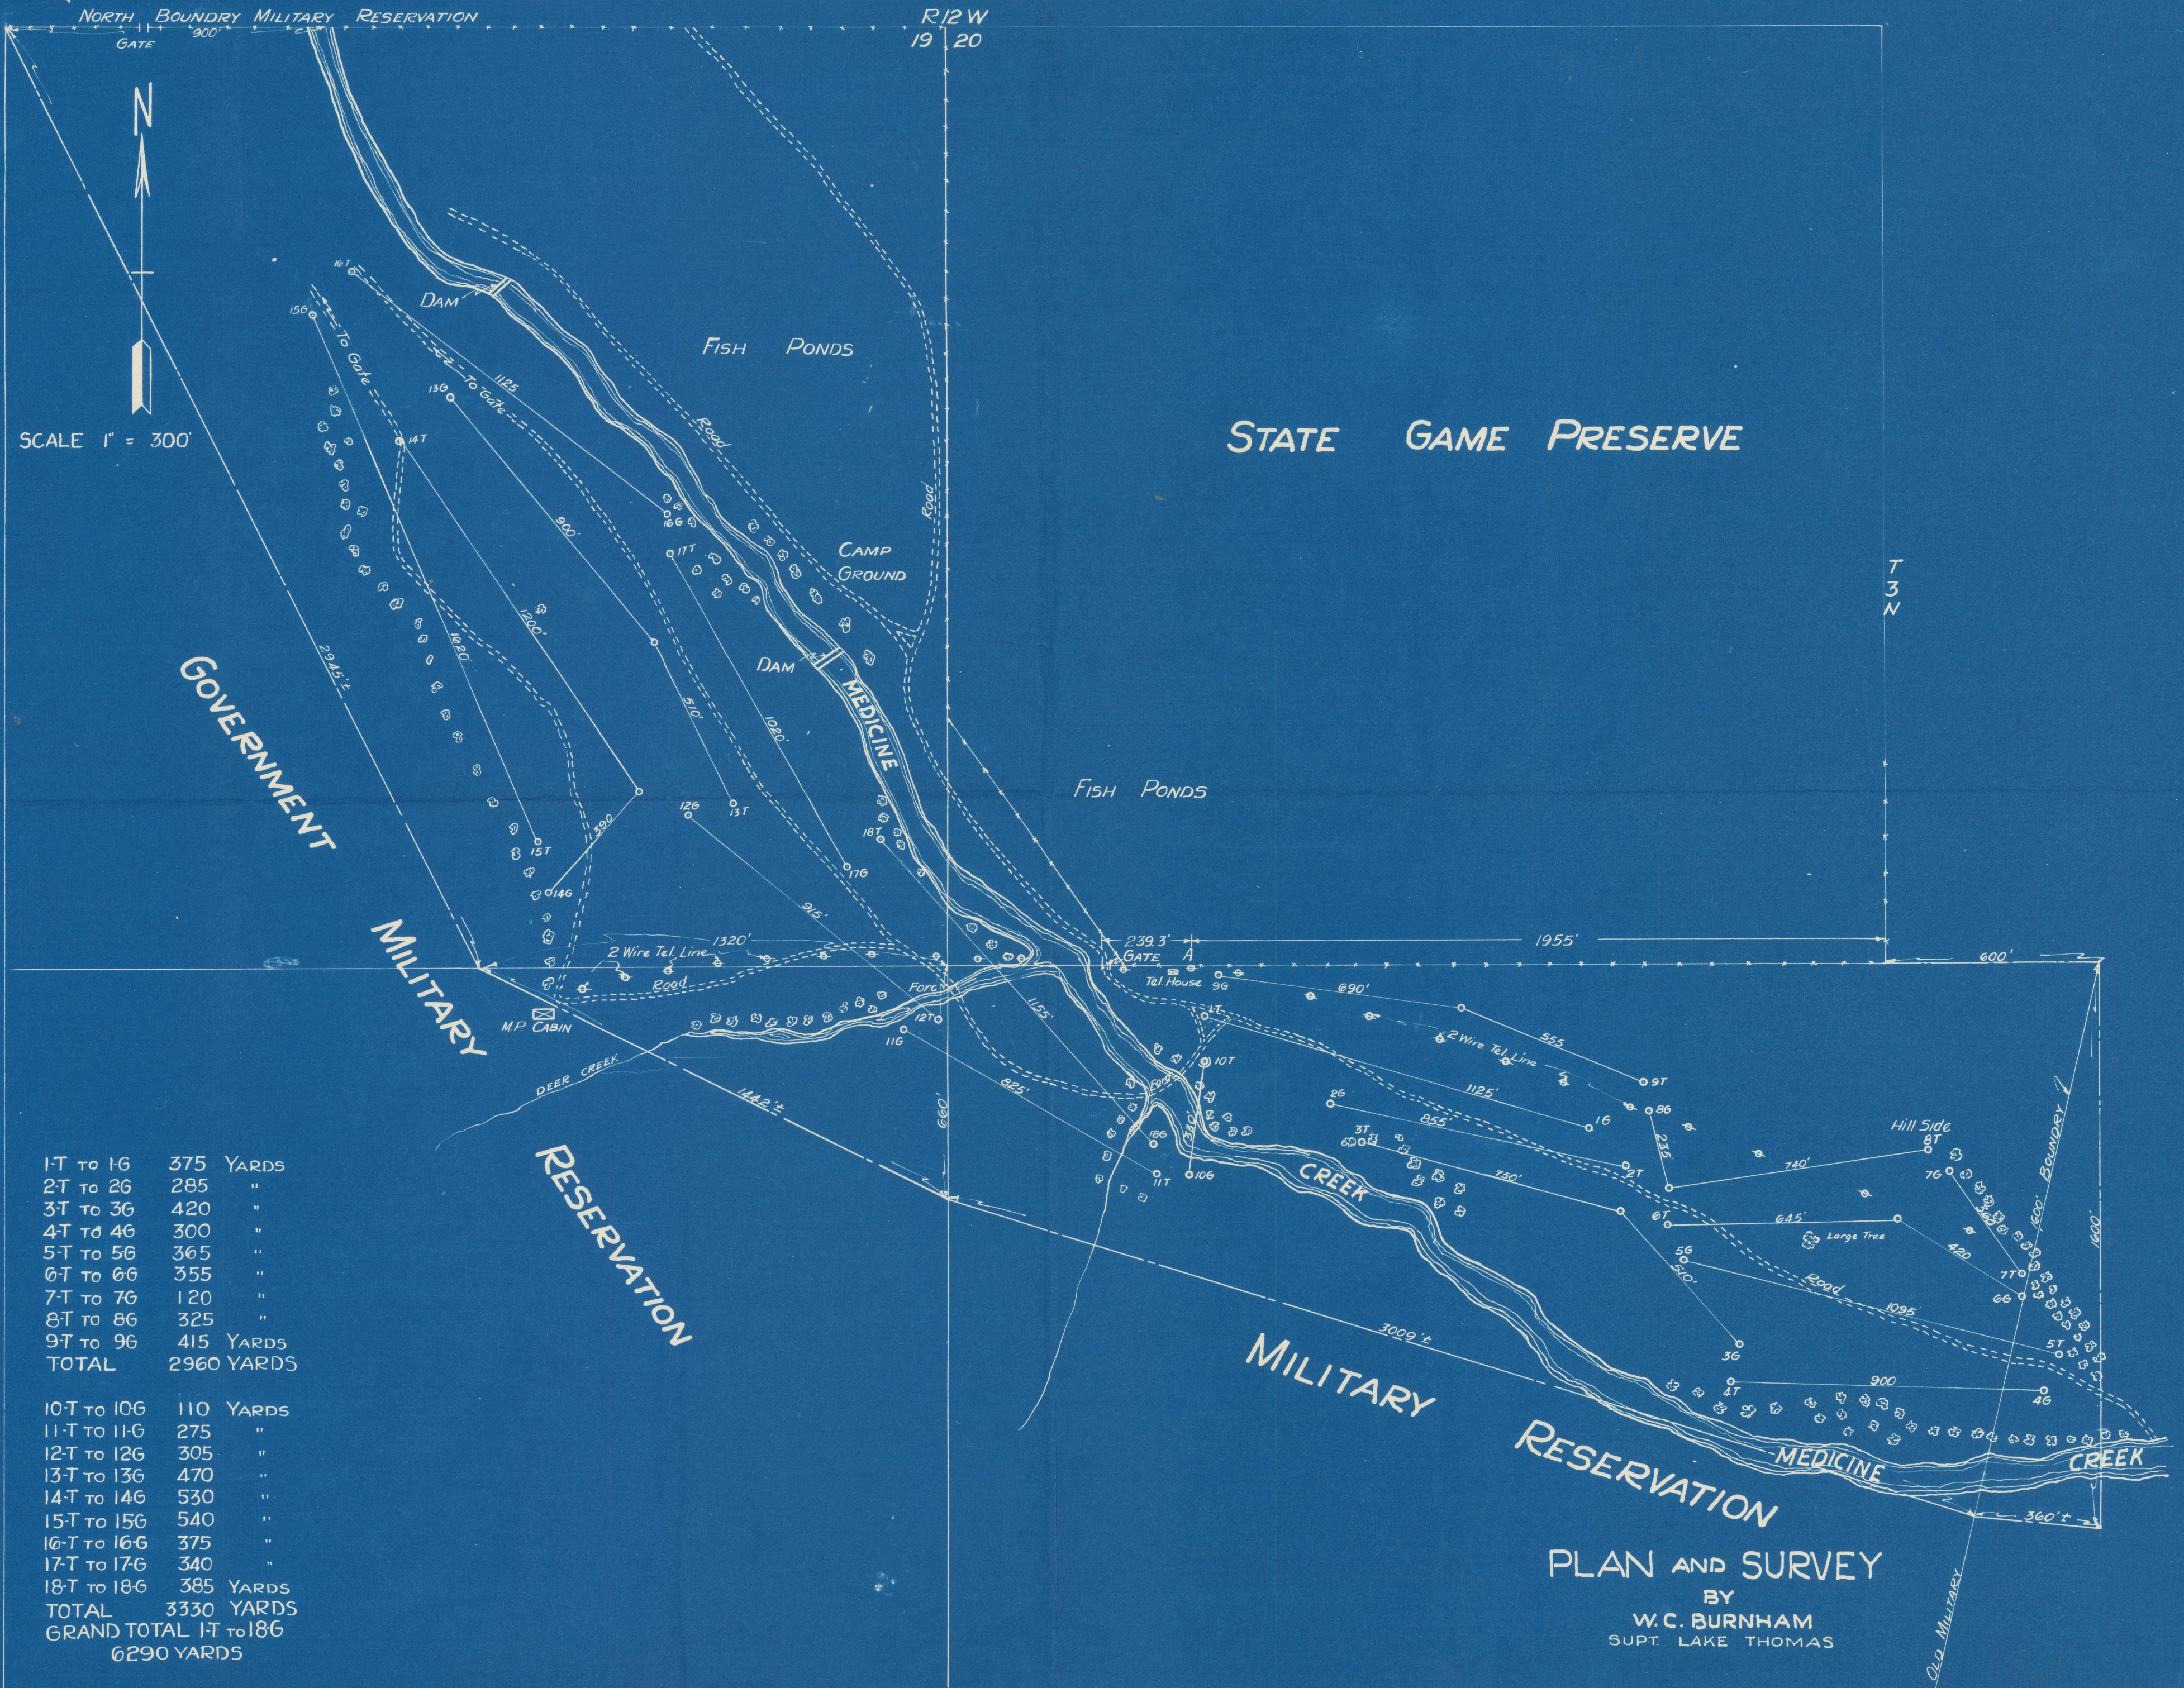

Half Course
L