


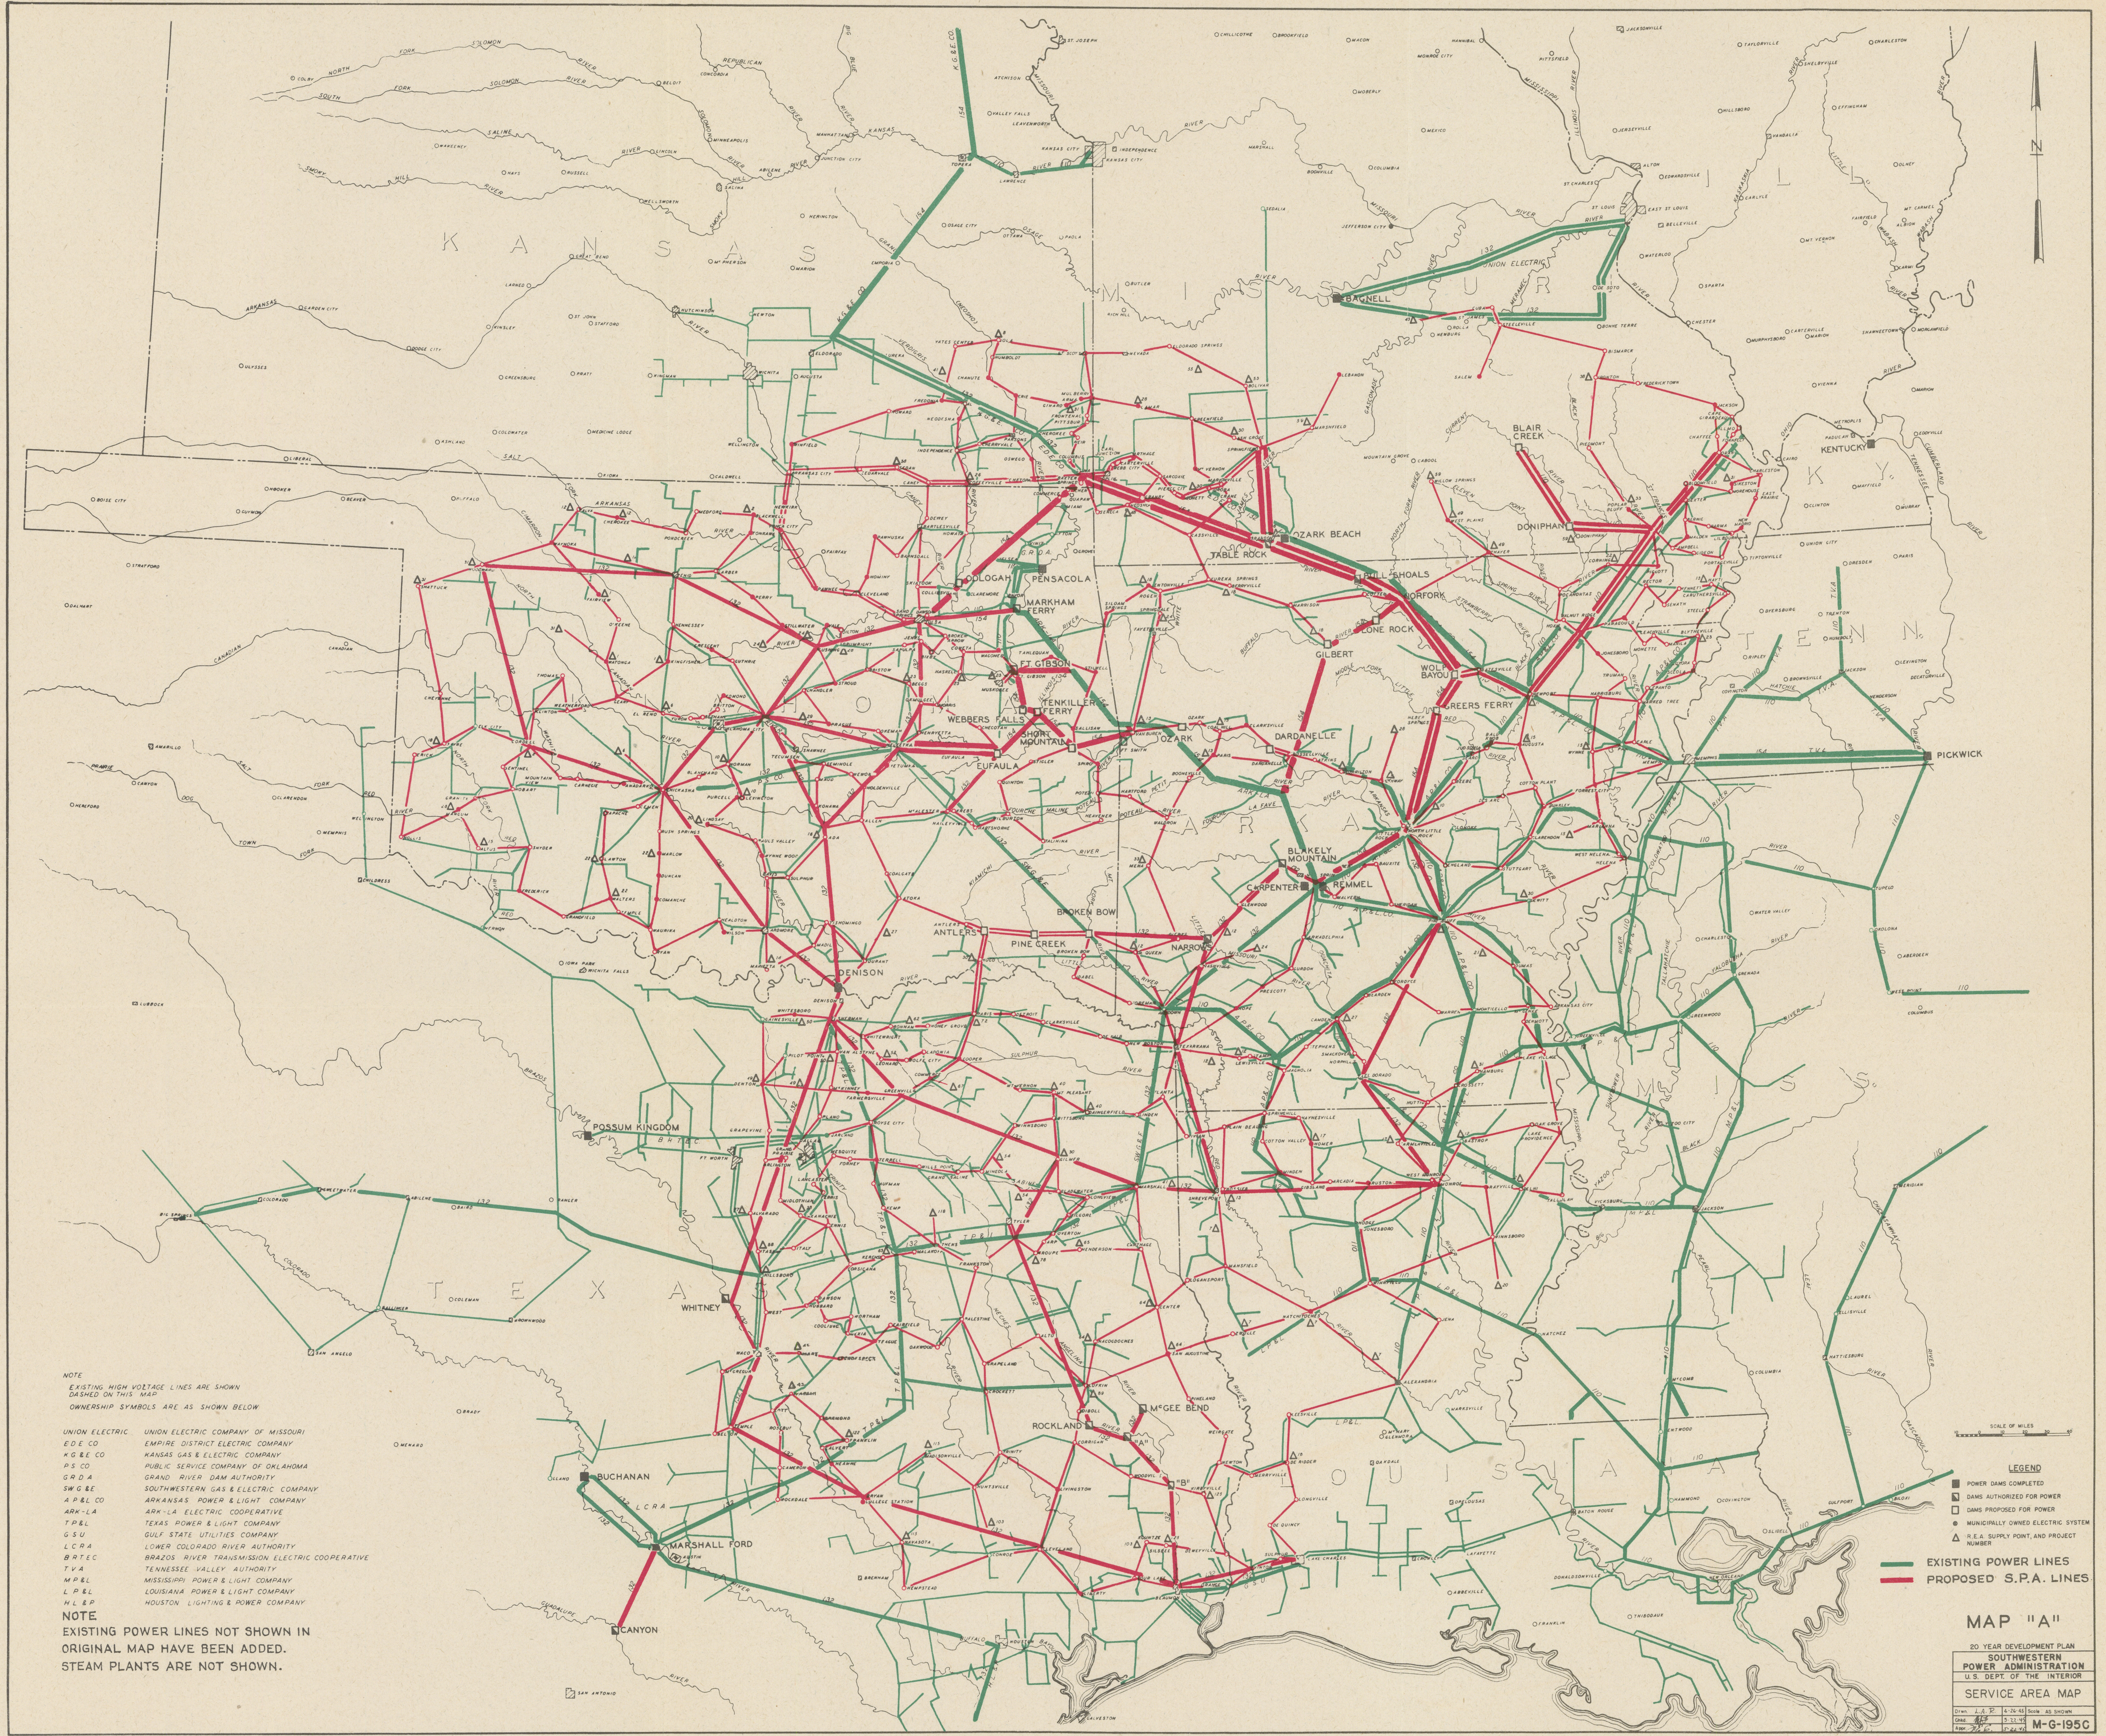

NOTE
EXISTING HIGH VOLTAGE LINES ARE SHOWN
DASHED ON THIS MAP
OWNERSHIP SYMBOLS ARE AS SHOWN BELOW

UNION ELECTRIC COMPANY OF MISSOURI
E.D.E. CO.
K.S.E. CO.
P.S. CO.
G.R.D.A.
S.W.G.E.
A.P. & L. CO.
A.R.K.-L.A.
T.P.E.L.
G.S.U.
L.C.R.A.
B.R.T.E.C.
T.V.A.
M.P.E.L.
L.P.E.L.
H.L.E.P.

UNION ELECTRIC COMPANY OF MISSOURI
EMPIRE DISTRICT ELECTRIC COMPANY
KANSAS GAS & ELECTRIC COMPANY
PUBLIC SERVICE COMPANY OF OKLAHOMA
GRAND RIVER DAM AUTHORITY
SOUTHWESTERN GAS & ELECTRIC COMPANY
ARKANSAS POWER & LIGHT COMPANY
ARK.-L.A. ELECTRIC COOPERATIVE
TEXAS POWER & LIGHT COMPANY
GULF STATE UTILITIES COMPANY
LOWER COLORADO RIVER AUTHORITY
BRAZOS RIVER TRANSMISSION ELECTRIC COOPERATIVE
TENNESSEE VALLEY AUTHORITY
MISSISSIPPI POWER & LIGHT COMPANY
LOUISIANA POWER & LIGHT COMPANY
HOUSTON LIGHTING & POWER COMPANY

NOTE
EXISTING POWER LINES NOT SHOWN IN
ORIGINAL MAP HAVE BEEN ADDED.
STEAM PLANTS ARE NOT SHOWN.

LEGEND

- POWER DAMS COMPLETED
- DAMS AUTHORIZED FOR POWER
- DAMS PROPOSED FOR POWER
- MUNICIPALLY OWNED ELECTRIC SYSTEM
- R.E.A. SUPPLY POINT AND PROJECT NUMBER

— EXISTING POWER LINES
— PROPOSED S.P.A. LINES

MAP "A"
20 YEAR DEVELOPMENT PLAN
SOUTHWESTERN
POWER ADMINISTRATION
U.S. DEPT. OF THE INTERIOR
SERVICE AREA MAP
DRAWN J.A.P. 4-29-48
CHECKED J.S.P. 5-3-48
DATE 5-3-48
M-6-1950

Thomas #93