



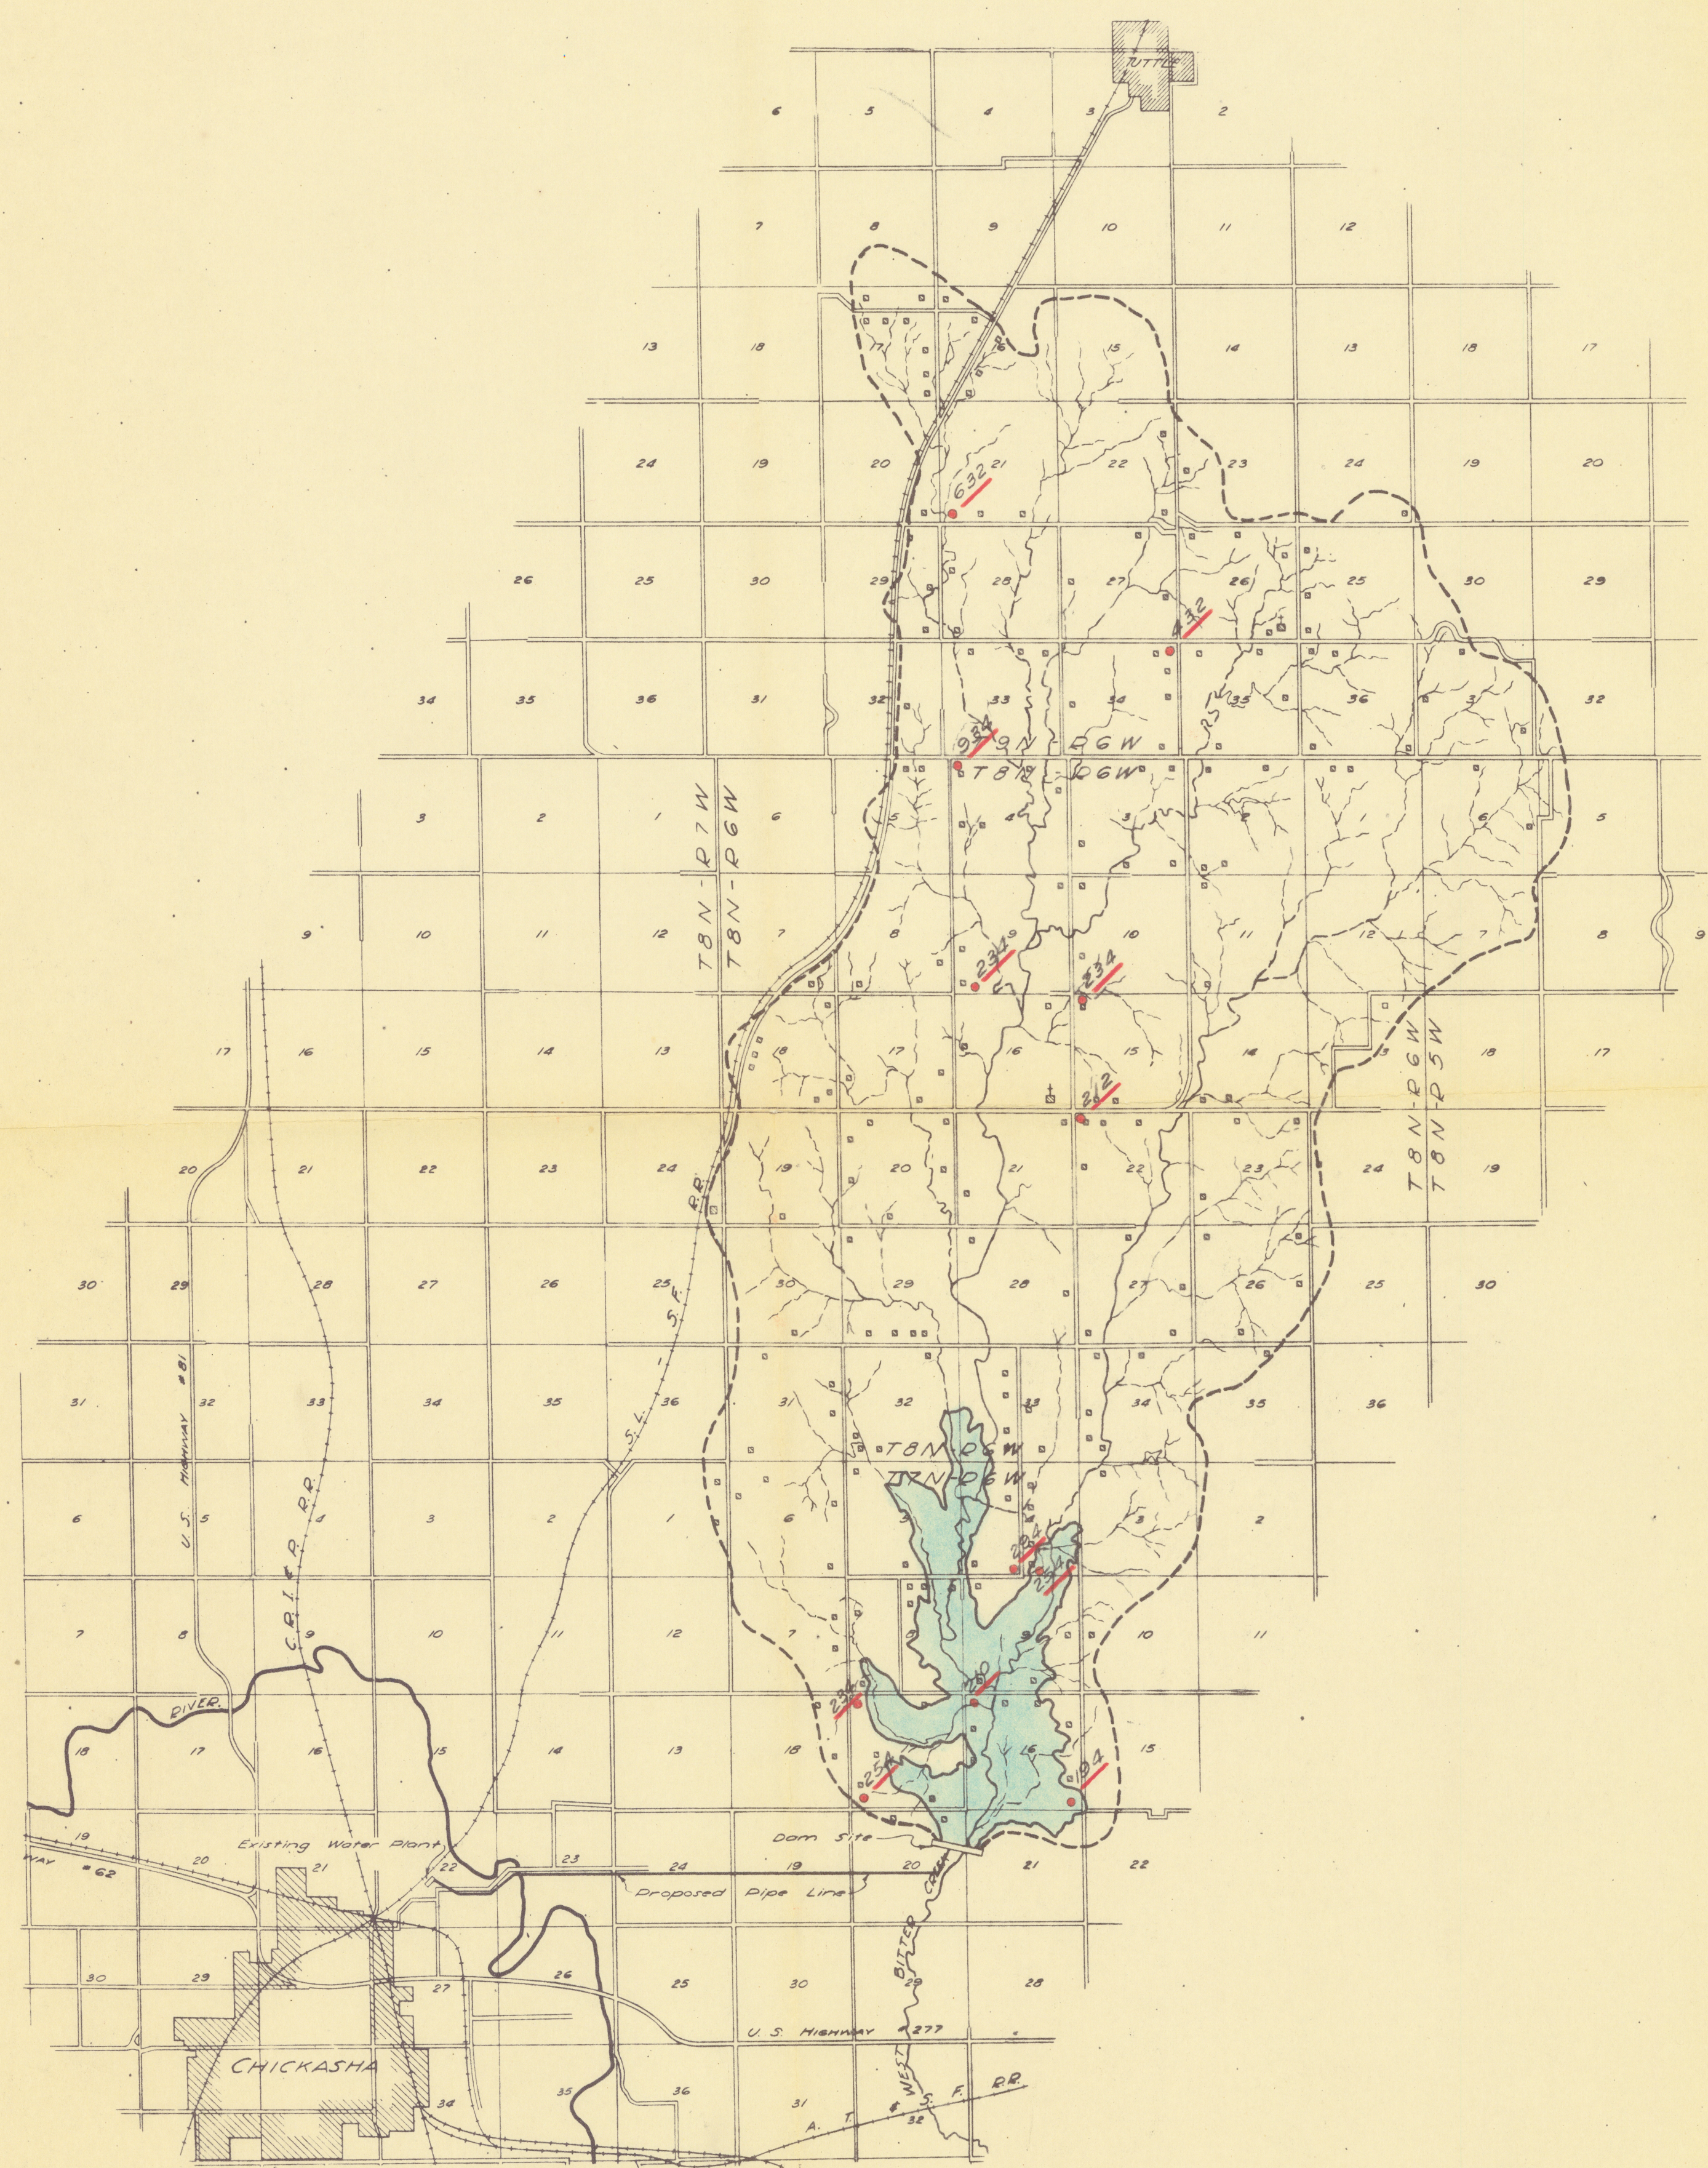

WELLS OF UNKNOWN DEPTH

PLAT SHOWING RESERVOIR SITE, DRAINAGE AREA,
AND RELATION TO EXISTING WATER FILTRATION PLANT
Scale 1" = 1 mile

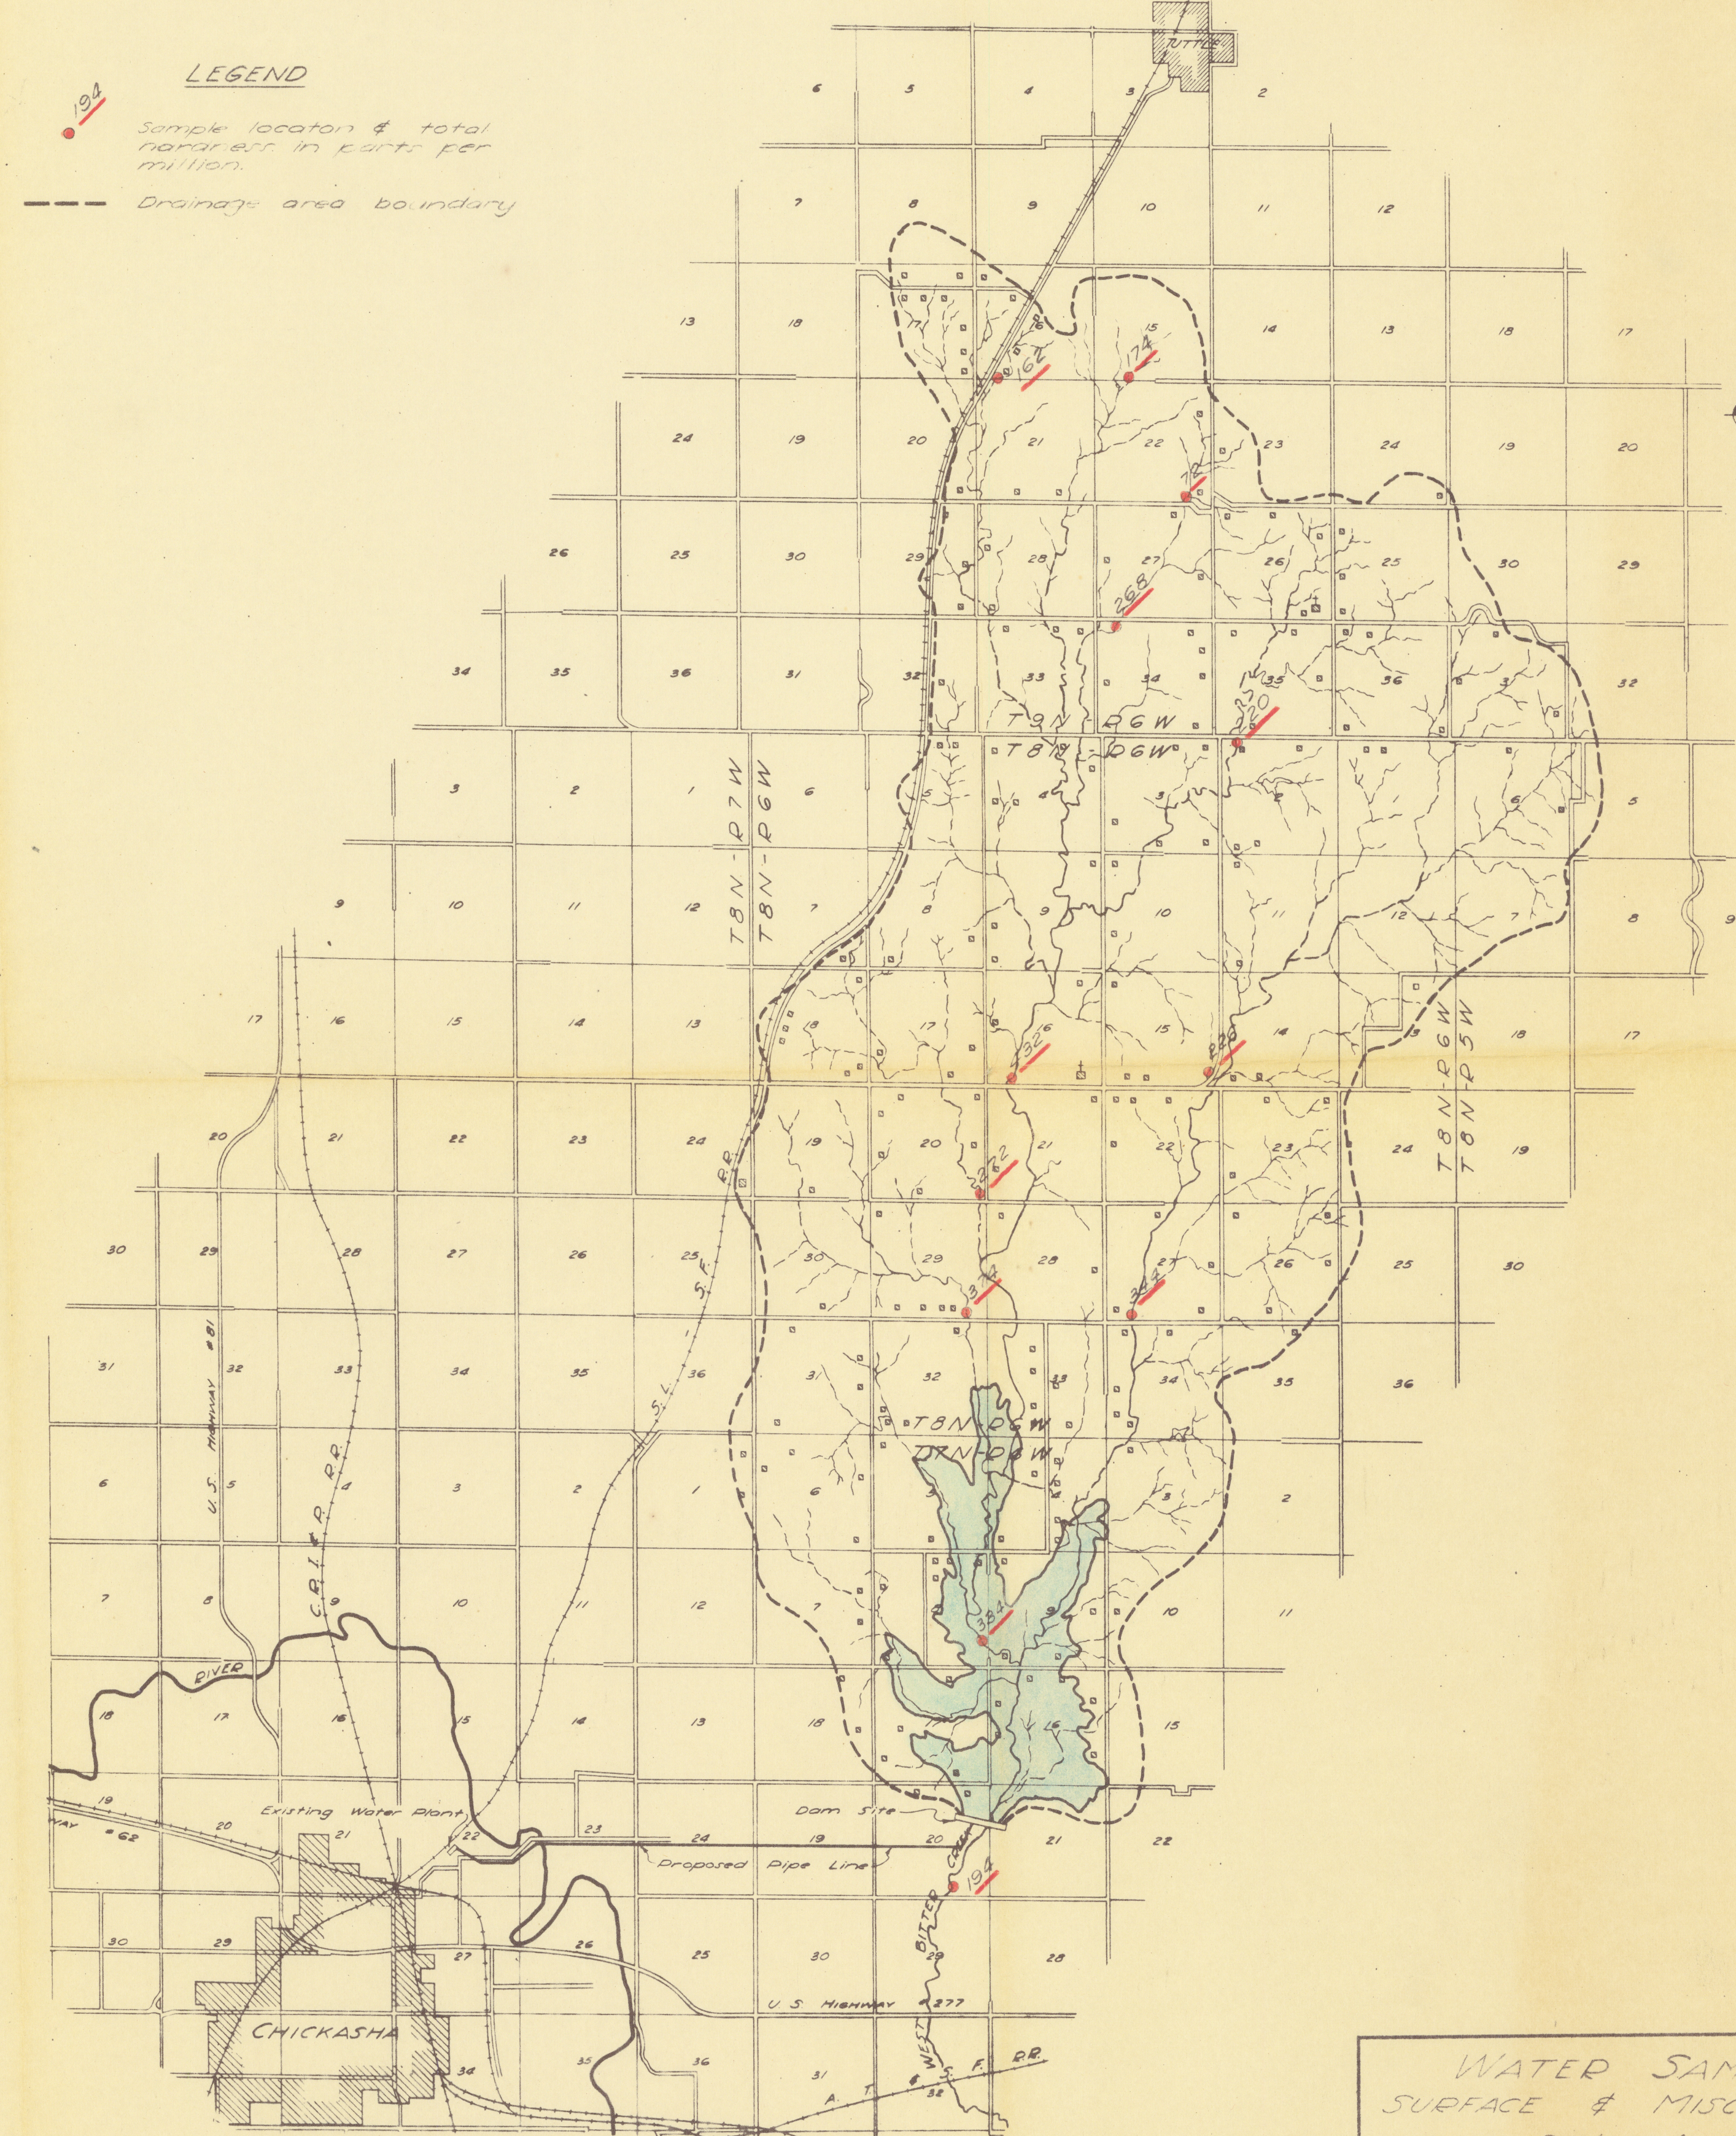

SURFACE WATER

LEGEND
 • Sample location & total hardness in parts per million.
 --- Drainage area boundary

WATER SAMPLES SURFACE & MISC. WELLS Scale As Noted		
ALEXANDER & POLLARD CONSULTING ENGINEERS OKLAHOMA CITY, OKLAHOMA		
DRAWN THACED CHECKED	<i>[Signature]</i>	SHEET OF