




ROCK ISLAND LINES
SHAWNEE, OKLAHOMA

SCALE: 1" 100'
CHICAGO, ILL. - AUGUST 21, 1940

DESCRIPTION OF ROCK ISLAND MECHANICAL BUILDINGS
SHAWNEE, OKLA.

NO. 1 - OIL HOUSE - 1 Story & Basement Concrete Foundation Steel trusses and roof framing Concrete floor Dimensions Length 62-ft. Width 32-ft. Height 15-ft. to eaves Area 3,200 sq. ft.	NO. 2 - POWER HOUSE - 1 Story Concrete Foundation Brick walls Concrete floor Steel trusses and roof framing Dimensions Length 105 ft. Width 40 ft. Height 24 ft. to eaves Area 4,200 sq. ft. Water tank 100 ft. dia. 2 Air Compressors 1 Fire Pump	NO. 3 - WHEEL SHED - 1 Story Stone Foundation Brick Walls Wood Floor Composition Roof Dimensions Length 80 ft. Width 30 ft. Height 30 ft. Length 15-ft. to eaves Area 4,140 sq. ft.	NO. 4 - ENGINE HOUSE - Store Dept. 1st Story Concrete Foundation Brick Walls Concrete floor and wood Frame construction Dimensions Length 132 ft. Width 112 ft. Height 18 ft. to eaves Area Floor 6,896 sq. ft. each floor Total 13,792 sq. ft.	NO. 5 - MILL BUILDING - 1 Story Concrete Foundation Steel walls and trusses Concrete floor Dimensions Length 120 ft. Width 68 ft. Height 19 ft. to eaves Area 8,160 sq. ft.	NO. 6 - PAINT SHED - 1 Story Brick Foundation Brick walls Concrete floor Dimensions Length 170-ft. Width 55-ft. Height 15-ft. to eaves Area 4,130 sq. ft.	NO. 7 - COAL SHED - 1 & 2-story Concrete Foundation Brick Walls Frame floors and roof steel cols. Dimensions 2 sty. 150 x 124 Length 1 sty. 60 x 124 Height 1 sty. 21-ft. 2 sty. 38-ft. Area - Both floors - 39,000 sq. ft.	NO. 8 - ELECTRIC & TIN SHED - 1 Story Brick Foundation Brick Walls Concrete floor Dimensions Length 85-ft. Width 31-ft. Height 11-ft. to eaves Area 2,092 sq. ft.	NO. 9 - MACHINE, Erecting & Tank Shop - 1 Story Concrete Foundation Brick walls Concrete floor Dimensions Length 300 ft. Width 100 ft. Height 50 ft. Area 40,000 sq. ft.	NO. 10 - MACHINERY & BOILER SHED - 1 Story Concrete Foundation Brick walls Concrete floor Dimensions Length 162 ft. Width 99 ft. Height 20 ft. to eaves Area 16,038 sq. ft.	NO. 11 - FUEL SHED - 1 Story Concrete Foundation Brick Walls Concrete floor Frame construction Dimensions Length 68-ft. Width 38-ft. Area 3,220 sq. ft.
--	---	---	---	---	---	---	---	--	---	---

GRAND TOTAL FLOOR AREA --- 140,526 SQUARE FEET