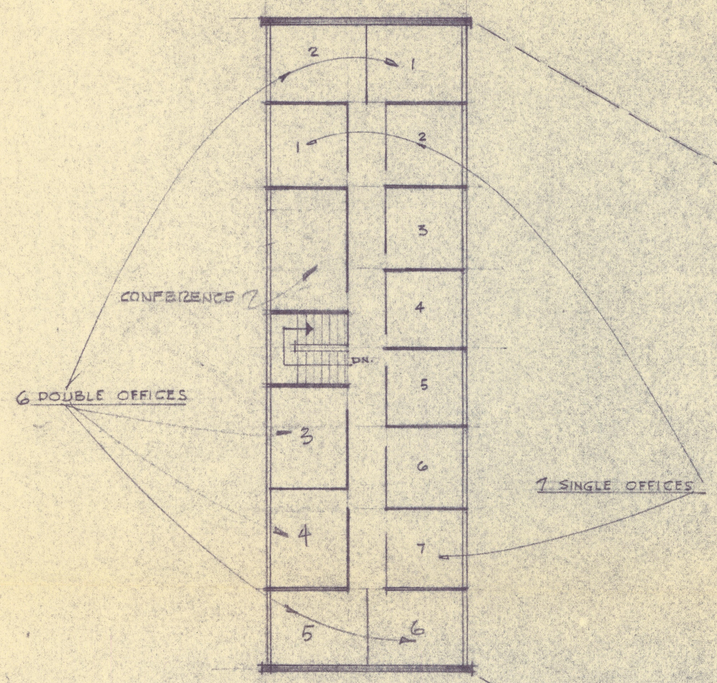

· 2ND FLOOR ·

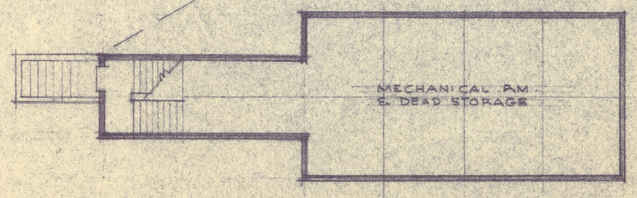

· BASEMENT ·

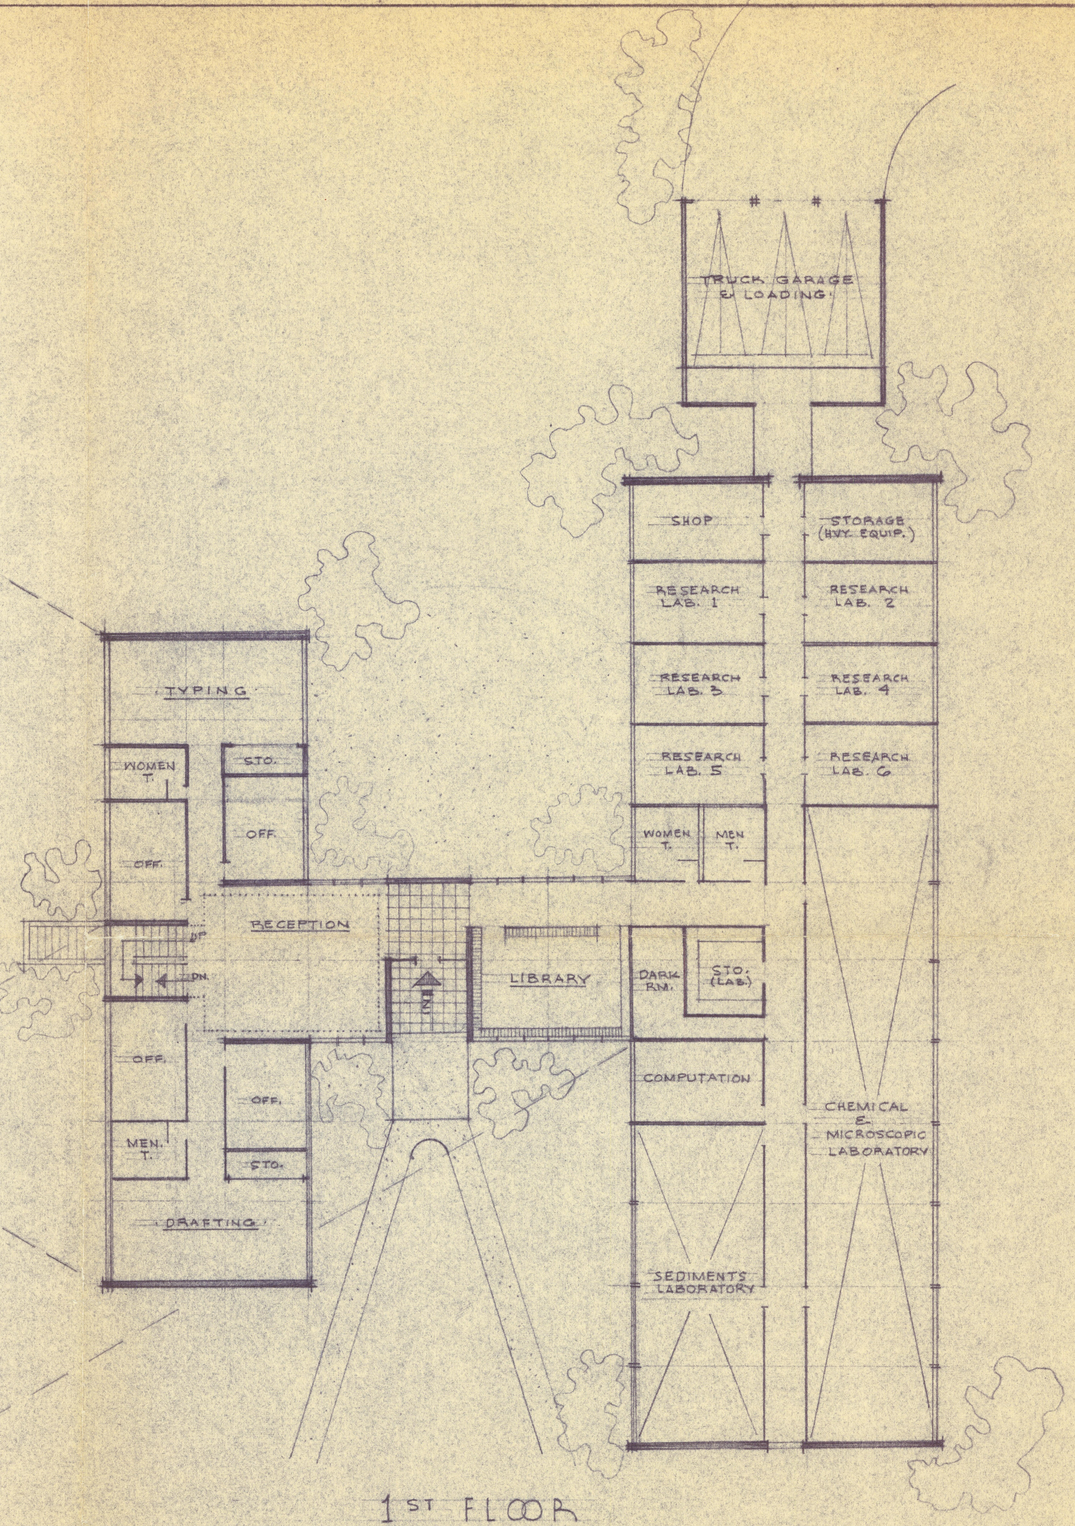

· 1ST FLOOR ·

SCALE 1/16" = 1'-0"

PRELIMINARY PLANS

WATER RESEARCH LABORATORIES BUILDING

THE UNIVERSITY OF OKLAHOMA · RESEARCH PARK · NORMAN, OKLAHOMA

RICHARD NORTON KUHLMAN · ARCHITECT ·

JUNE 1958

STATE OF OKLAHOMA
Richard N. Kuhlman
246
Norman, Okla.
LICENSED ARCHITECT

· ESTIMATED GROSS AREA ·

LAB. WING	7300 SQ. FT.
OFFICE WING	3000 " "
RECEP. & LIBRARY	1250 " "
GARAGE	1000 " "
MECH. RM. (BSMT.)	1500
TOTAL	14,050 SQ. FT.