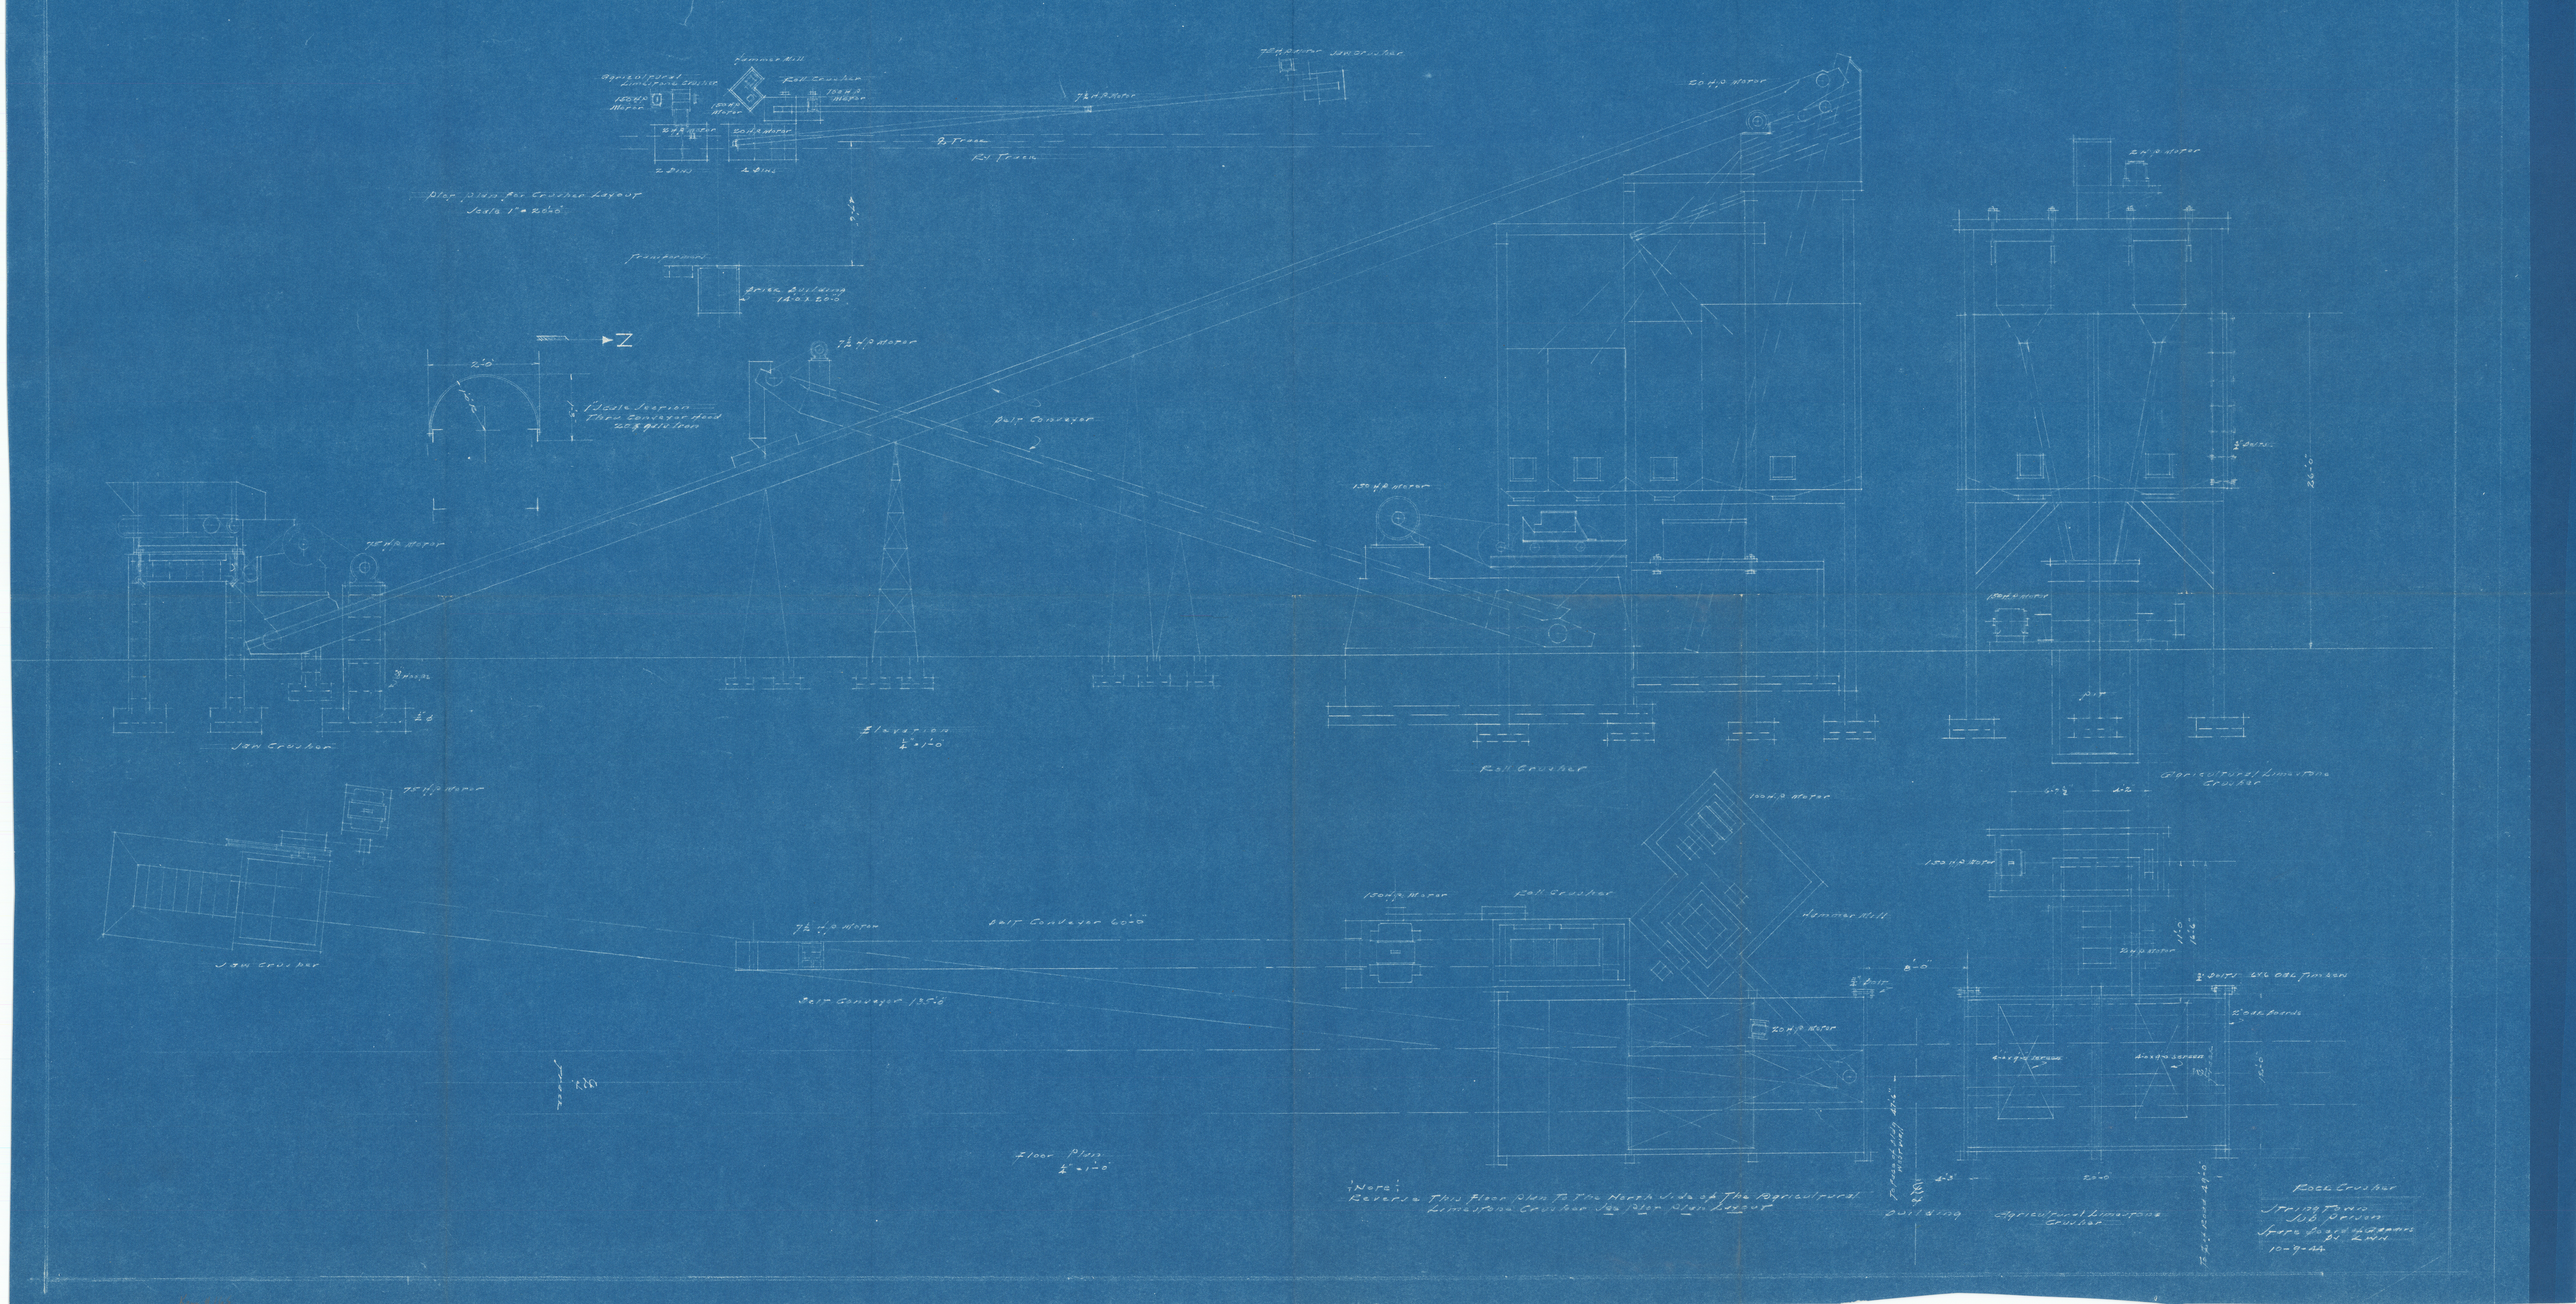
Agricultural Limestone Crusher
Hammer Mill
Roll Crusher
Belt Conveyor
Belt Conveyor 135'-6"
Belt Conveyor 60'-0"
Floor Plans
Elevation
Jaw Crusher
Roll Crusher
Agricultural Limestone Crusher
Rock Crusher
Drive Building
Transformers
Electric Inspection Plate Conveyor Head
Note:
Reverse This Floor Plan To The North Side Of The Agricultural Limestone Crusher Set Plan Plan Layout