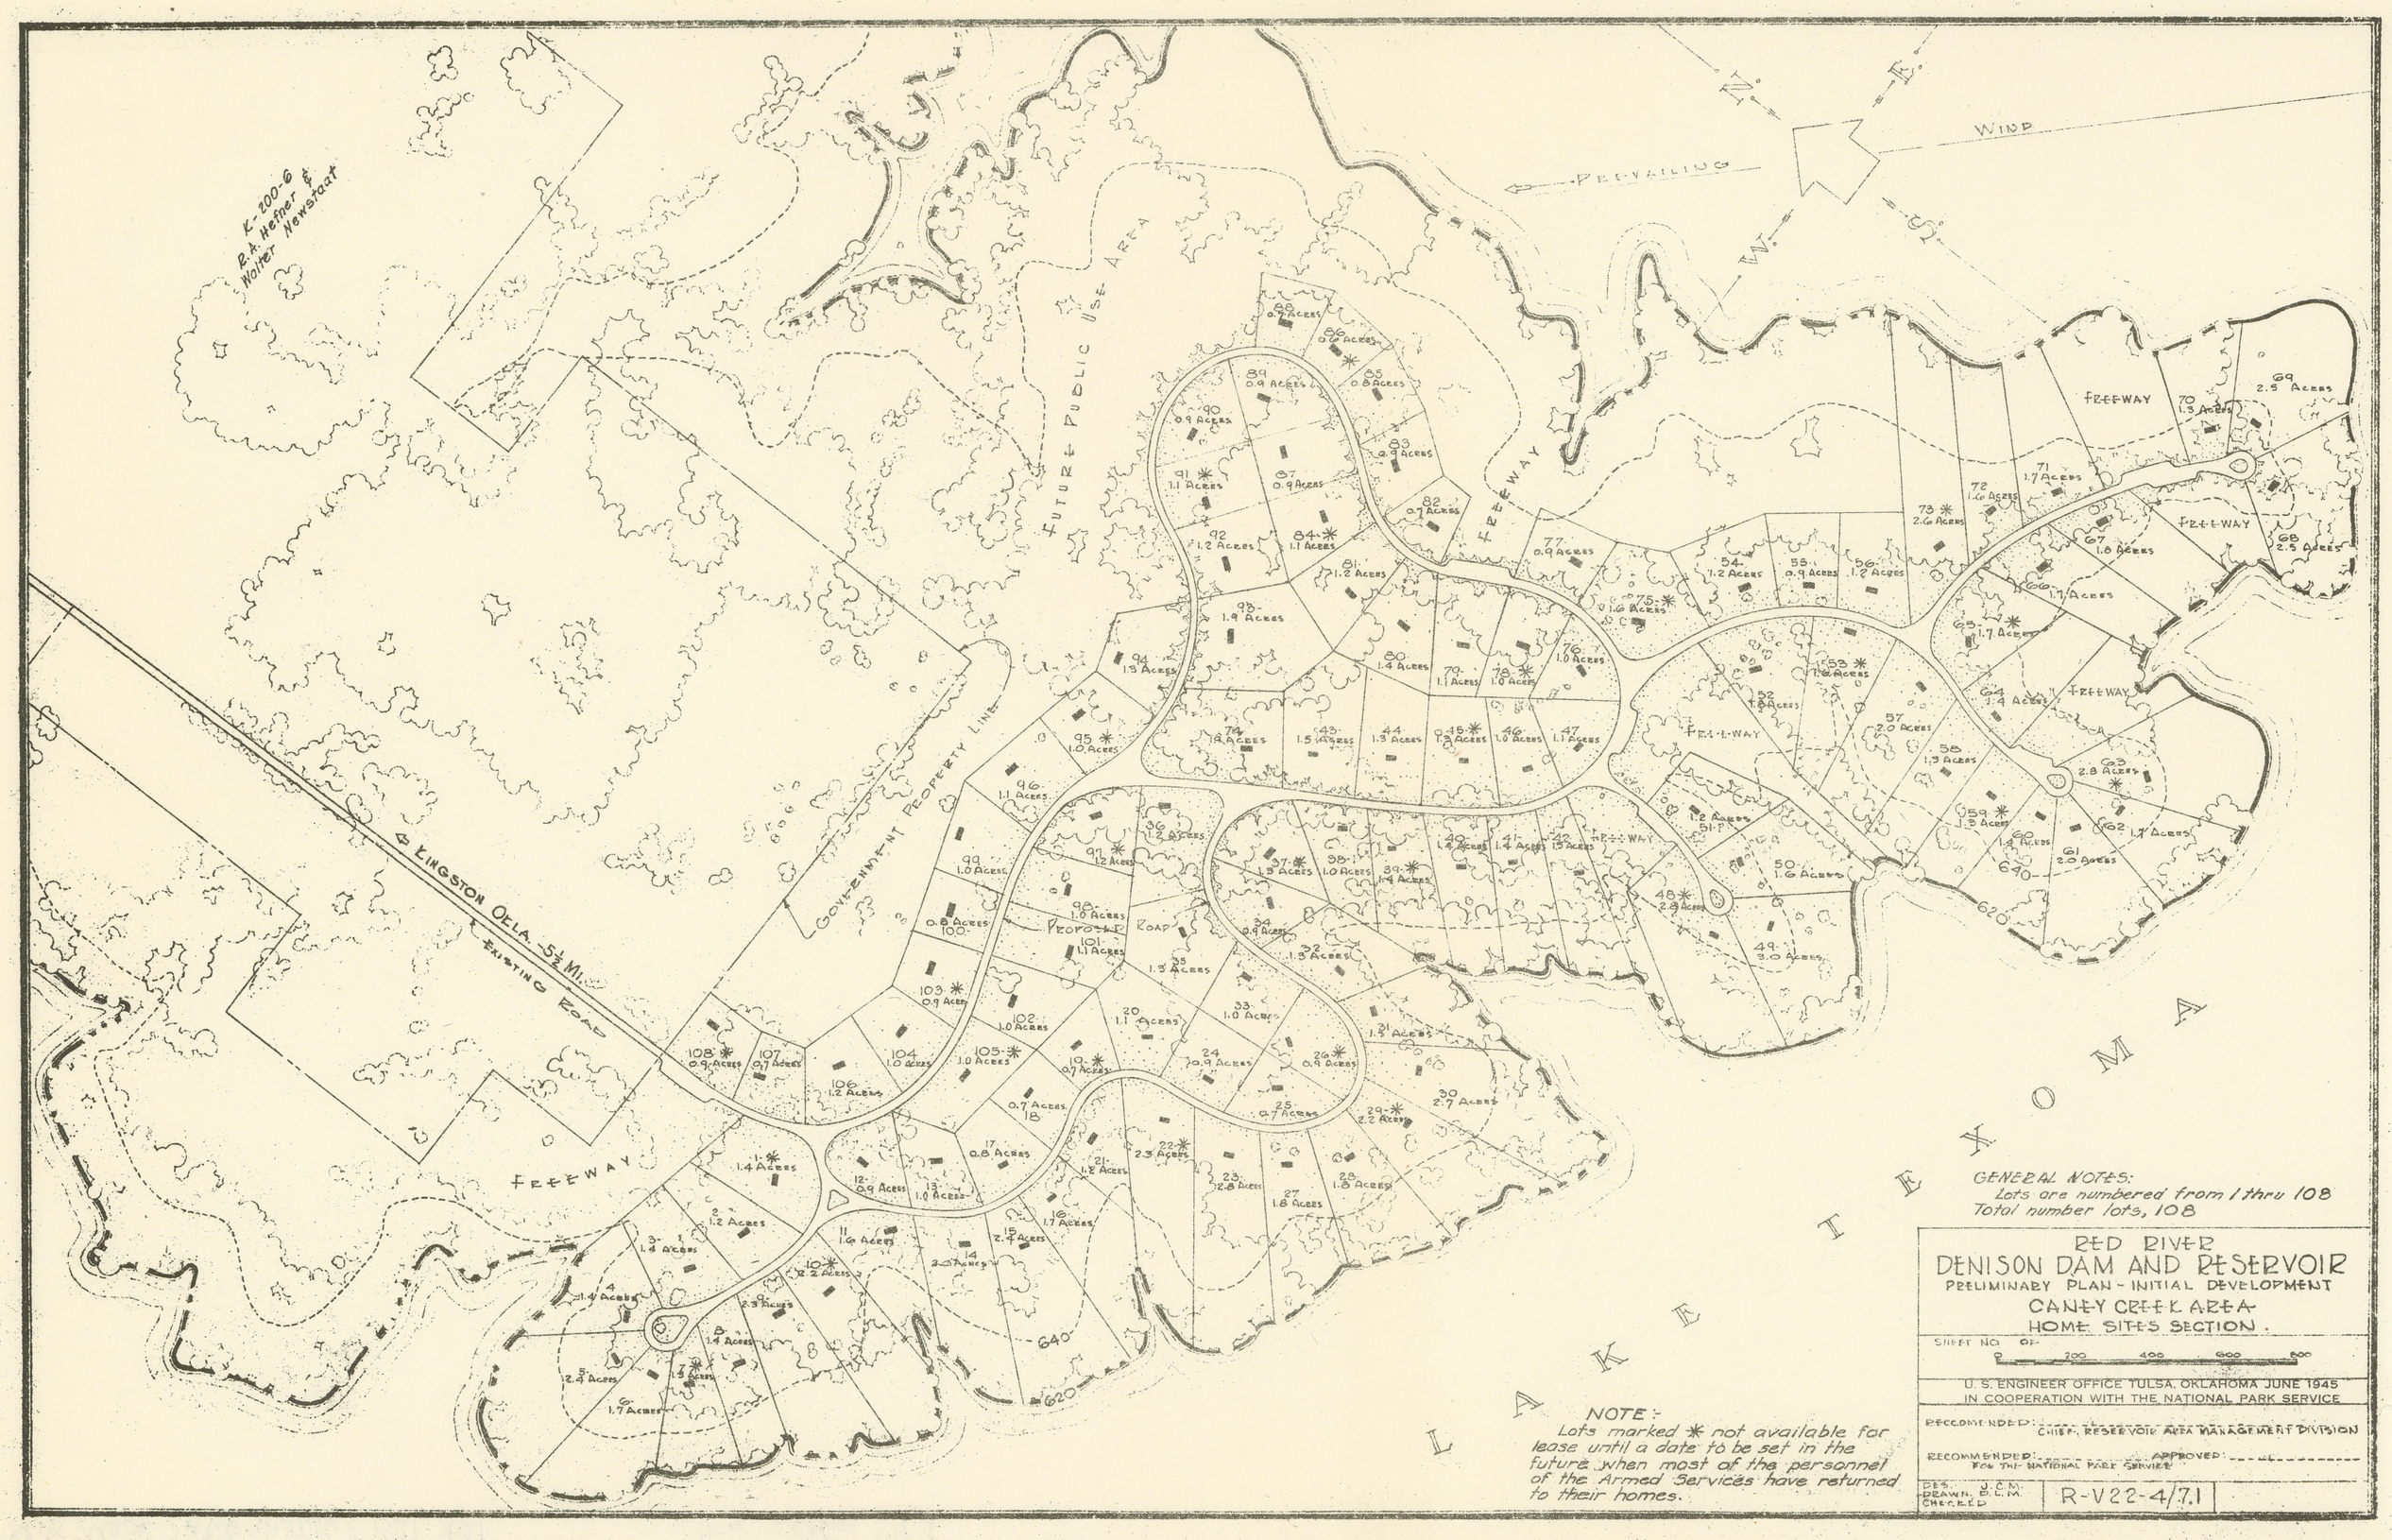

GENERAL NOTES:
Lots are numbered from 1 thru 108
Total number lots, 108

NOTE:
Lots marked * not available for lease until a date to be set in the future when most of the personnel of the Armed Services have returned to their homes.

RED RIVER
DENISON DAM AND RESERVOIR
PRELIMINARY PLAN - INITIAL DEVELOPMENT
CANEY CREEK AREA
HOME SITES SECTION.

SHEET NO OF

0 200 400 600 800

U. S. ENGINEER OFFICE TULSA, OKLAHOMA JUNE 1945
IN COOPERATION WITH THE NATIONAL PARK SERVICE

RECOMMENDED: CHIEF, RESERVOIR AREA MANAGEMENT DIVISION

RECOMMENDED: FOR THE NATIONAL PARK SERVICE APPROVED:

DES. J.C.M.
DRAWN. D.C.M.
CHECKED

R-V22-4/7.1